

GENERAL ARCH PLAN NOTES

1. DO NOT SCALE DRAWINGS. WRITTEN DIMENSIONS TAKE PRECEDENCE. CONTACT ARCH IF CLARIFICATION IS NECESSARY IN ORDER TO DETERMINE THE INTENT OF THE CONTRACT DOCUMENTS.
2. DRAWINGS NOTED AS "N.T. OR 'RTS' ARE NOT TO SCALE.
3. ALL DIMENSIONS ARE TO STRUCTURAL COLUMN LINES OR SURFACE OF PARTITION ASSEMBLY UNLESS NOTED OTHERWISE.
4. FIELD VERIFY ALL DIMENSIONS AND EXISTING CONDITIONS BEFORE COMMENCING WORK. NOTIFY ARCHITECT OF ANY DISCREPANCIES PRIOR TO PROCEEDING WITH AFFECTED WORK.
5. FIELD VERIFY ALL PARTITION TYPES AND MATERIALS. NOTIFY ARCHITECT OF ANY DISCREPANCIES PRIOR TO PROCEEDING WITH AFFECTED WORK.
6. DIMENSIONS NOTED AS "FIELD VERIFY" OR "V.L." OR "V.R." SHALL BE MEASURED AND CONFIRMED AT THE PROJECT SITE BY THE ARCHITECT AND REVIEWED WITH THE ARCH. BEFORE INCORPORATING INTO THE WORK.
7. DIMENSIONS NOTED AS "CLEAR" OR "CLEAR INSIDE" OR "CLR" REQUIRE SPECIFIC COORDINATION WITH THE PROJECT SITE BY THE ARCHITECT AND/OR MANUFACTURERS.
8. REFER TO PARTITION TYPES ON A-800 SERIES SHEETS.
9. ALL INTERIOR PARTITIONS (A-131A SHEET), EXCEPT FOR PULL-OUT PARTITIONS, SHALL BE PARTITION TYPE 30, UNLESS NOTED OTHERWISE.
10. ALIGN FINISHED FACE OF WALLS WHERE WALL PARTITIONS OF DIFFERING THICKNESS ABUT AND/OR INTERSECT.
11. PROVIDE AND INSTALL CONTINUOUS REINFORCING TRIM AT JOINT WHERE GYPSUM BOARD WALL PARTITIONS ABUT AND/OR ADJOIN MASONRY WALL PARTITIONS IN THE SAME PLANE.
12. PROVIDE GROUT OUTLET FOR ALL PARTITION TYPES EXCEPT TYPE 30.
13. ALL DOORS SHALL BE SET AT 90 DEGREES OF THE ADJACENT PERPENDICULAR WALL ON THE HINGE SIDE OF THE DOOR UNLESS A. NOTIFY ARCH OF ANY DOOR-RELATED CONDITIONS, INCLUDING BUT NOT LIMITED TO, CONFLICTS WITH EXISTING CONDITIONS.
14. ALL DOOR THRESHOLDS AT ALL EXTERIOR DOORS SHALL BE SET IN FULL BED OF SEALANT.
15. COORDINATE ALL ROOF DRAIN LOCATIONS WITH FLOOR PLAN PRIOR TO FLOOR SLAB CASTING.
16. ALL FLOOR SLOPES TO FLOOR DRAINS SHALL NOT EXCEED 1:48.
17. PROVIDE AND INSTALL SELF-LEVELING UNDERLAYMENT WHERE UNEVEN FLOOR SLAB EXISTS PRIOR TO INSTALLATION OF FLOOR FINISHES.
18. COORDINATE HOUSEKEEPING PAD LOCATIONS AND DIMENSIONS WITH EQUIPMENT TO BE INSTALLED.
19. ALL REQUIRED ACCESS CLEARANCES FOR ALL ITEMS, INCLUDING BUT NOT LIMITED TO CLOSET DOORS, ALL PLUMBING AND ELECTRICAL PENETRATIONS, ALL ELECTRICAL PANELS, COOLERS, ALL LAVATORIES, ALL URINALS, ALL TOILETS SHALL BE STRICTLY ENFORCED.
20. APPLY BITUMINOUS COATING TO ALL CONCEALED STRUCTURAL STEEL MEMBERS AT ALL EXTERIOR CORNER LOCATIONS.
21. REFER TO OTHER DISCIPLINE DOCUMENTS FOR ADDITIONAL SCOPE OF WORK.

PLAN KEYNOTES (This Sheet Only)

NUMBER	DESCRIPTION
1	CONCRETE SIDEWALK
2	ELECTRONIC SCOREBOARD. REFER TO SPECIFICATIONS FOR DIM. AND INFORMATION
3	MOTOR OPERATED, FORWARD FOLDING BASKETBALL BACKBOARD
4	MOTOR OPERATED, FORWARD FOLDING BASKETBALL BACKBOARD W SHOT CLOCK (SEE ELEC.)
5	WALL SAFETY PADS. SAFETY PADS TO COVER WIDTH OF GYM. COURT MARKINGS. PROVIDE FABRICATED CORNER PADS AS REQ'D
6	ICE MACHINE
7	WEIGHTROOM MIRROR. REFER TO DETAIL 1/A-961
8	METAL LOCKERS - TYPE A
9	TELESCOPING STANDS. REFER TO SHEET A-702
10	EXISTING MECH. YARD TO REMAIN
11	WOP SINK
12	UTILITY SINK
13	ROOF ACCESS LADDER
14	HI-LO WATER COOLERS
15	4 PAIR DECORATIVE FENCE GATE

FLOOR PLAN LEGEND


F.E.C.
 FIRE EXTINGUISHER CABINET

 PORCELAIN-ENAMEL MARKERBOARD

↑
WIDTH
LENGTH


 WINDOW TYPE

 DOOR NUMBER.
SEE DOOR SCHEDULE

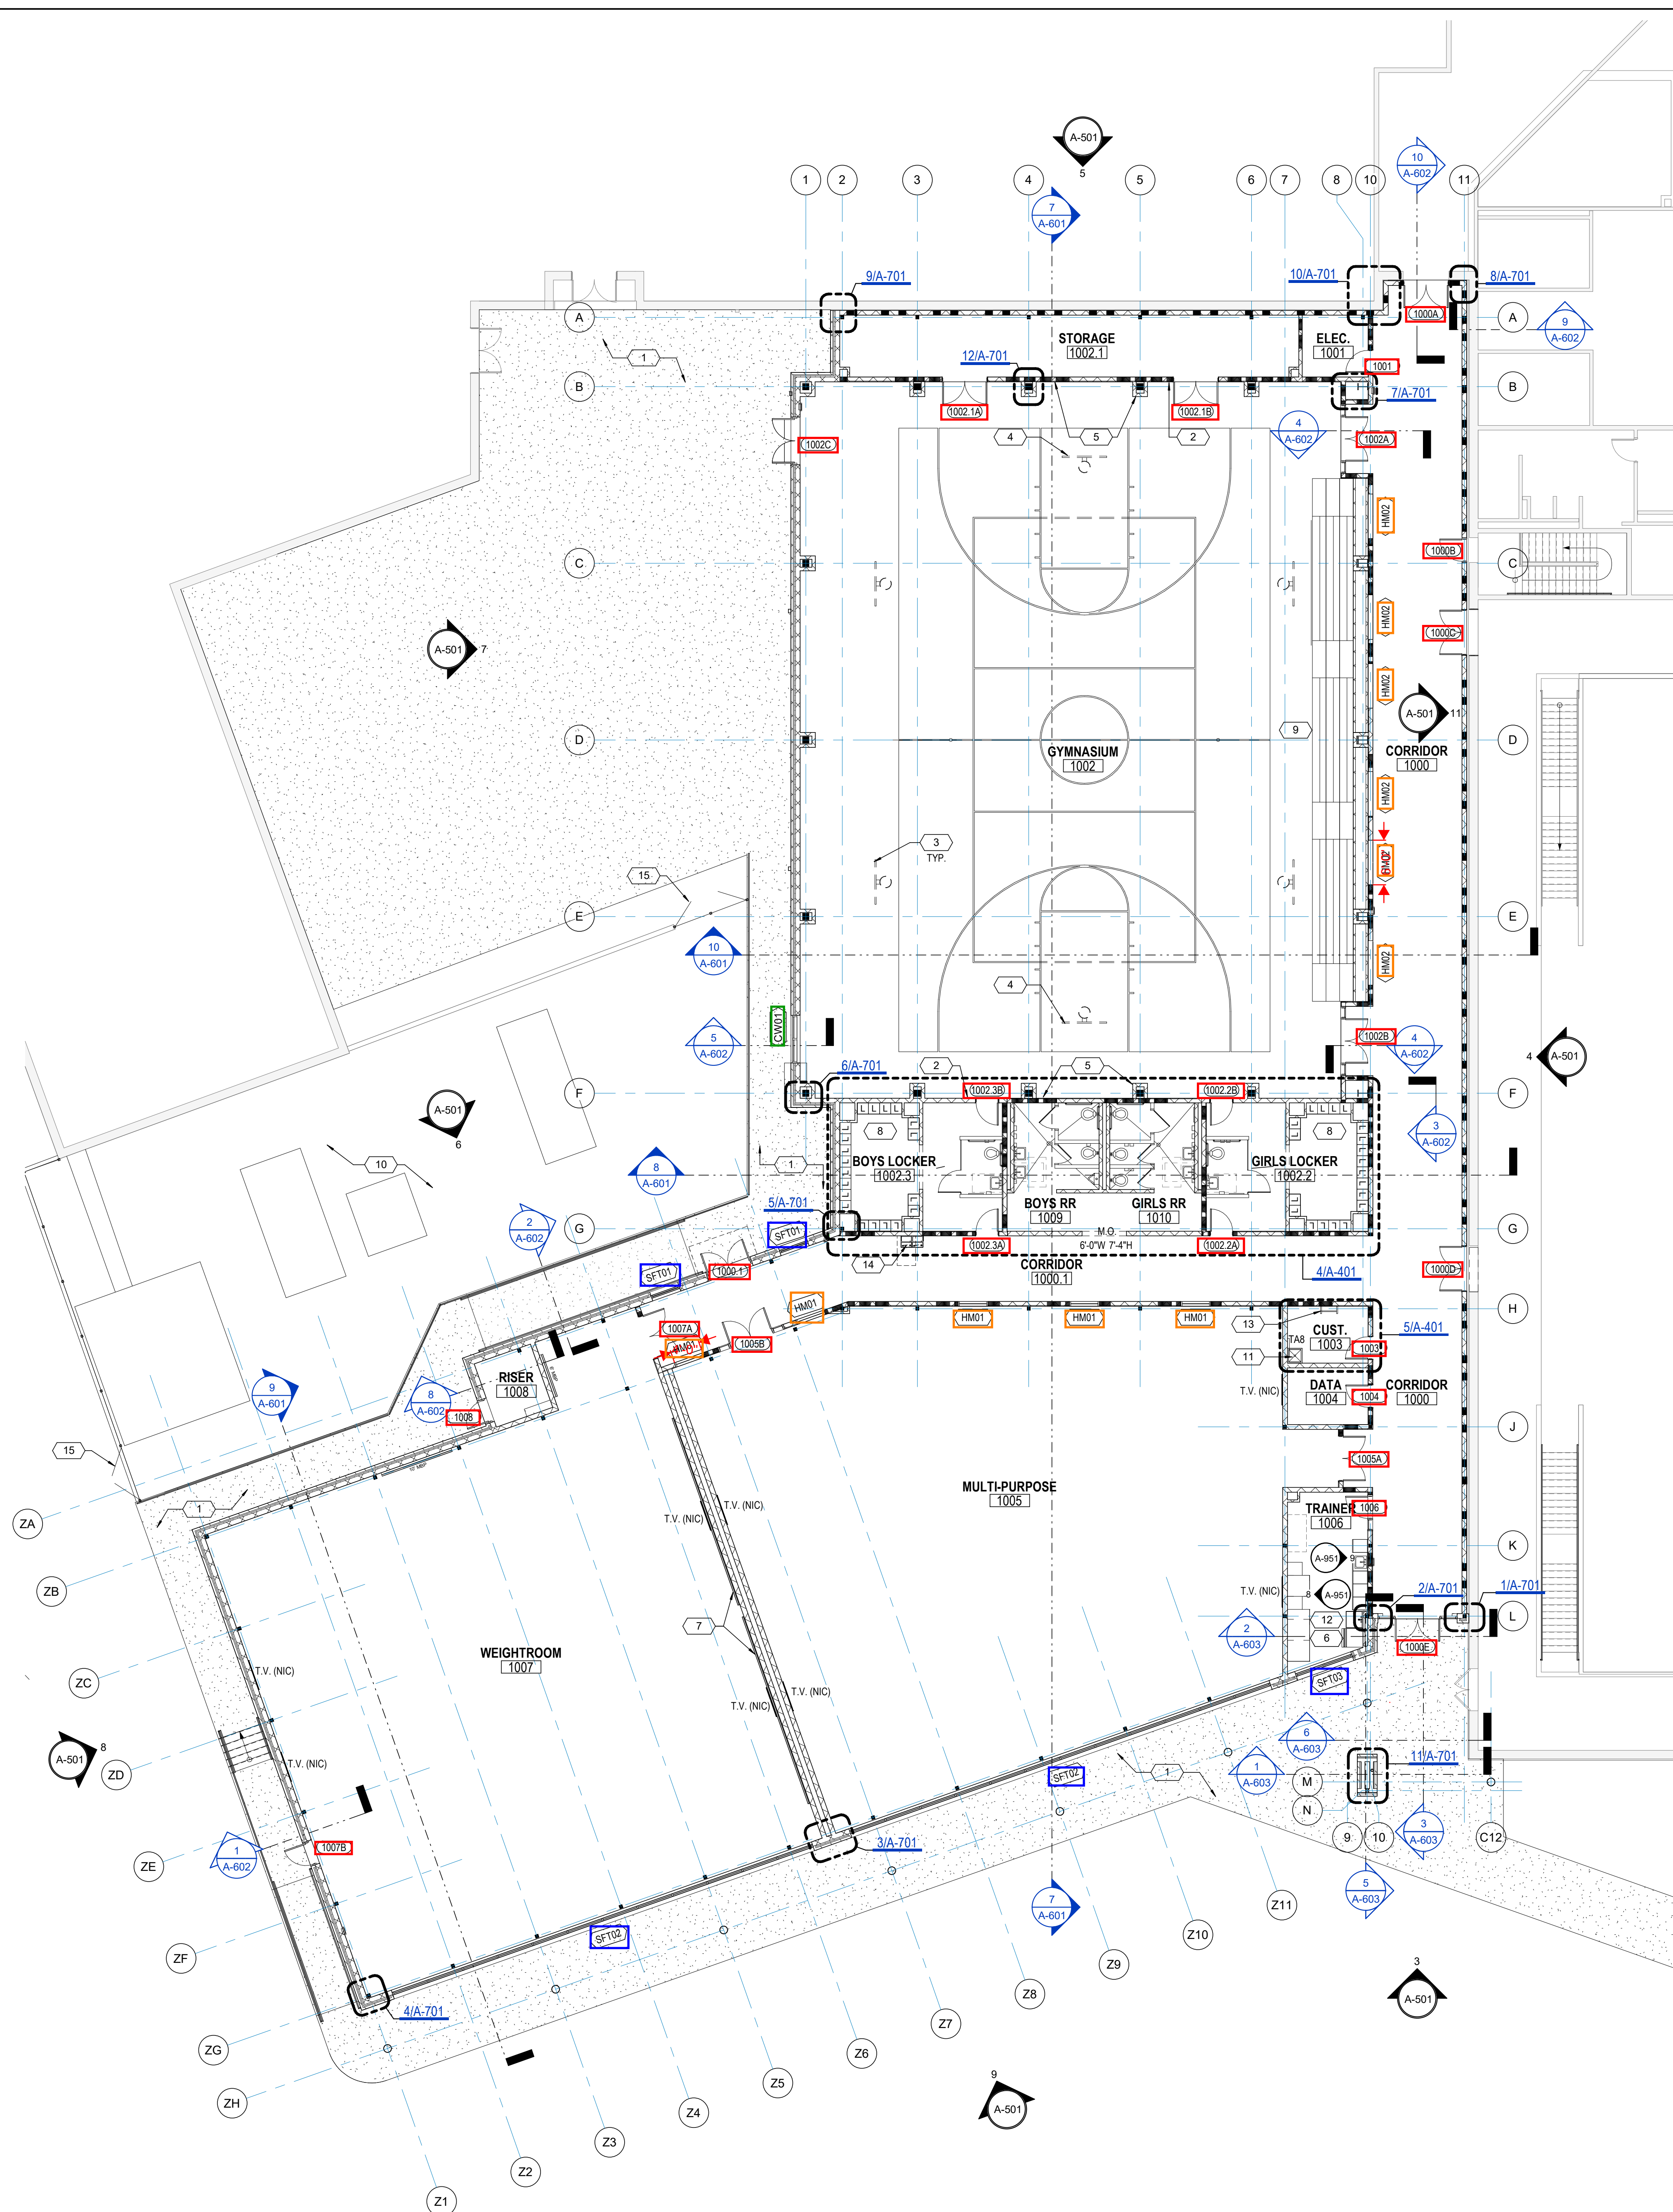


1/ A-101A | LEVEL 1 - AREA A FLOOR PLAN
3/32" = 1'-0"

Plot Stamp:
6/3/2025 3:16:40 PM

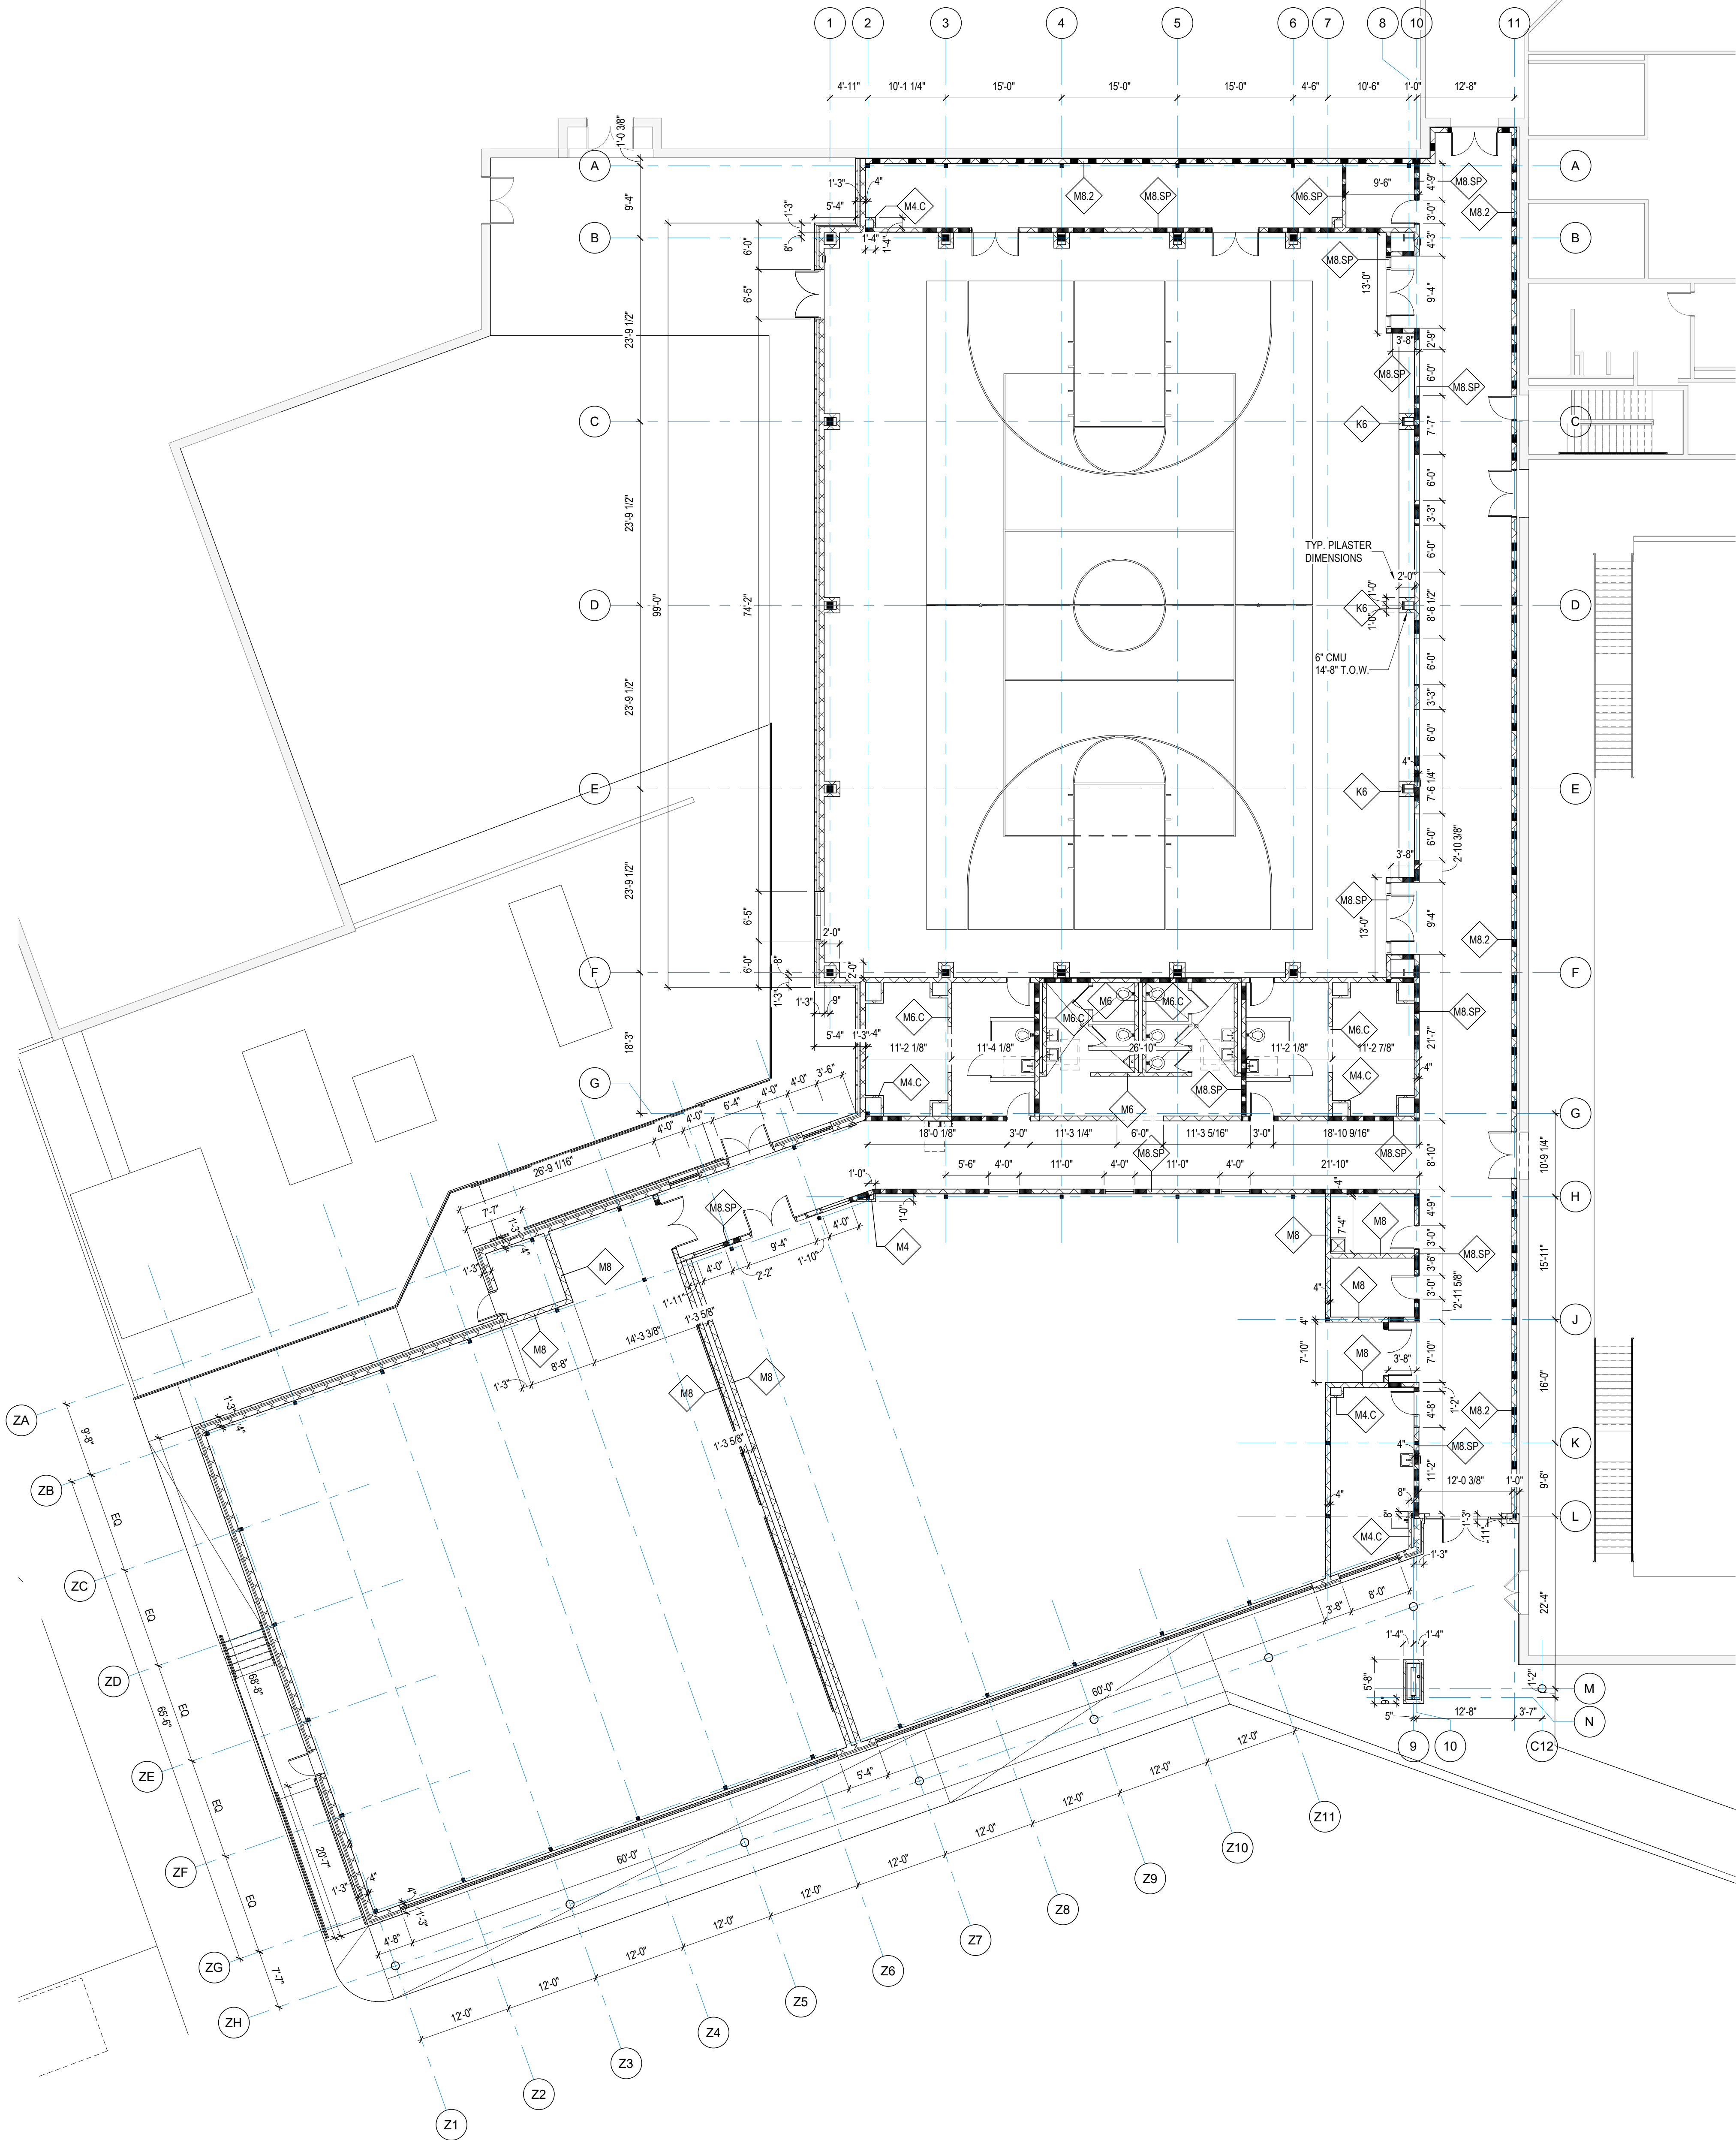

PARTITION TYPE SCHEDULE					
WALL TYPE	THICKNESS	HEIGHT	WALL RATING	COMMENTS	SYMBOL
M4	3 5/8"	TO DECK	NON-RATED		
M4.C	3 5/8"	ABV CLG	NON-RATED		
M6	5 5/8"	TO DECK	NON-RATED		
M6.C	5 5/8"	ABV CLG	NON-RATED		
M6.SP	5 5/8"	TO DECK	SMOKE PARTITION		
M8	7 5/8"	TO DECK	NON-RATED		
M8.2	7 5/8"	TO DECK	2HR	PROVIDE SIGNAGE W/ LETTERS 2" HIGH MIN. @12 O.C. *2 HOUR FIRE BARRIER PROTECT ALL OPENINGS	
M8.SP	7 5/8"	TO DECK	SMOKE PARTITION		

STARR'S MILL HIGH SCHOOL -
AUXILIARY GYM ADDITION

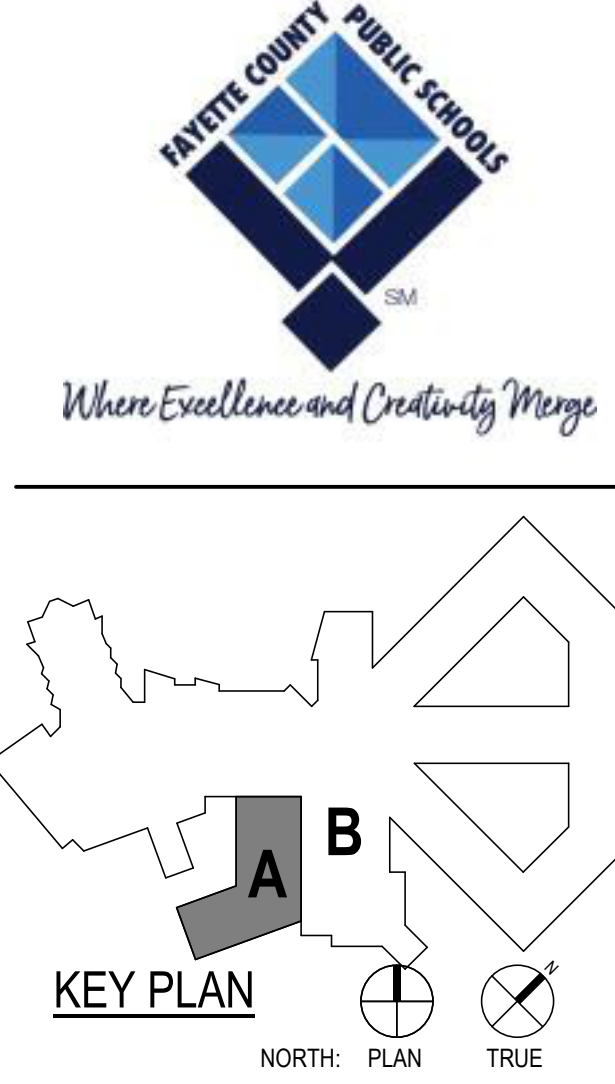

STATE OF GEORGIA

BRETT R. McIVER

REGISTERED ARCHITECT

Architectural Registration No. 9020

CLIENT

FAYETTE COUNTY

DATE

2025/05/19

PROJECT NUMBER

202309


DRAWING HISTORY

No.	Description	Date

CHECKED BY:RV

DRAWN BY:KM/LT

LEVEL 1 - AREA A
DIMENSION FLOOR
PLAN

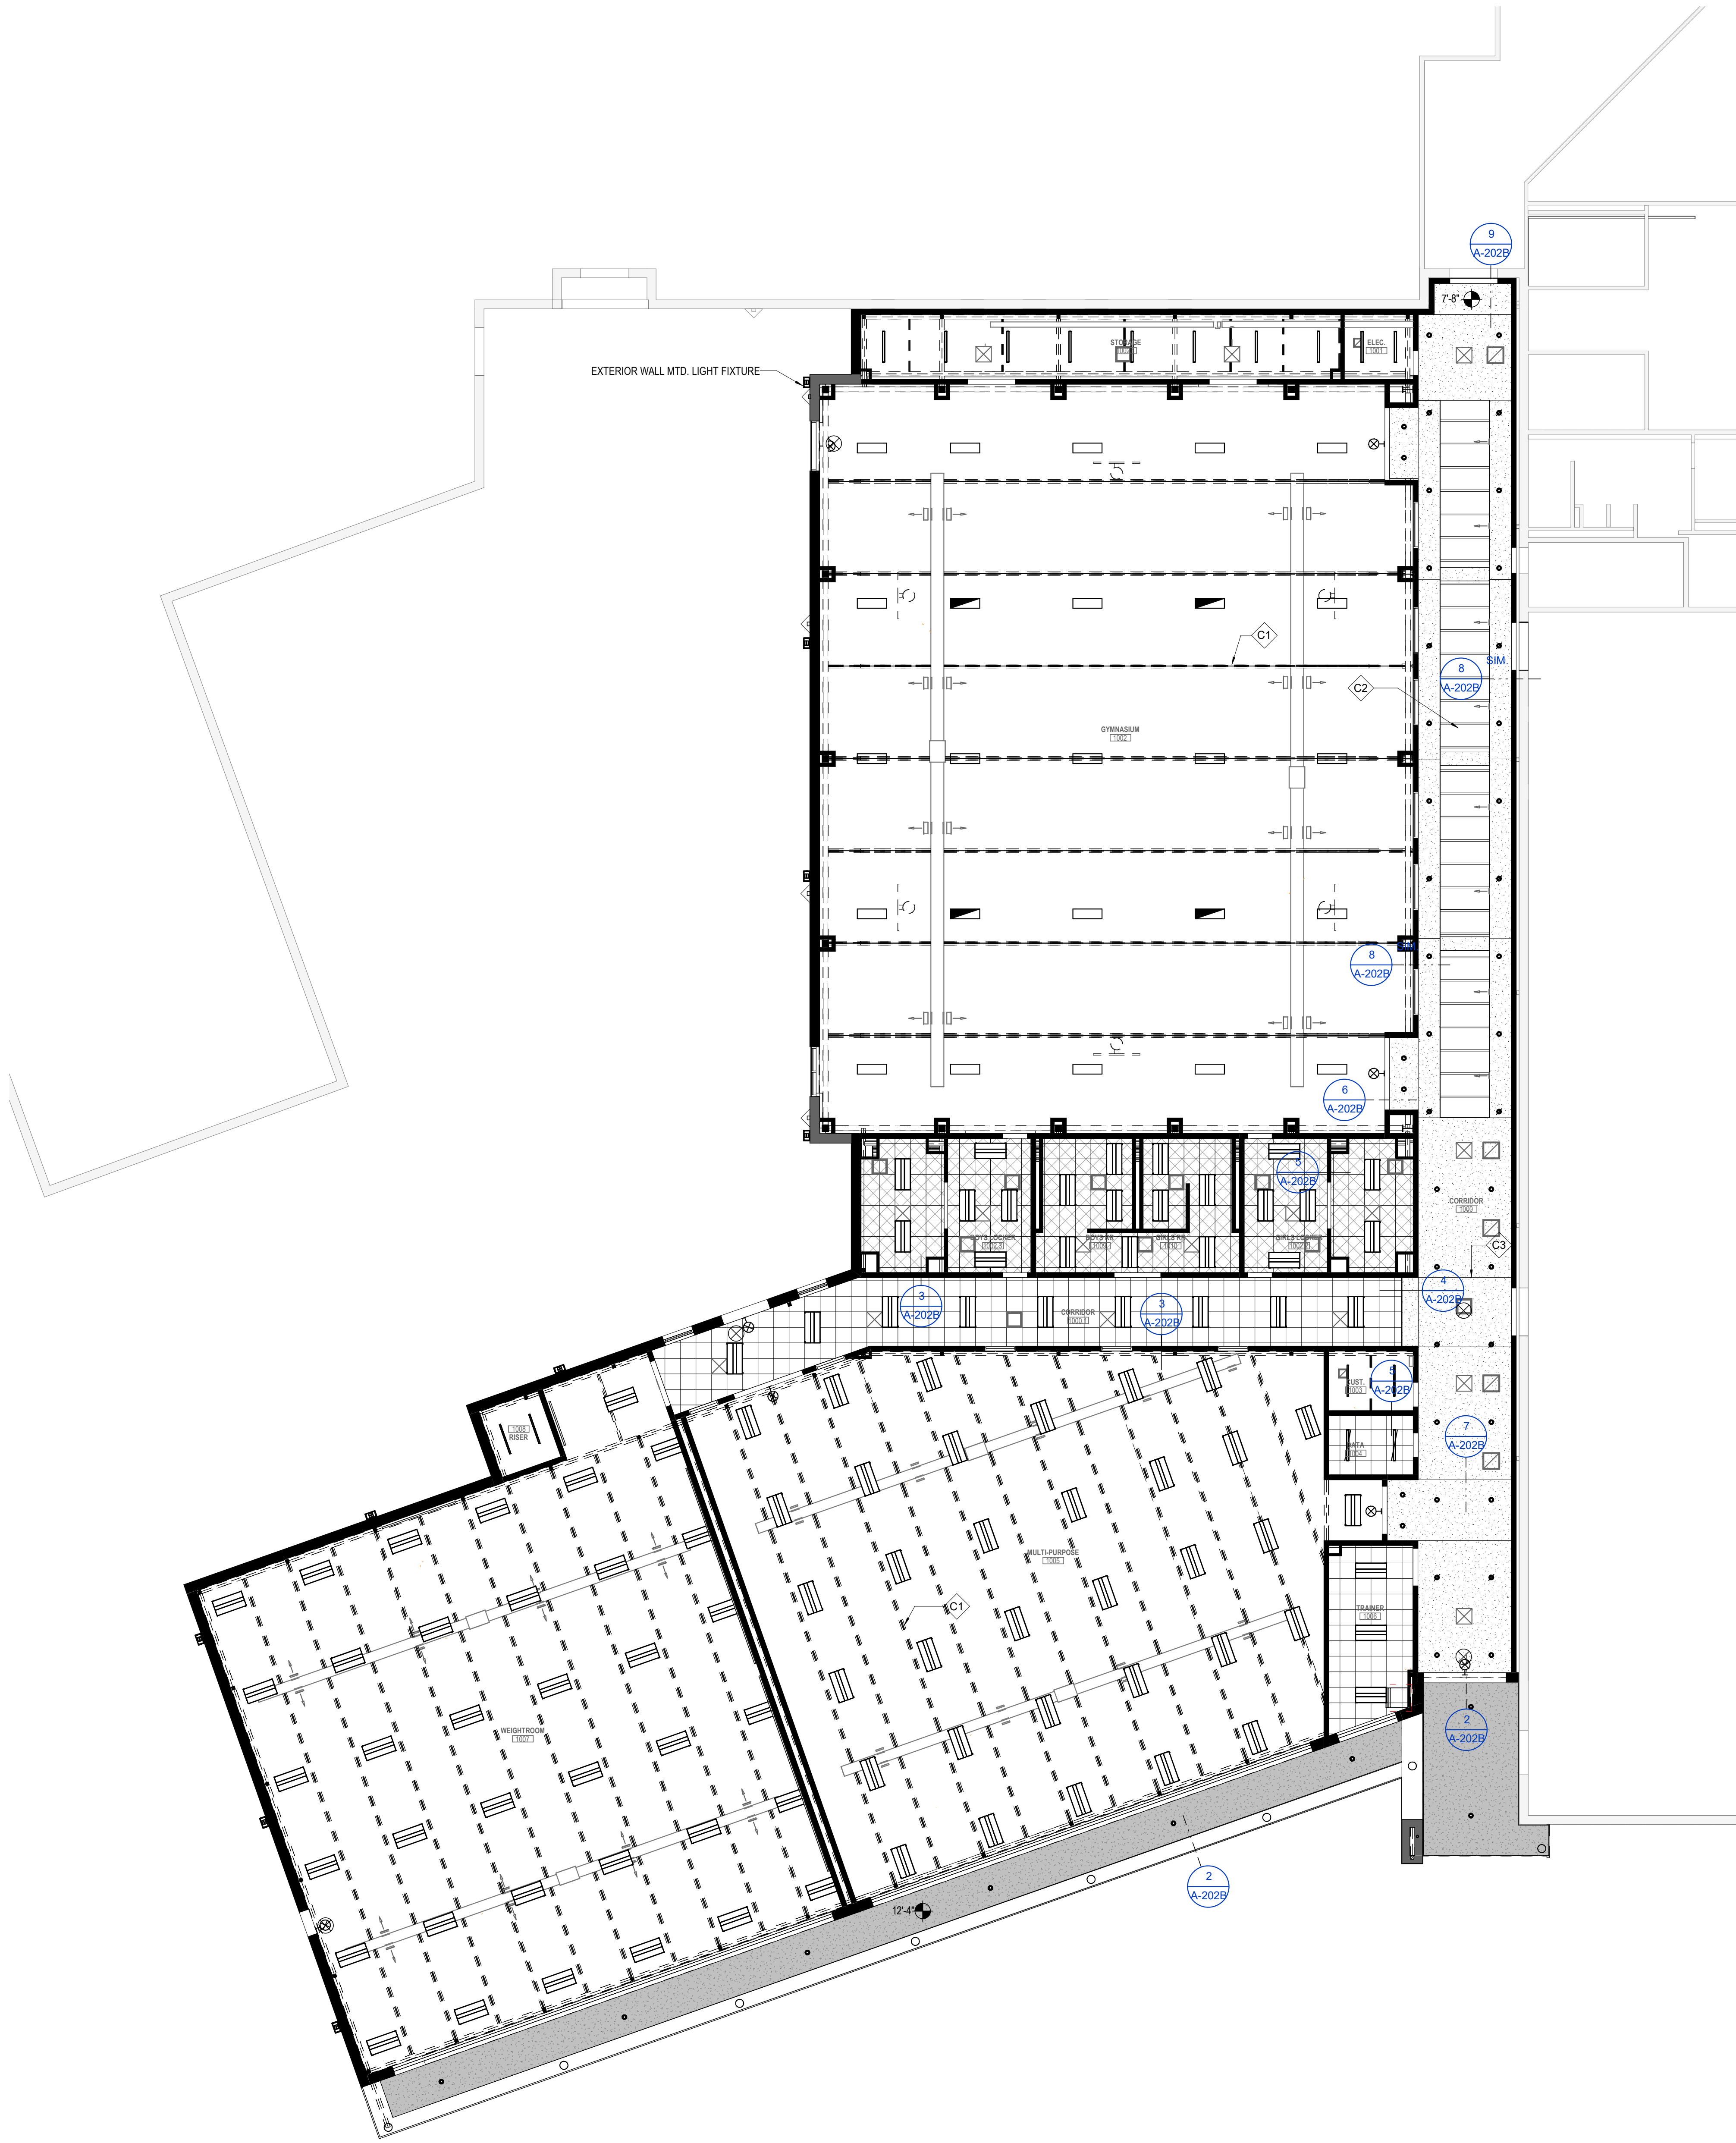




GENERAL CEILING PLAN NOTES

1. ALL CEILINGS ARE 10'-0" AFF. U.N.O.
2. REFER TO AND COORDINATE WITH CEILING MATERIALS LEGEND FOR SPECIFIC CEILING TYPES.
3. ALL SCHEDULED CEILING HEIGHTS ARE FROM THE MAIN FLOOR LEVEL WITHIN THE ROOM AND/OR SPACE, AND ARE NOT FROM AN ELEVATED FLOOR LEVEL, AND ARE NOT FROM A RECESSED FLOOR LEVEL.
4. NO FIRE SPRINKLER HEADS ARE SHOWN ON ARCHITECTURAL CEILING PLANS. ALL SPRINKLER HEADS SHALL BE CENTERED WITHIN CEILING TILES U.N.O.
5. ONLY CEILING MOUNTED FIXTURES AND EQUIPMENT IS SHOWN ON ARCHITECTURAL CEILING PLANS. REFER TO INTERIOR ELEVATIONS FOR WALL MOUNTED FIXTURES. REFER TO MEP DOCUMENTS FOR ADDITIONAL INFORMATION CONCERNING CEILING MOUNTED FIXTURES AND OR WALL MOUNTED FIXTURES.
6. CEILING MOUNTED LIGHT FIXTURES ARE SHOWN FOR LOCATION PURPOSES ONLY. COORDINATE WITH ELECTRICAL DOCUMENTS FOR LIGHT FIXTURE DESIGNATIONS.
7. VERIFY LOCATIONS OF ALL CEILING ACCESS PANELS WITH MEP DOCUMENTS. COORDINATE LOCATIONS OF CEILING ACCESS PANELS WITH ARCHITECT PRIOR TO INSTALLATION. CEILING ACCESS PANEL FIRE RATINGS SHALL MATCH CEILING ASSEMBLY FIRE RATINGS.
8. REFER TO WALL SECTIONS FOR WALL-CEILING INTERFACE.
9. COORDINATE LOCATION OF ALL LIGHT FIXTURES, EXIT SIGNS, GRILLES, AND SPEAKERS WITH MEP DRAWINGS.
10. REFER TO MEP FOR ALL MECHANICAL ROOM LIGHTING AND ANY FIXTURES NOT SHOWN ON ARCHITECTURAL RCP.
11. PAINT ALL DUCTWORK, CONDUITS, PIPING, GYP BOARD CEILING FURRDOWNS, STRUCTURAL BEAMS, STRUCTURAL JOISTS, STRUCTURAL COLUMNS, METAL ROOF DECK, AND OTHER STRUCTURAL MEMBERS - BOTH EXTERIOR AND INTERIOR - WHERE EXPOSED TO VIEW. COORDINATE PAINT COLORS WITH THE ARCHITECT.
12. LIGHTING FIXTURES TO BE CENTERED AND SPACED EQUALLY UNLESS NOTED OTHERWISE.



KEYNOTE LEGEND

NUMBER	DESCRIPTION
C1	EXPOSED STRUCTURE PAINTED
C2	METAL FRAMED SKYLIGHT
C3	CONTROL JOINT

CEILING MATERIALS LEGEND

   
	APC #1 ACOUSTICAL CEILING PANEL TYPE 1 - STANDARD, 2'X2' GRID		GWB 5/8" TYPE X, NON-RATED
	APC #2 ACOUSTICAL CEILING PANEL, TYPE 2 - VINYL FACED, 2'X2' GRID		DEFS SOFFIT
	EXP EXPOSED STRUCTURE - PAINTED		

CEILING PLAN LEGEND

  	RECESSED CAN LIGHT		SUPPLY AIR CEILING DIFFUSER
	2 x 2' RECESSED LIGHT FIXTURE		RETURN AIR GRILLE / REGISTER
	1 x 4' RECESSED LIGHT FIXTURE		EXIT SIGN

STARR'S MILL HIGH SCHOOL -
AUXILIARY GYM ADDITION

133 PANTHER PATH, FAYETTEVILLE, GA 30215
PBK PROJECT NO. 202309
CONTRACT DRAWINGS

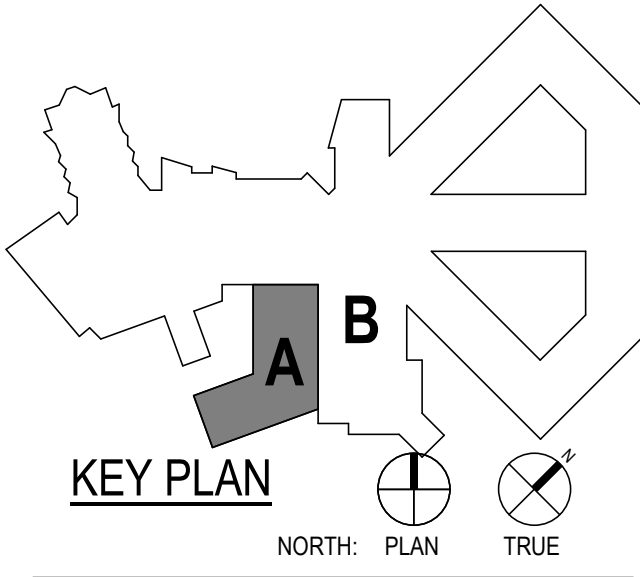

Architectural Registration No. 9020

CLIENT FAYETTE COUNTY		
DATE 2025/05/19	PROJECT NUMBER 202309	
DRAWING HISTORY		
No.	Description	Date
CHECKED BY: RV		
DRAWN BY: KM/ LT		

LEVEL 1 - AREA A
CEILING PLAN

A-201A







FACILITY CODE 656-0198
IUS 93
FTE 1800

GREFF, GA

770-227-5473

www.pbk.com

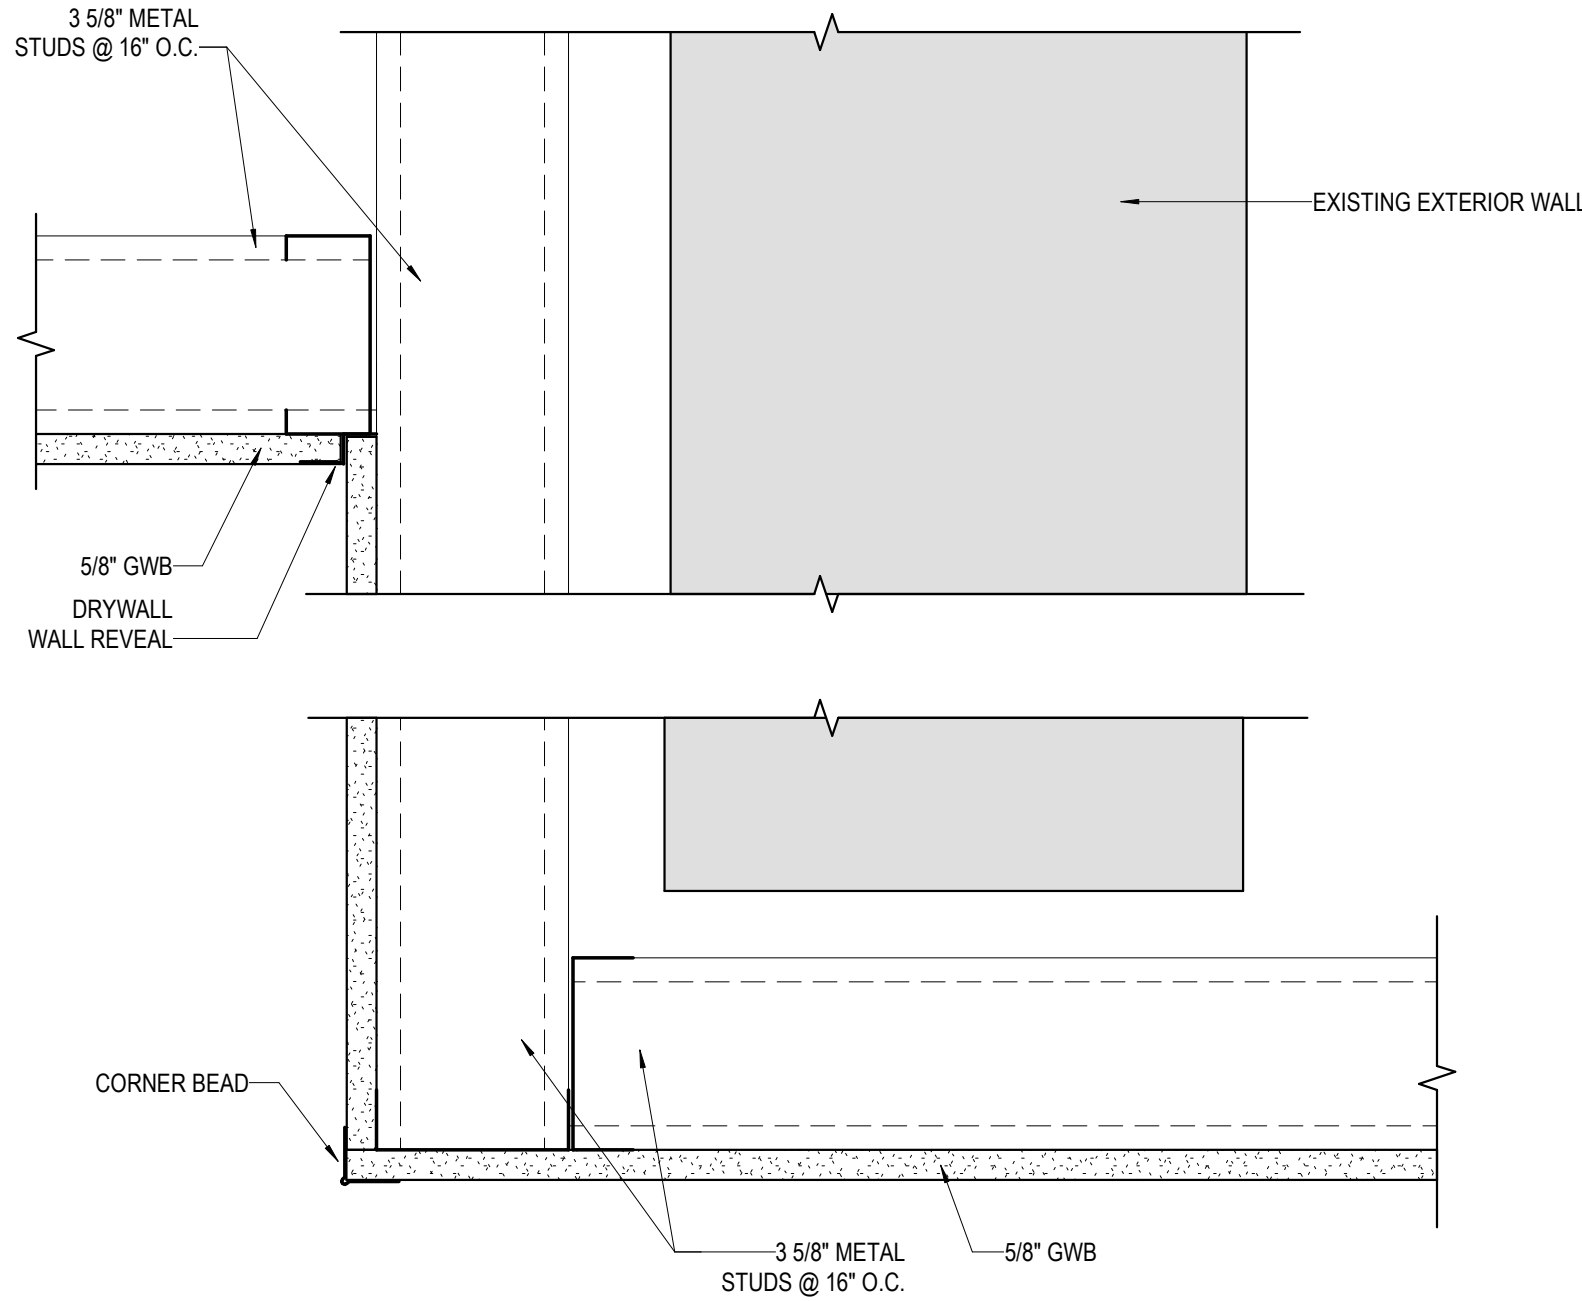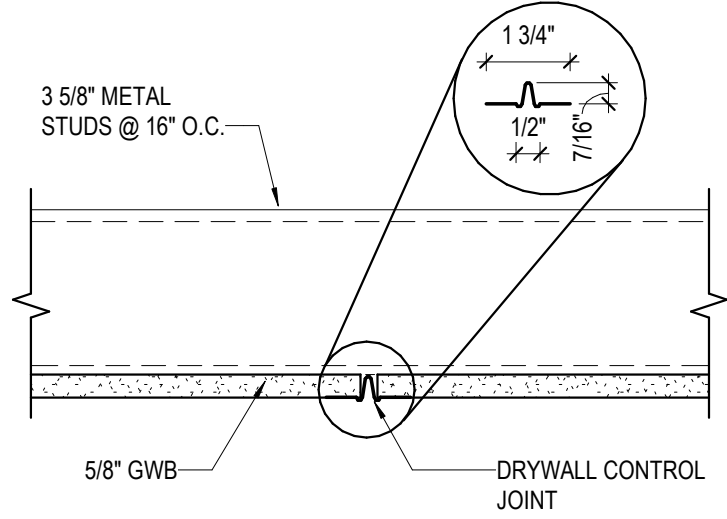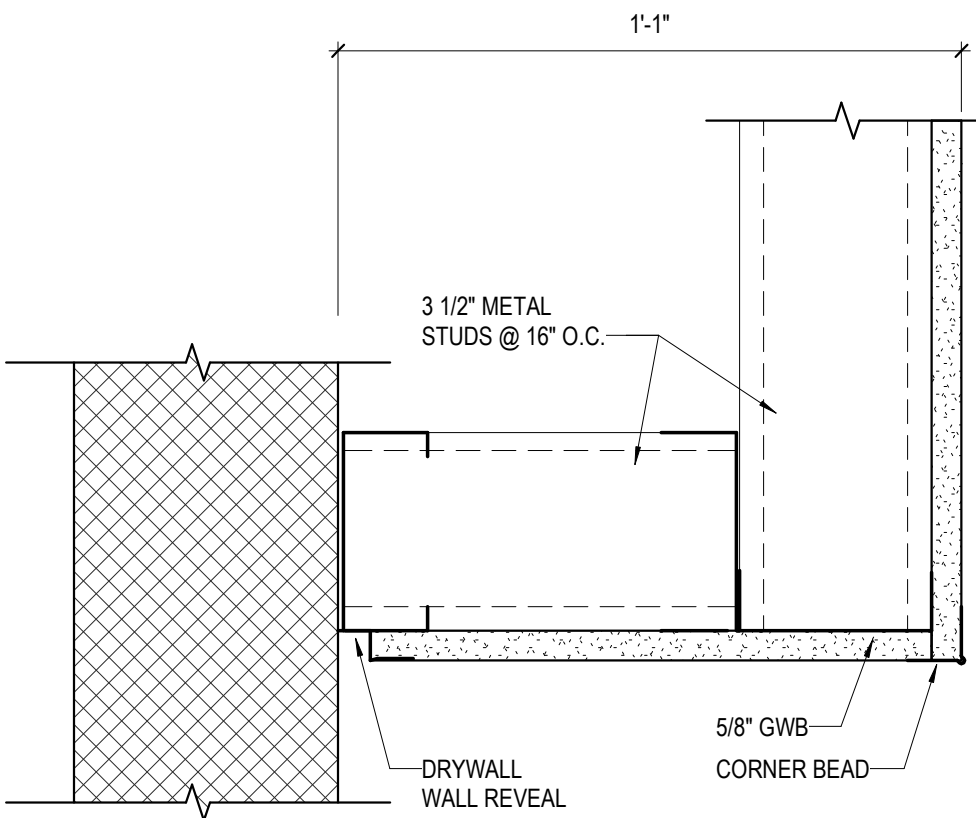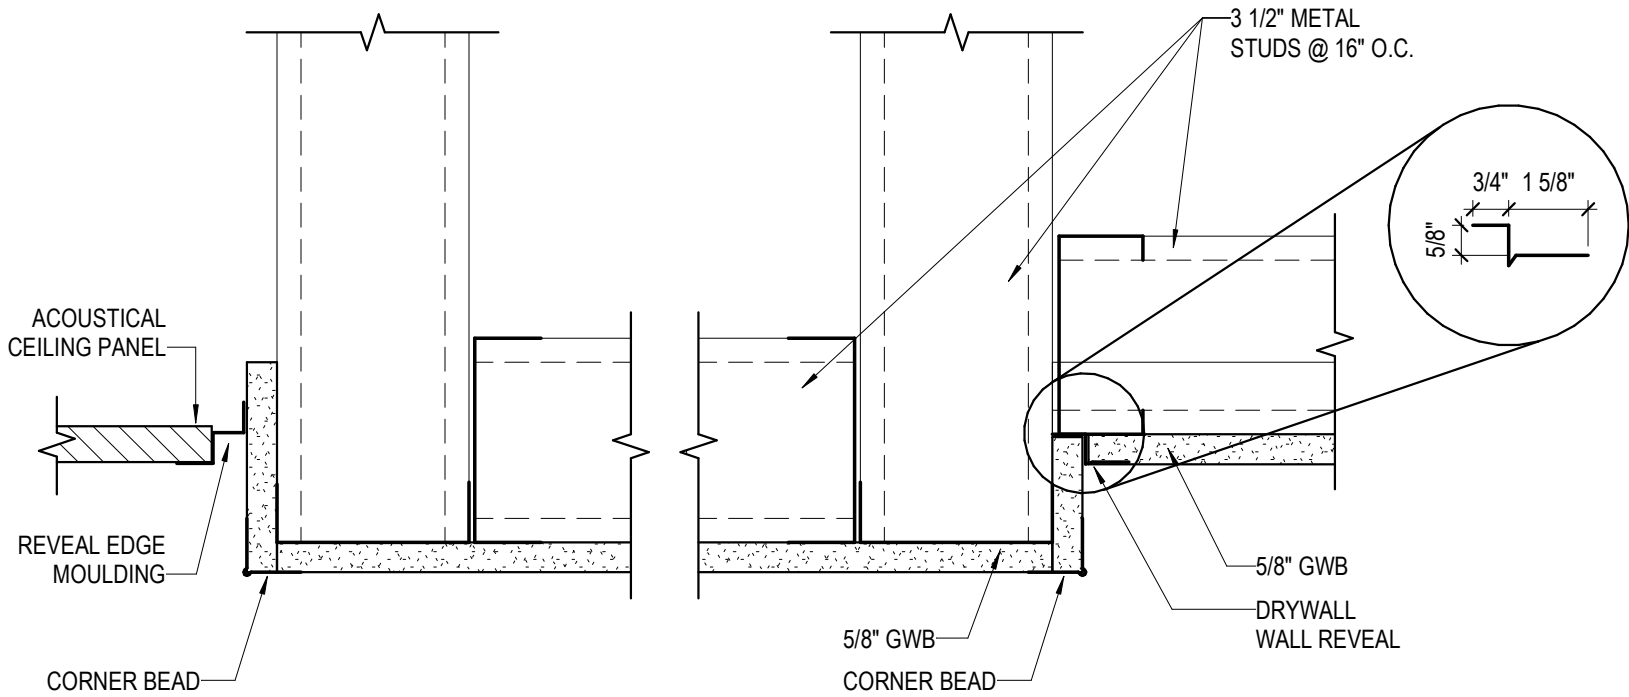

9/ A-202B

GWB / GWB DROP SOFFIT
3" = 1'-0"

7/ A-202B





TYP. CONTROL JOINT IN GWB
3" = 1'-0"

8/ A-202B

TYP. GWB DROP SOFFIT AT CMU WALL
3" = 1'-0"

4/ A-202B

GWB / ACT CLG.
3" = 1'-0"

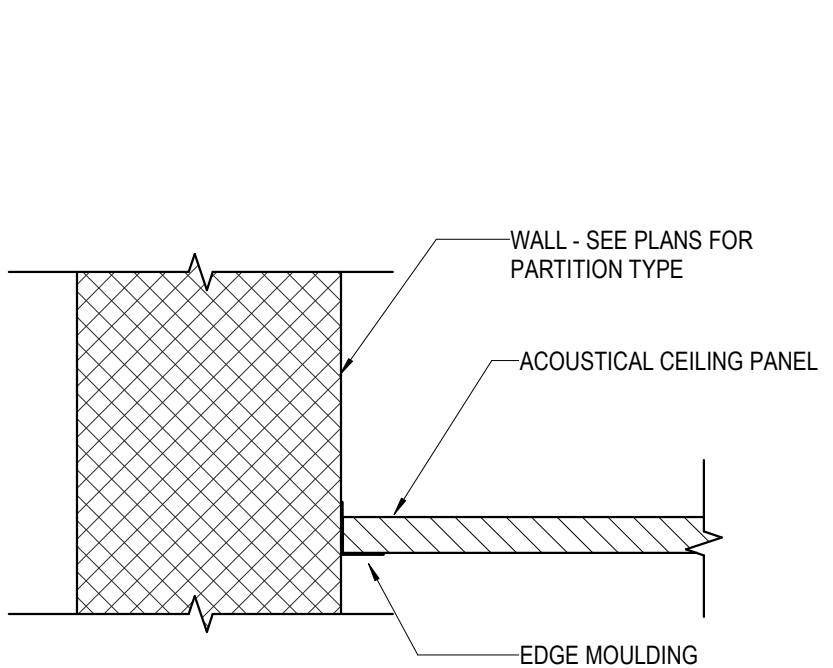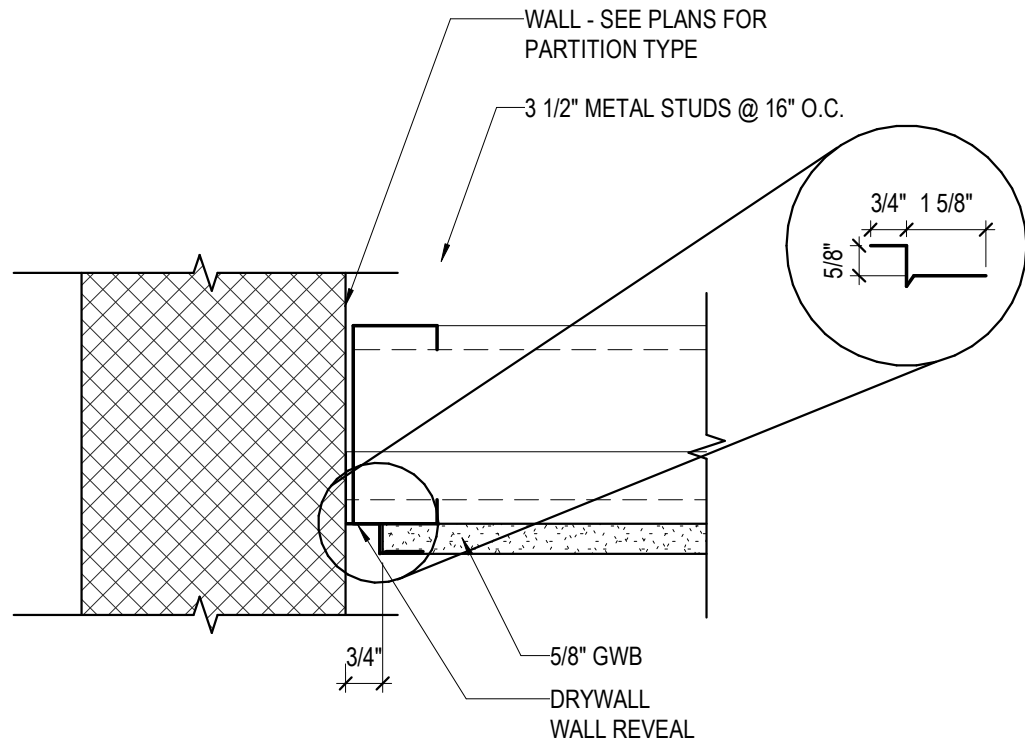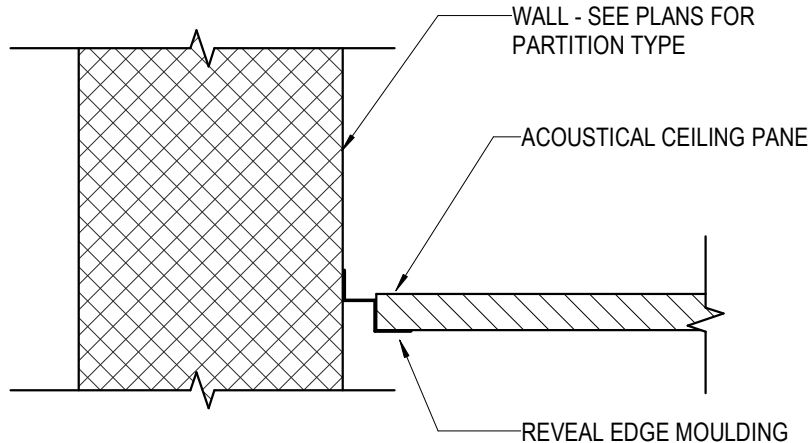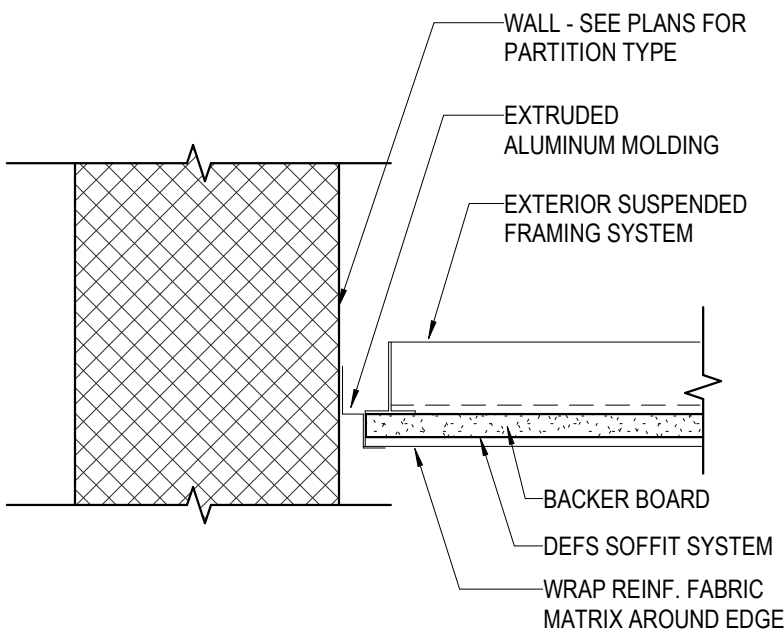

5/ A-202B

TYP. SECTION AT ROOMS
3" = 1'-0"

6/ A-202B

TYP. SOFFIT / WALL REVEAL
3" = 1'-0"

3/ A-202B

TYP. SECTION AT CORRIDOR
3" = 1'-0"


2/ A-202B

TYP. SECTION @ DEFS SOFFIT
3" = 1'-0"

STARR'S MILL HIGH SCHOOL -
AUXILIARY GYM ADDITION

183 PANTHER PATH, FAYETTEVILLE, GA 30215
PBK PROJECT NO. 202309
FACILITY CODE 656-0198
JUL 93
FTE 1800


CONTRACT DRAWINGS

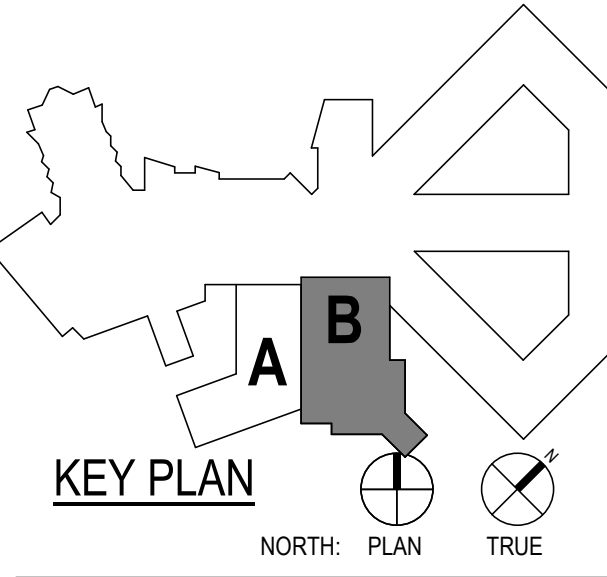


CLIENT		
FAYETTE COUNTY		
DATE		PROJECT NUMBER
2025/05/19		202309
DRAWING HISTORY		
No.	Description	Date
CHECKED BY: RV		
DRAWN BY: KM/ LT		

LEVEL 1 - AREA A -
CEILING PLAN
SECTIONS & DETAILS


A-202B

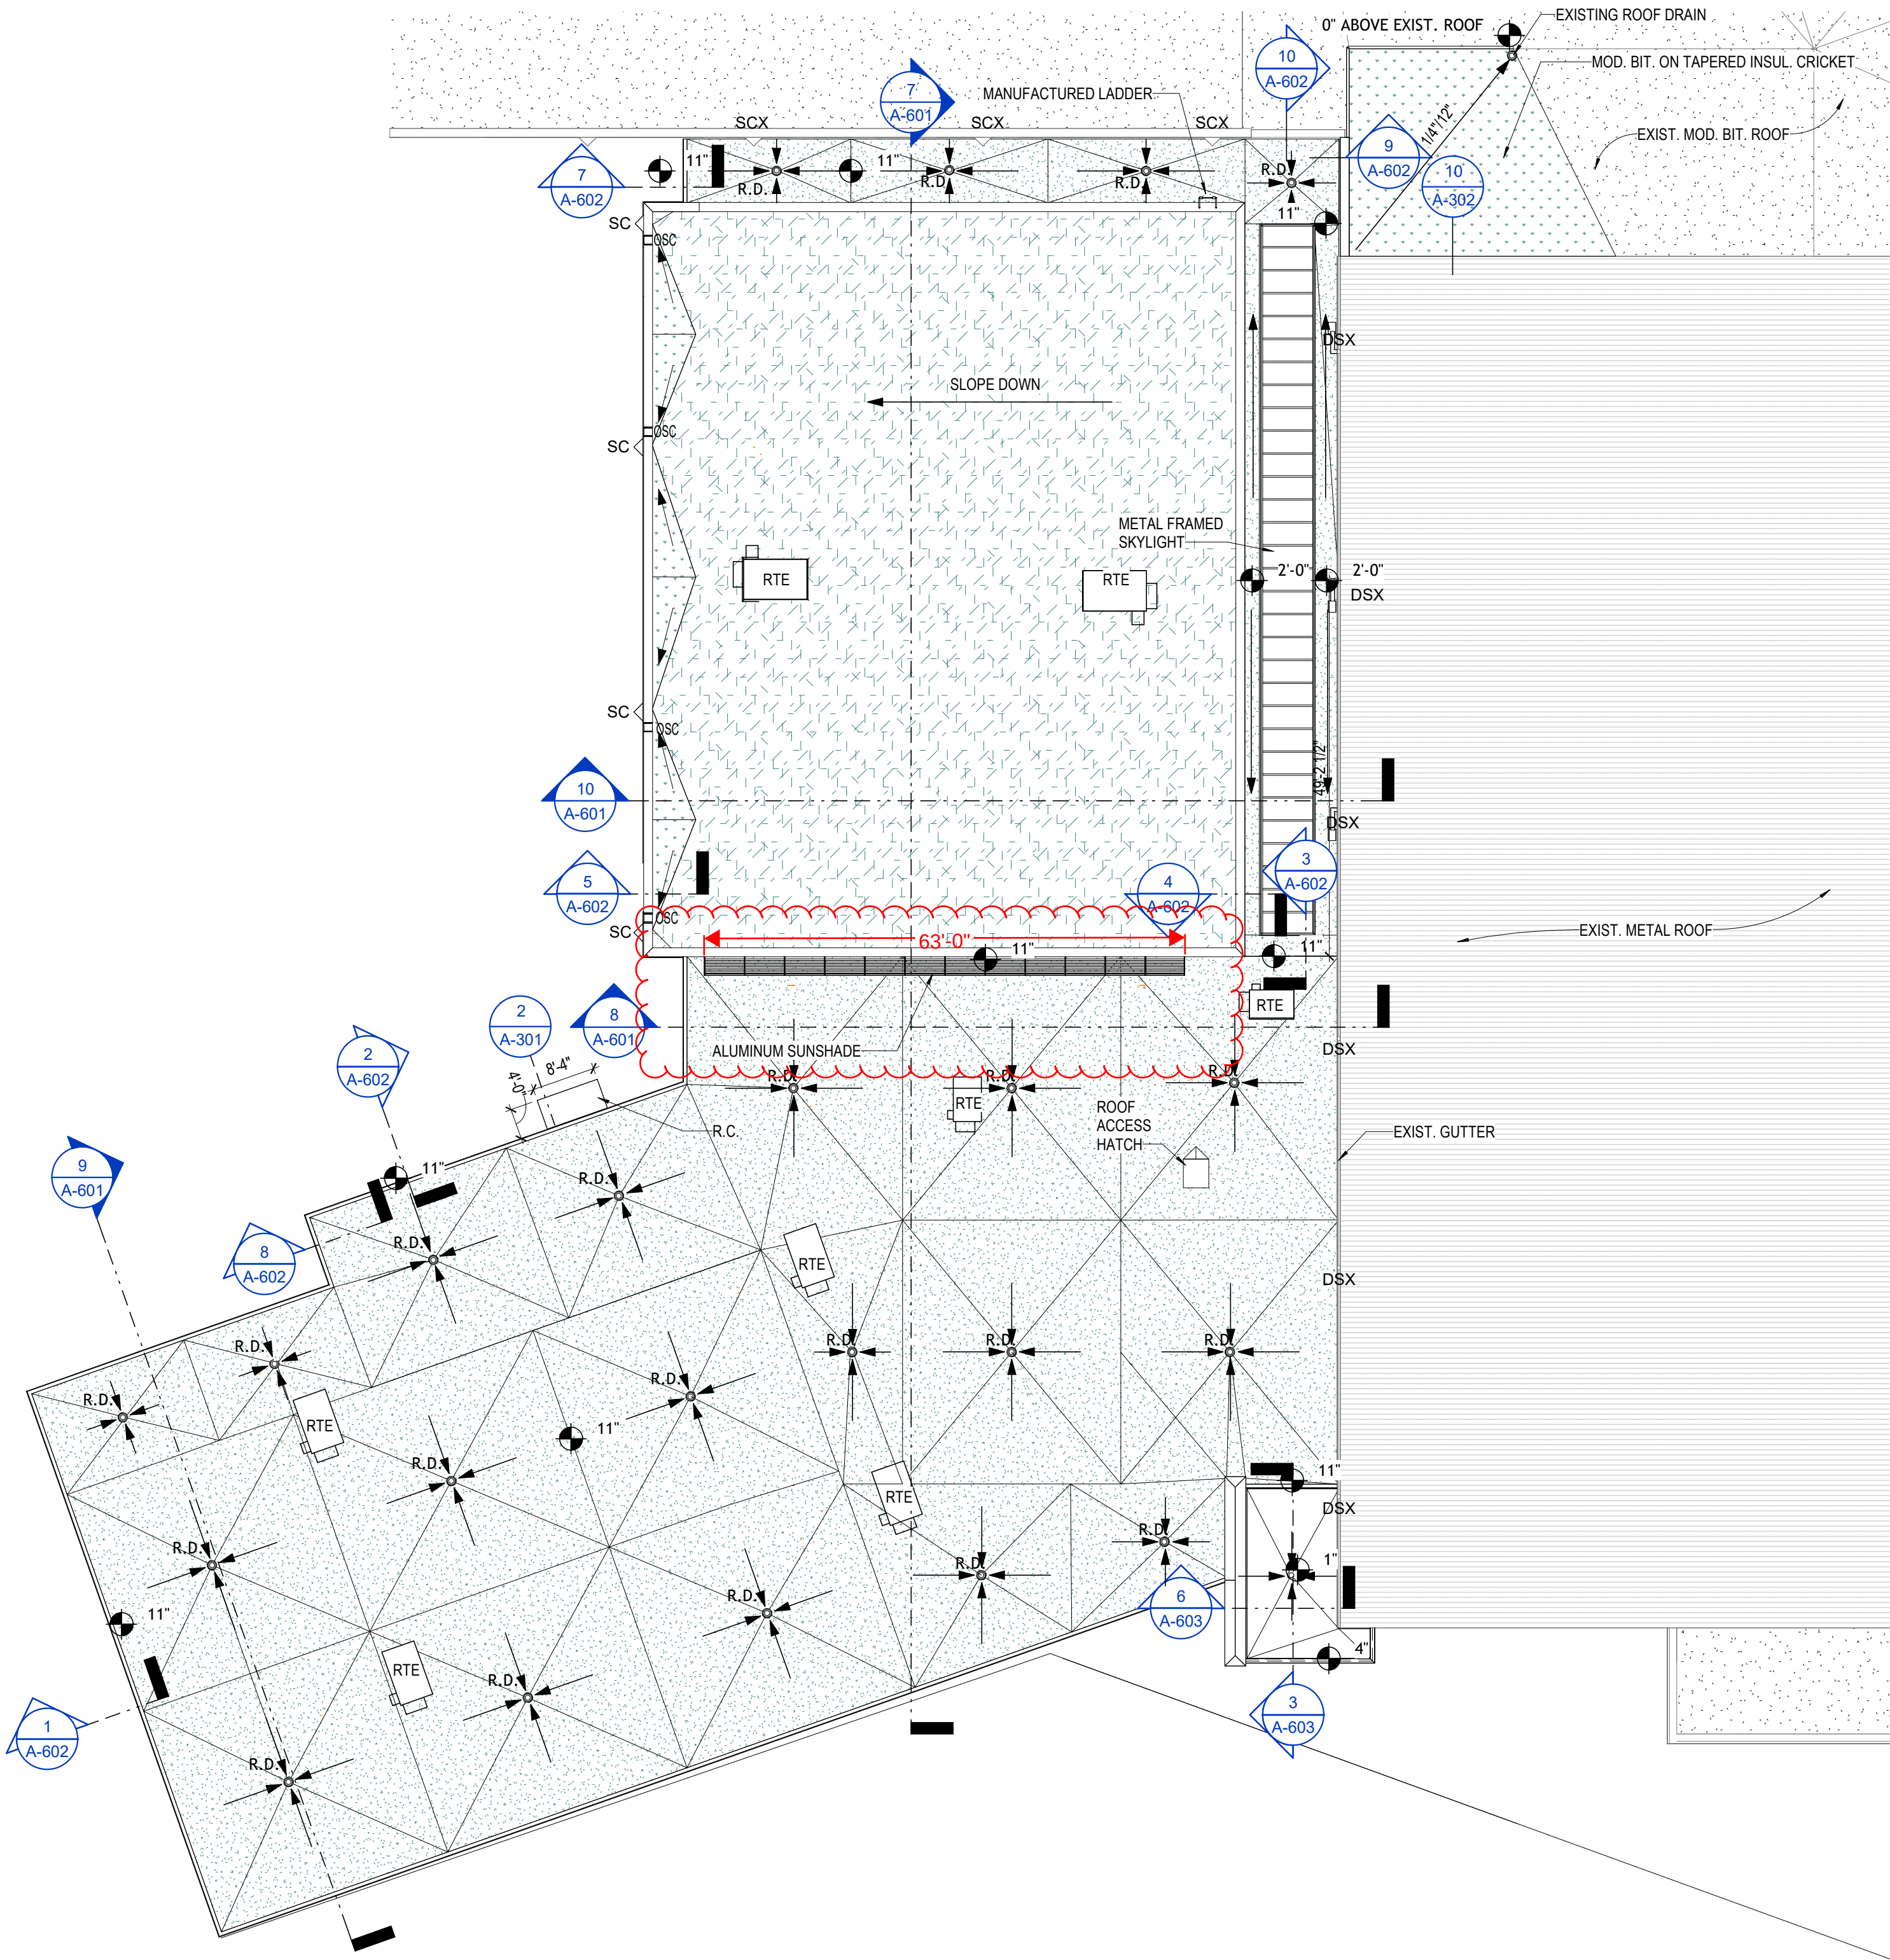

1/ A-301 ROOF PLAN
1/16" = 1'-0"

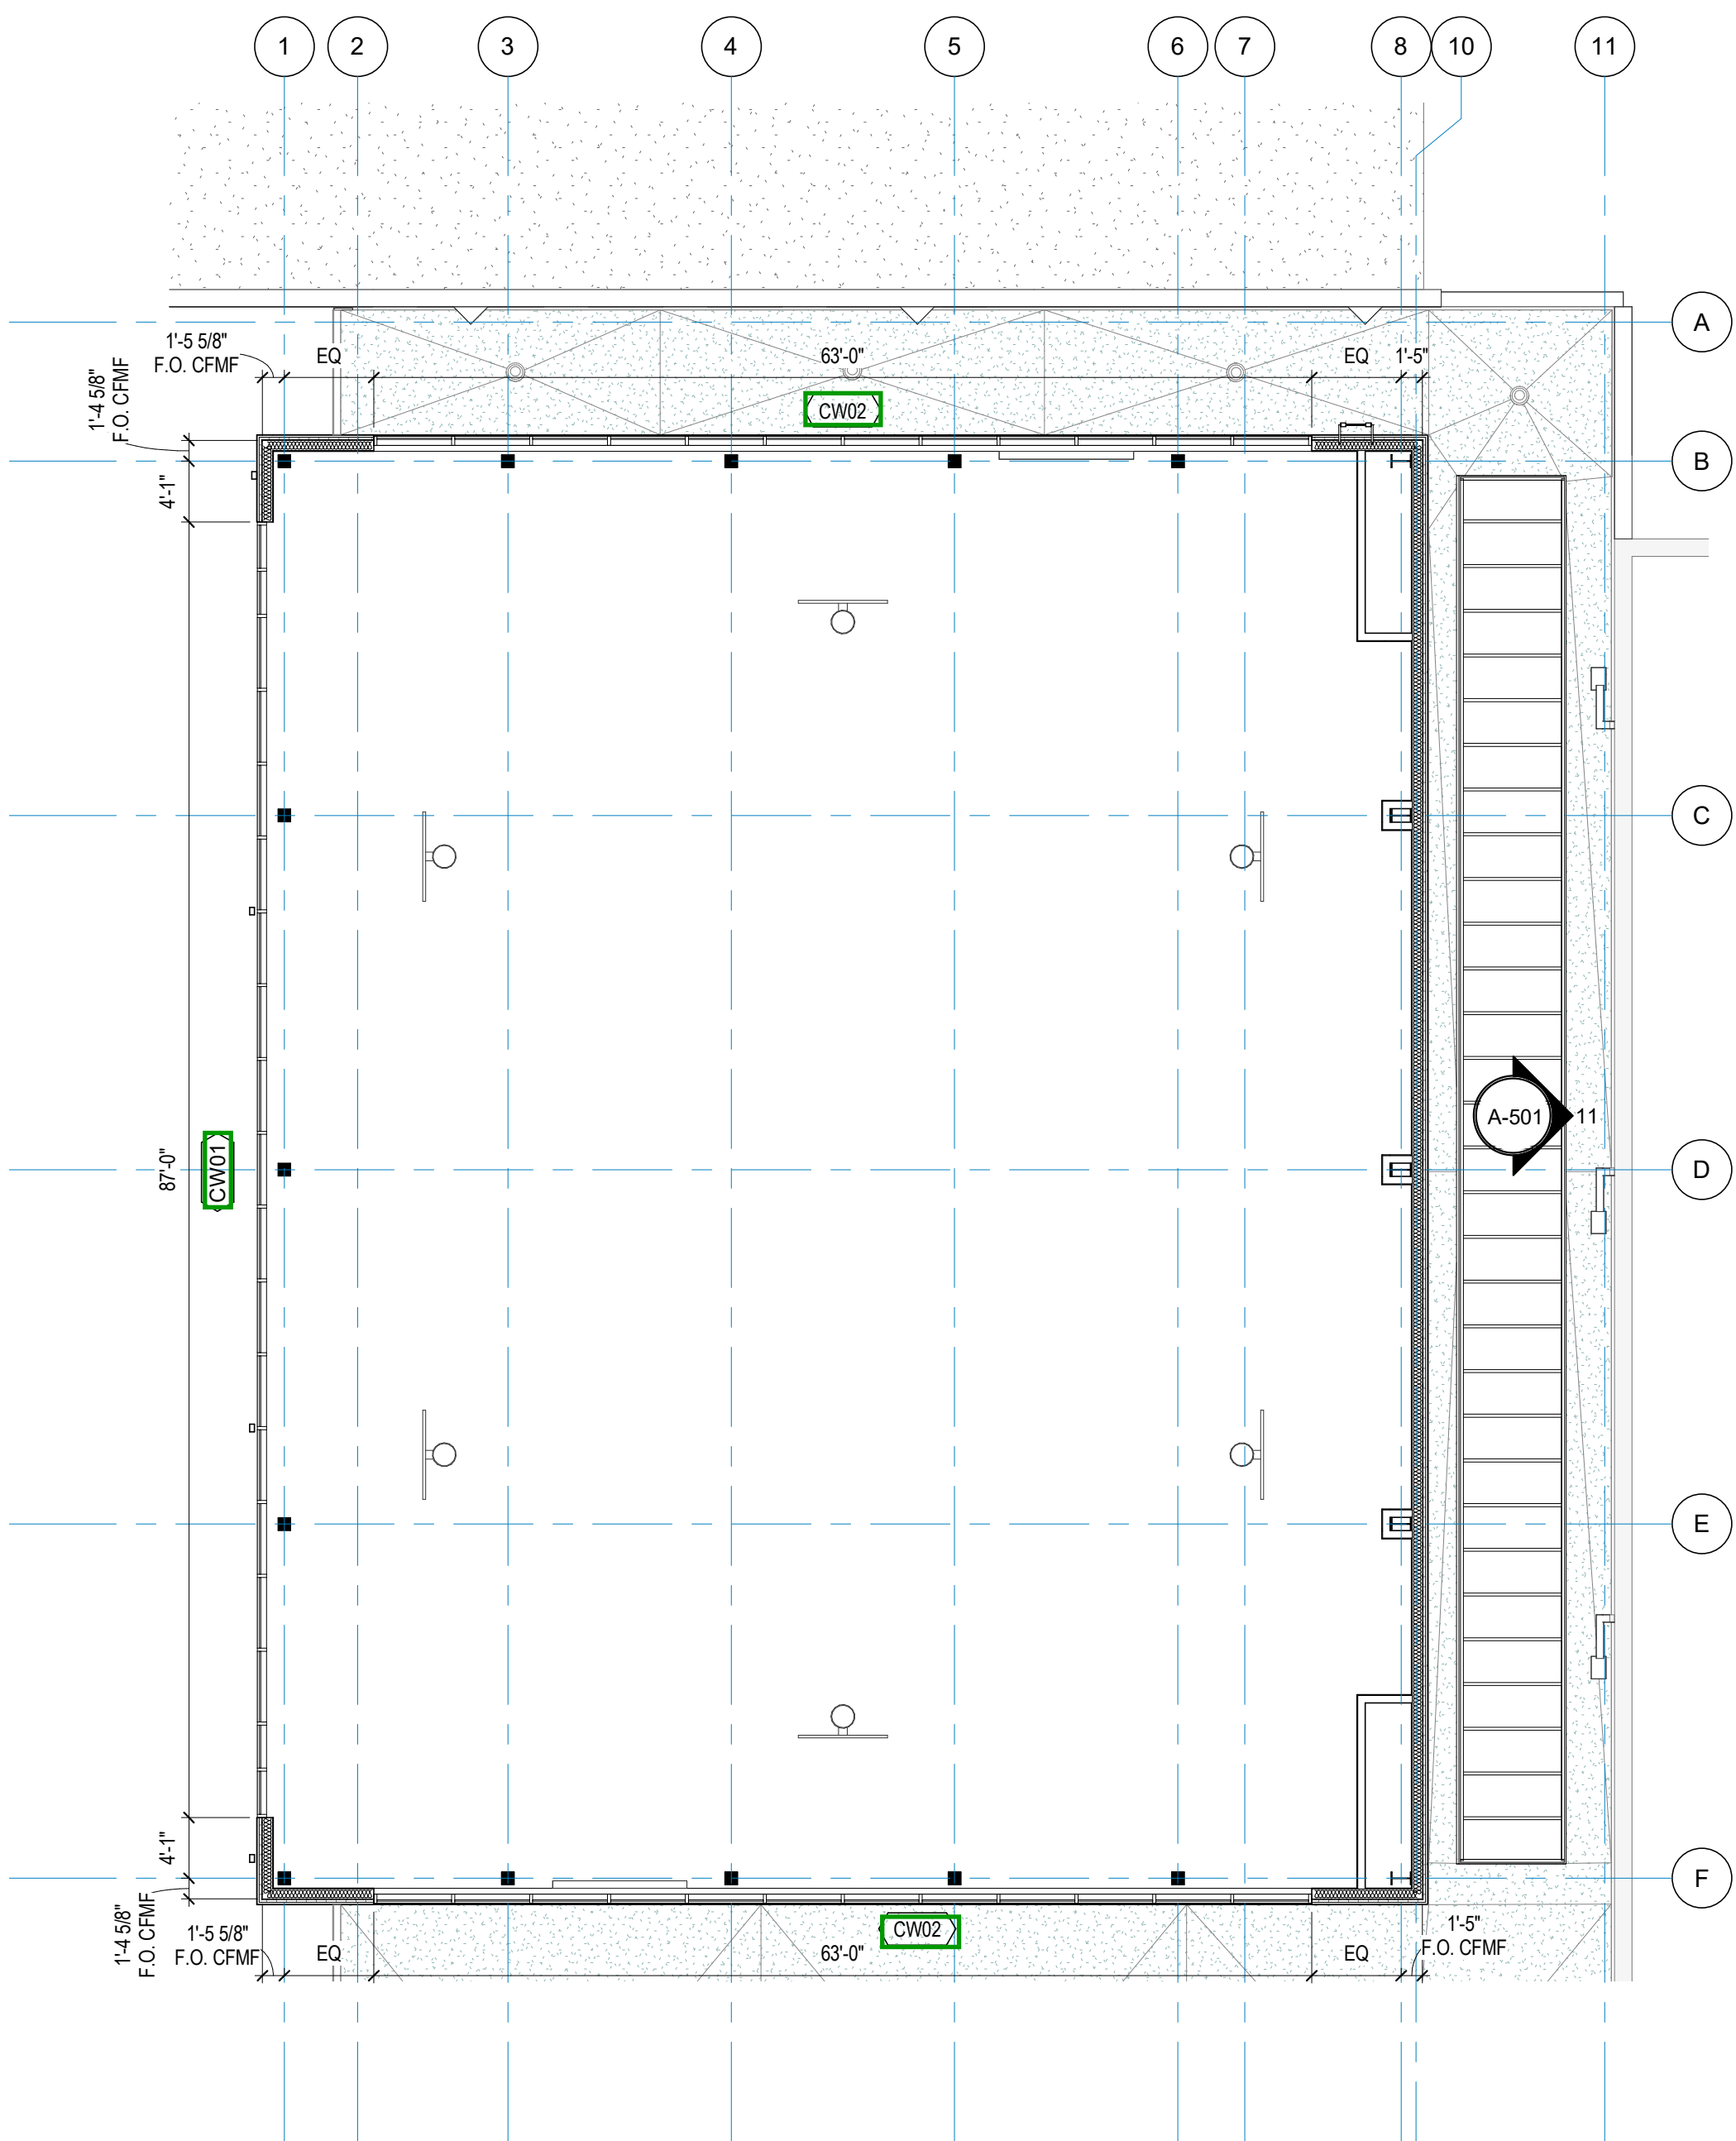

5/ A-301 CLERESTORY PLAN
3/32" = 1'-0"

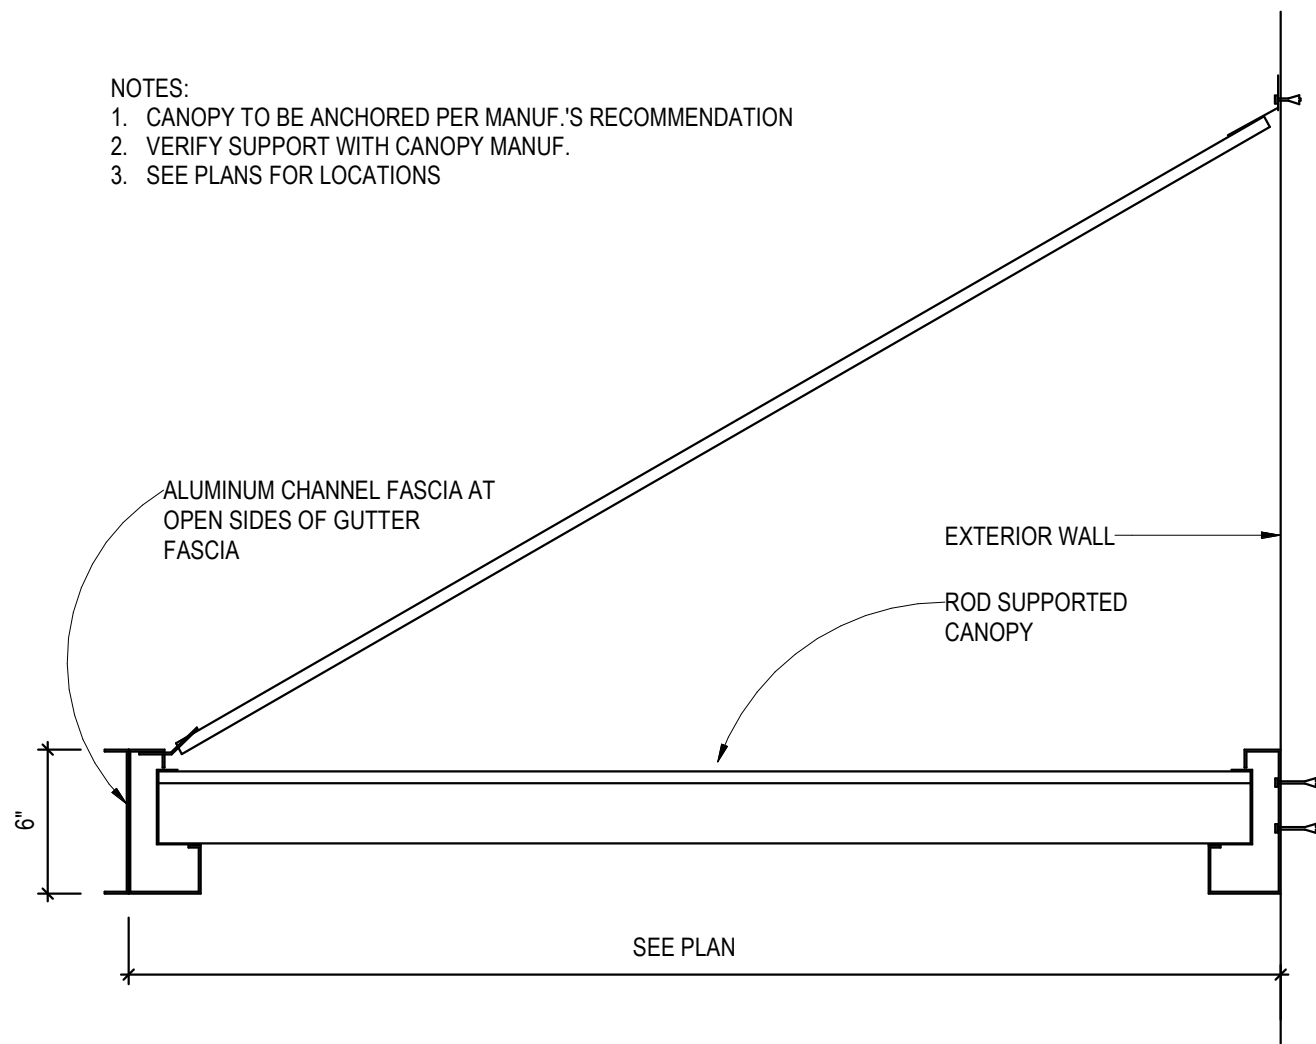

2/ A-301 ROD SUPPORTED CANOPY
1 1/2" = 1'-0"


ROOF LEGEND

- SC SCUPPER W/ DOWNSPOUT AND DOWNSPOUT BOOTS
- OSC OVERFLOW SCUPPER
- R.D. ROOF DRAIN
- DSX EXISTING DOWNSPOUT
- RTE ROOF TOP EQUIPMENT
- E.J. EXPANSION JOINT
- ROOF SYSTEM THICKNESS ABOVE DECK
- R.C. ROD SUPPORTED CANOPY
- FLEECE BACKED TPO ON LIGHT WEIGHT CONC. ROOF DECK. SEE ROOF PLAN AND DETAILS FOR THICKNESS.
- TPO ON COVERBOARD ON 4 1/2" RIGID INSUL. ON METAL DECK
- TPO (I.N.O.) ON COVERBOARD ON TAPERED INSULATION CRICKET
- TPO ON COVERBOARD ON TAPERED INSULATION

ROOF PLAN GENERAL NOTES

- EXISTING ROOF SYSTEM TO REMAIN INTACT. CONTRACTOR TO PROTECT THE INTEGRITY AND WARRANTY OF THE EXISTING ROOF SYSTEM.
- PROVIDE CRICKETS WHERE REQUIRED AT ROOF EQUIPMENT
- ALL ROOF PENETRATIONS ARE NOT SHOWN ON ROOF PLAN. REFER TO MECHANICAL AND PLUMBING DRAWINGS FOR ADDITIONAL EQUIPMENT, ROOF PENETRATIONS ETC.
- MINIMUM ROOF SLOPE SHALL BE 1/4" PER FOOT
- MINIMUM ROOFING SYSTEM THICKNESS ABOVE DECK AT ROOF DRAINS SHALL BE 6"
- INCREASE SYSTEM THICKNESS AT ROOF DRAIN TO MAINTAIN ROOF SLOPE RESTRICTIONS.
- PROVIDE SPLASH PANS AT ALL DOWNSPOUTS EMPTYING ON ROOFS BELOW.

STARR'S MILL HIGH SCHOOL -
AUXILIARY GYM ADDITION

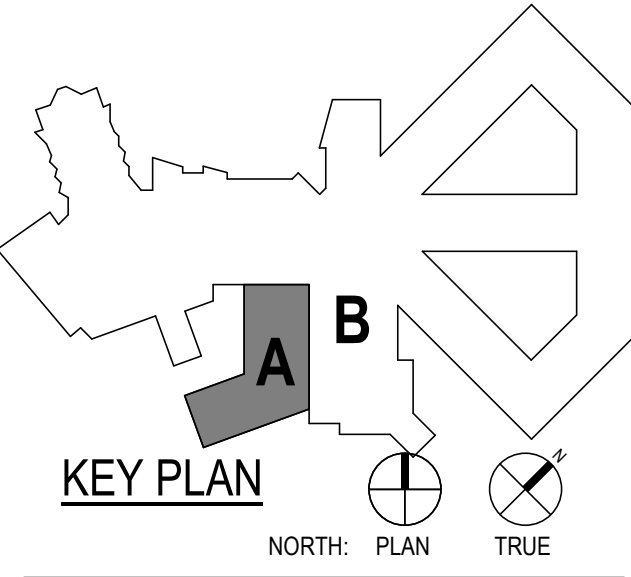


CLIENT FAYETTE COUNTY		
DATE 2025/05/19		PROJECT NUMBER 202309
DRAWING HISTORY		
No.	Description	Date
CHECKED BY: RV		
DRAWN BY: KM/ LT		

ROOF PLAN,
CLERESTORY PLAN
AND DETAILS

A-301




133 PANTHER PATH, FAYETTEVILLE, GA 30215
PBK PROJECT NO. 202309
FACILITY CODE 656-0198
IUS 93 FTE 1800
CONTRACT DRAWINGS
GREFFER, GA 770-227-5473
www.gpb.com

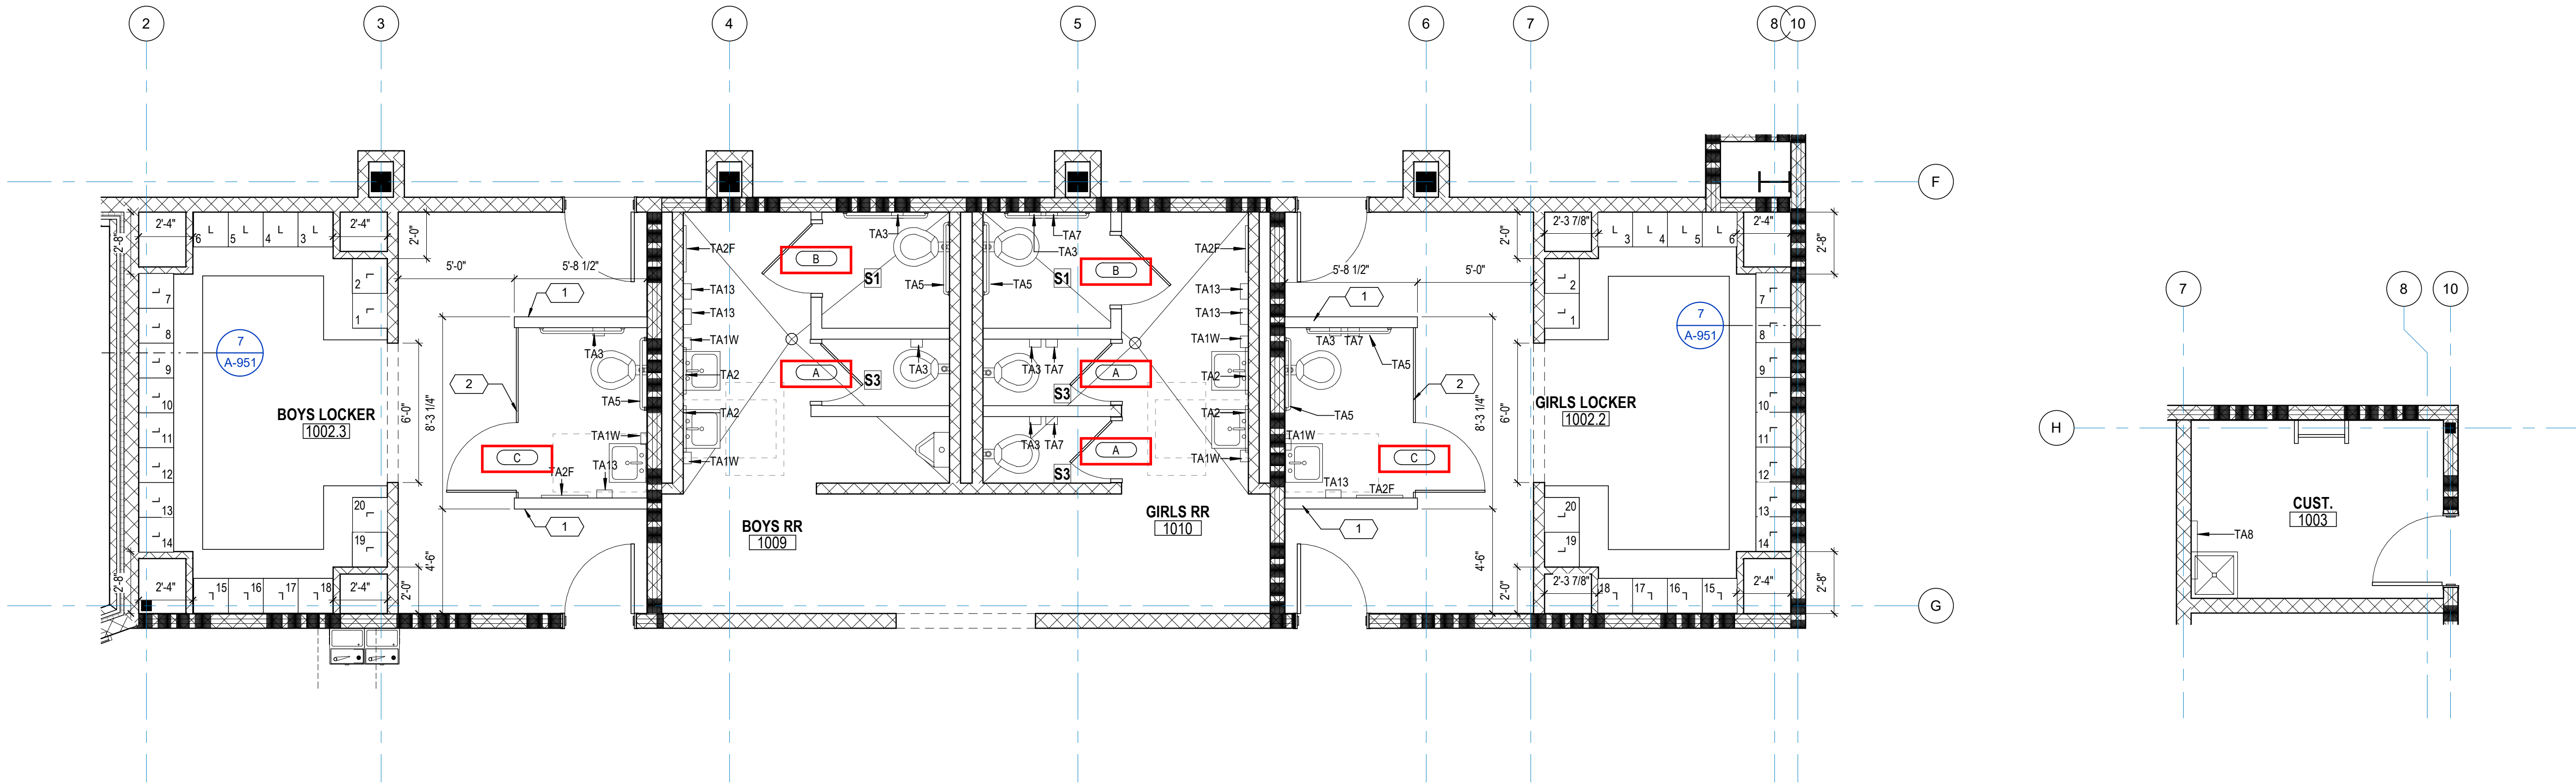


4/ A-401 ENLARGED FLOOR PLAN
1/4" = 1'-0"


5/ A-401 ENLARGED CUST. FLOOR PLAN
1/4" = 1'-0"

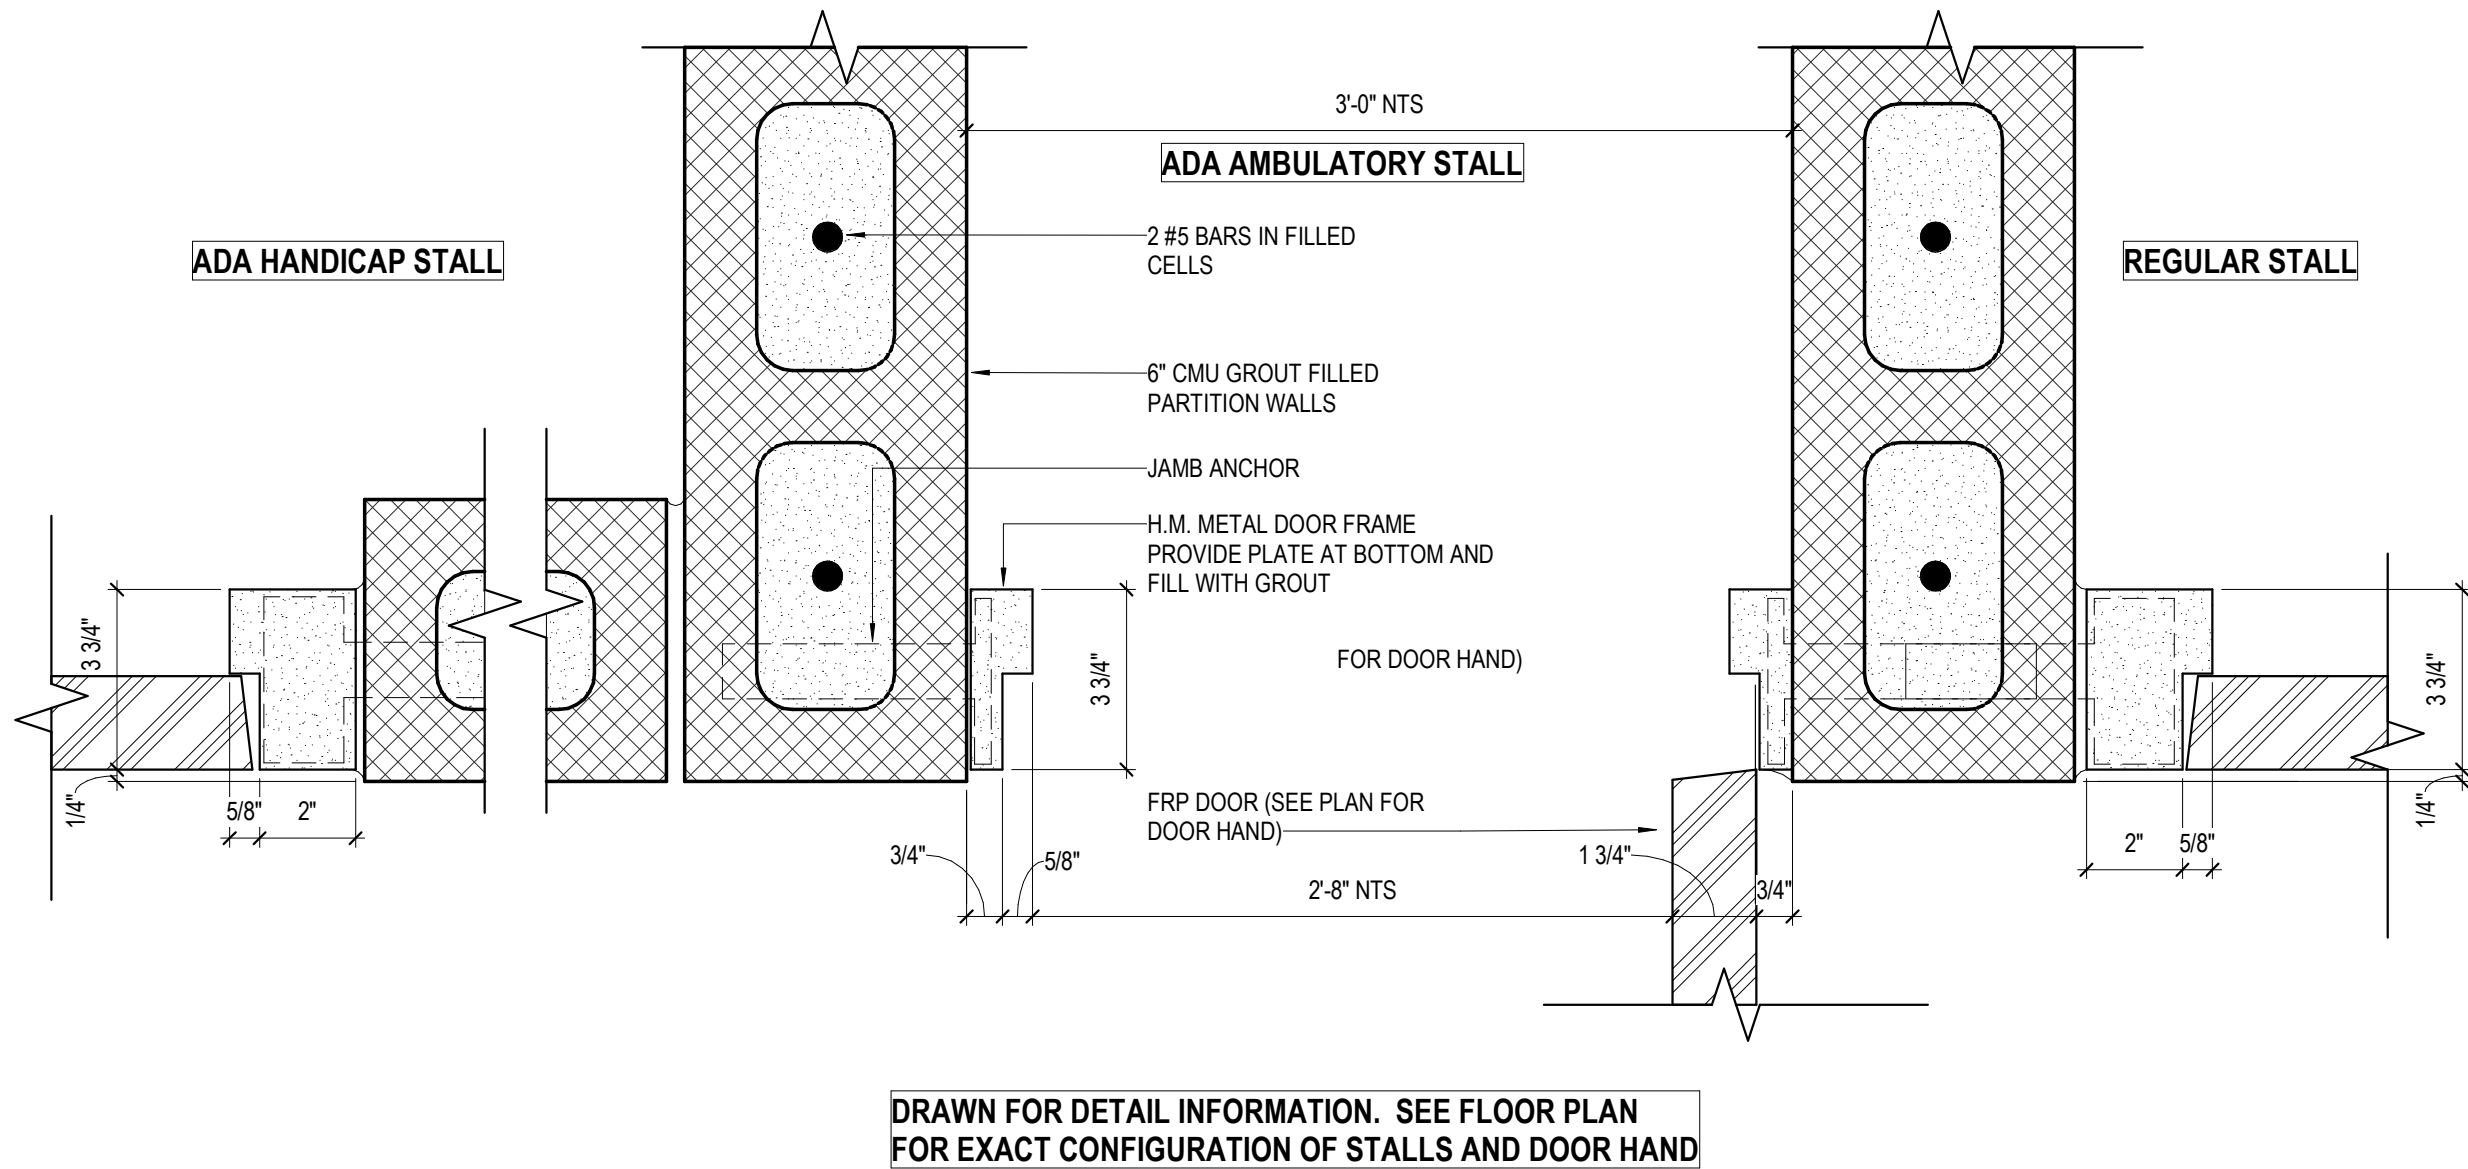

3 TYP. TOILET PARTITION DOOR DETAIL
3" = 1'-0"

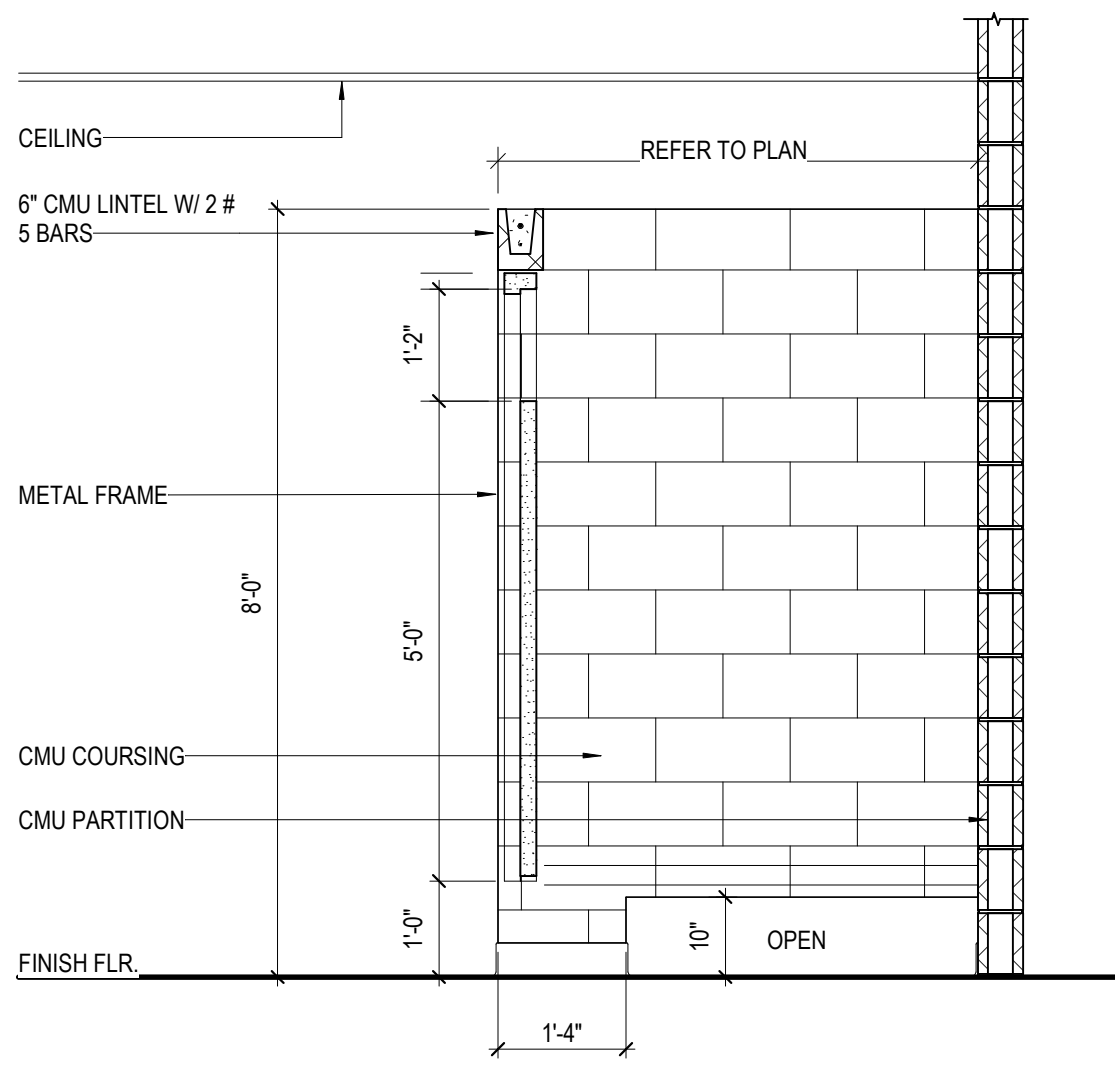

2/ A-401 TYP. TOILET PARTITION DETAIL
1/2" = 1'-0"

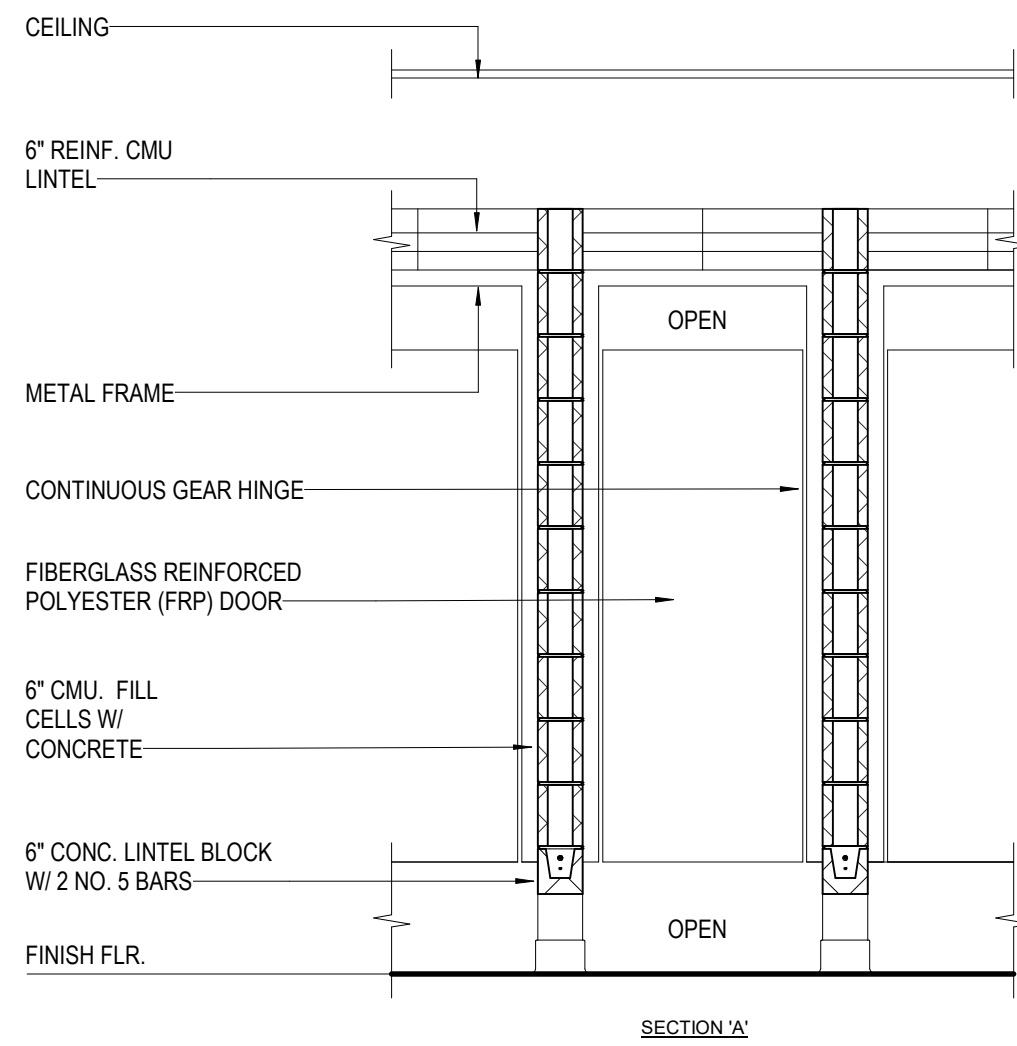

1/ A-401 TYP. TOILET PARTITION DETAIL
1/2" = 1'-0"

PLAN KEYNOTES (This Sheet Only)

NUMBER	DESCRIPTION
1	7'-4" HIGH WALL W/ TOP COURSE TO BE INVERTED LINTEL. SEE DETAILS ON SHEET A-401
2	SOLID PLASTIC TOILET PARTITION

ENLARGED TOILET PLAN LEGEND

S1	TOILET STALL PLAN DESIGNATION - SEE SHEET G-020
----	---

DOOR SCHEDULE - TOILET PARTITIONS


DOOR TYPE	DOOR SIZE		TYPE	PANEL	MATL.
	WIDTH	HEIGHT			
A	2'-6"	5'-0"	F		FRP
B	3'-0"	5'-0"	F		FRP
C	3'-0"	4'-10"	F		SOLID PLASTIC TOILET PARTITION

TOILET ACCESSORY SCHEDULE

LABEL	DESCRIPTION	NOTES
TA1W	SOAP DISPENSER	OWNER FURNISHED-GC INSTALLED
TA2	24" X 34" MIRROR	
TA2F	24" X 60" MIRROR	
TA3	TOILET PAPER DISPENSER	OWNER FURNISHED-GC INSTALLED
TA5	GRAB BARS, AT TYPICAL WHEELCHAIR ACCESSIBLE WATERCLOSET, TYPICAL	
TA7	SANITARY NAPKIN DISPOSAL	
TA8	MOP/BROOM HOLDER W/ SHELF	
TA13	HAND DRYER	

- NOTES:
- ALL TOILET ACCESSORIES SHALL BE CONTRACTOR FURNISHED AND CONTRACTOR INSTALLED U.N.C.
 - COORDINATE FINAL LOCATIONS WITH ARCHITECT PRIOR TO INSTALLATION.
 - VERIFY ALL HEIGHTS OF ACCESSORIES TO COMPLY WITH ALL APPLICABLE ACCESSIBILITY REQUIREMENTS
 - REFER TO ALL FINISHES AND COLORS IN FINISH SCHEDULE, VERIFY ALL PATTERNS WITH ARCHITECT
 - ALIGN MIRROR ON CENTER OF LAVATORY.

STARR'S MILL HIGH SCHOOL -
AUXILIARY GYM ADDITION

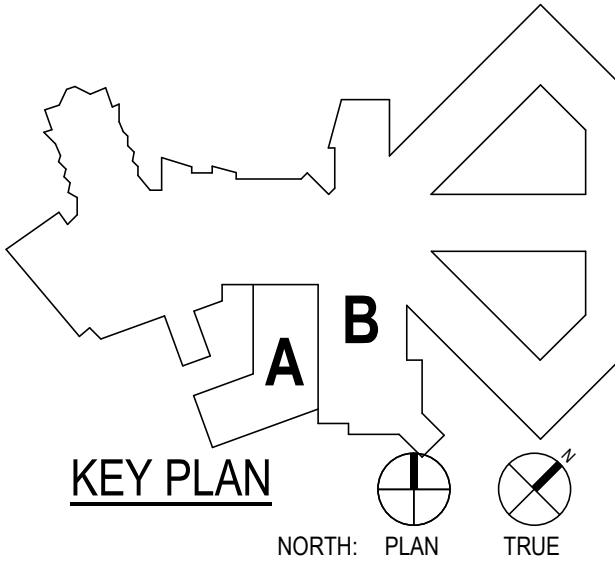

CLIENT FAYETTE COUNTY		
DATE 2025/05/19		PROJECT NUMBER 202309
DRAWING HISTORY		
No.	Description	Date
CHECKED BY: RV		
DRAWN BY: KM/ LT		


ENLARGED FLOOR
PLANS

A-401




133 PANTHER PATH, FAYETTEVILLE, GA 30215
PBK PROJECT NO. 202309
FACILITY CODE 656-0198
IUS 93
FTE 1800
CONTRACT DRAWINGS


GREFF, GA
770-227-6473
www.gbk.com

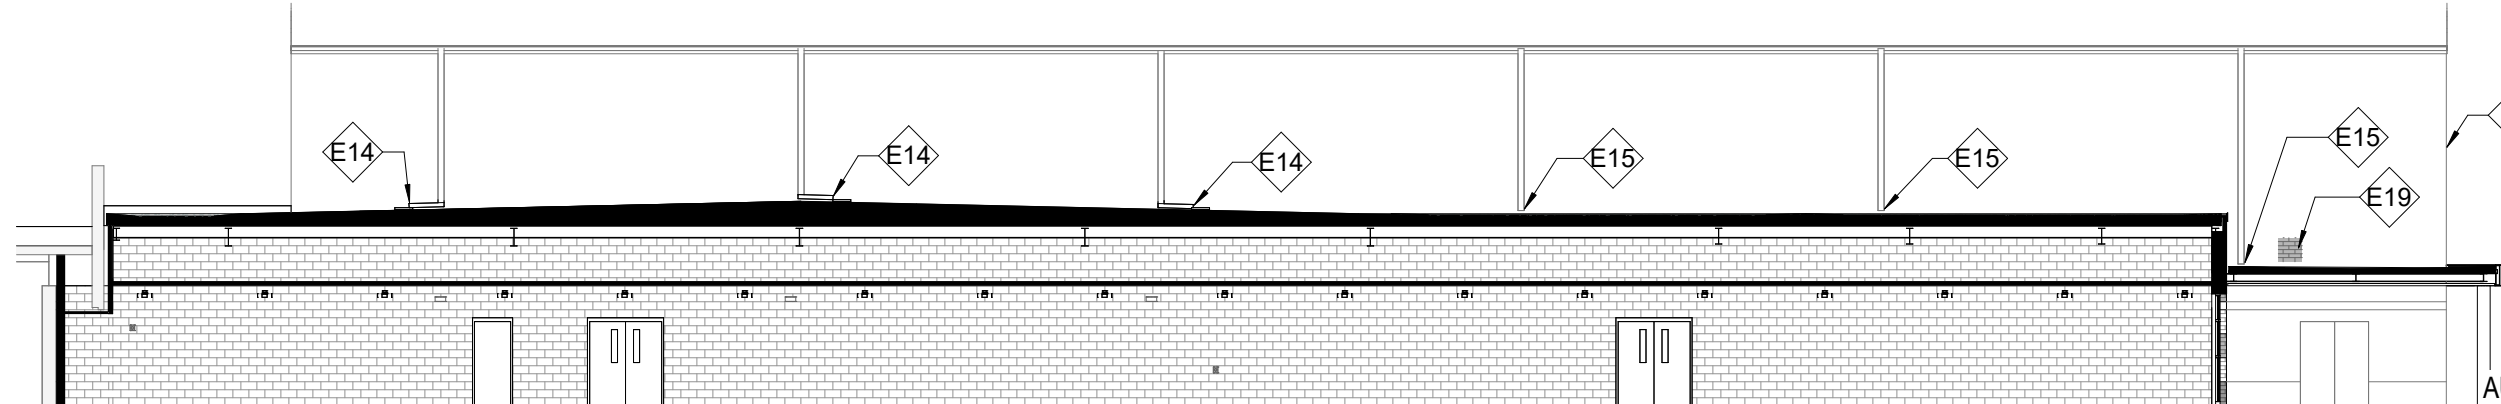


11/ A-501 ELEVATION
1/16" = 1'-0"

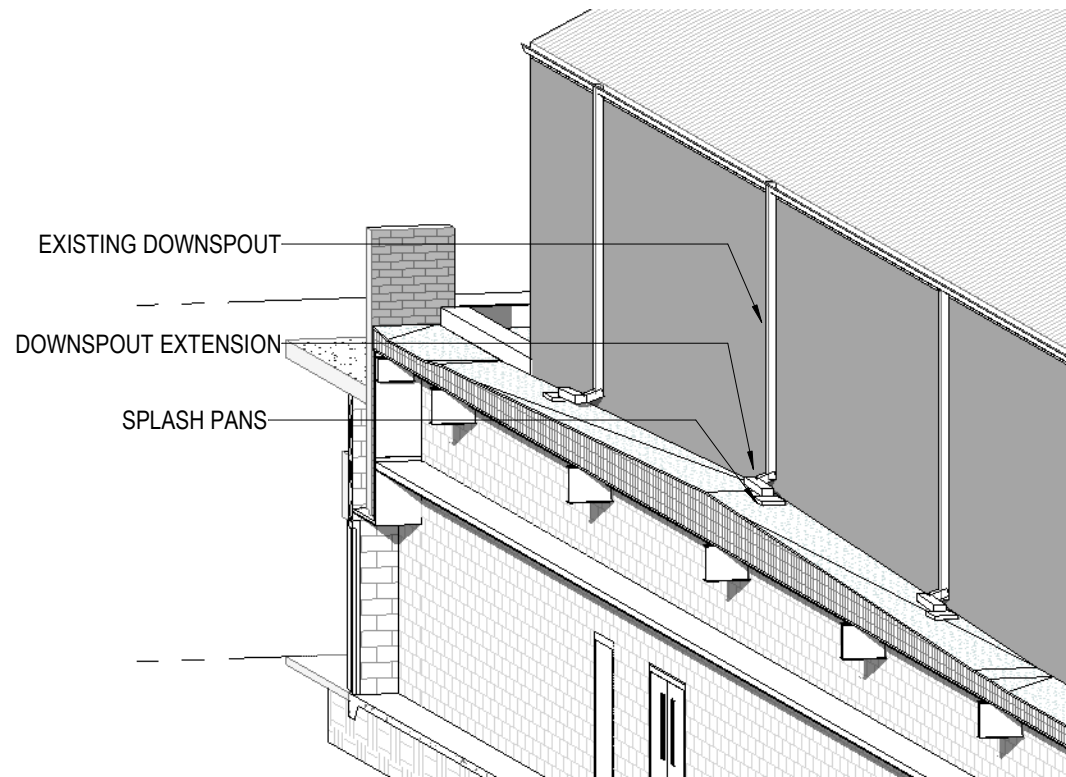


10/ A-501 DOWNSPOUT EXTENSION

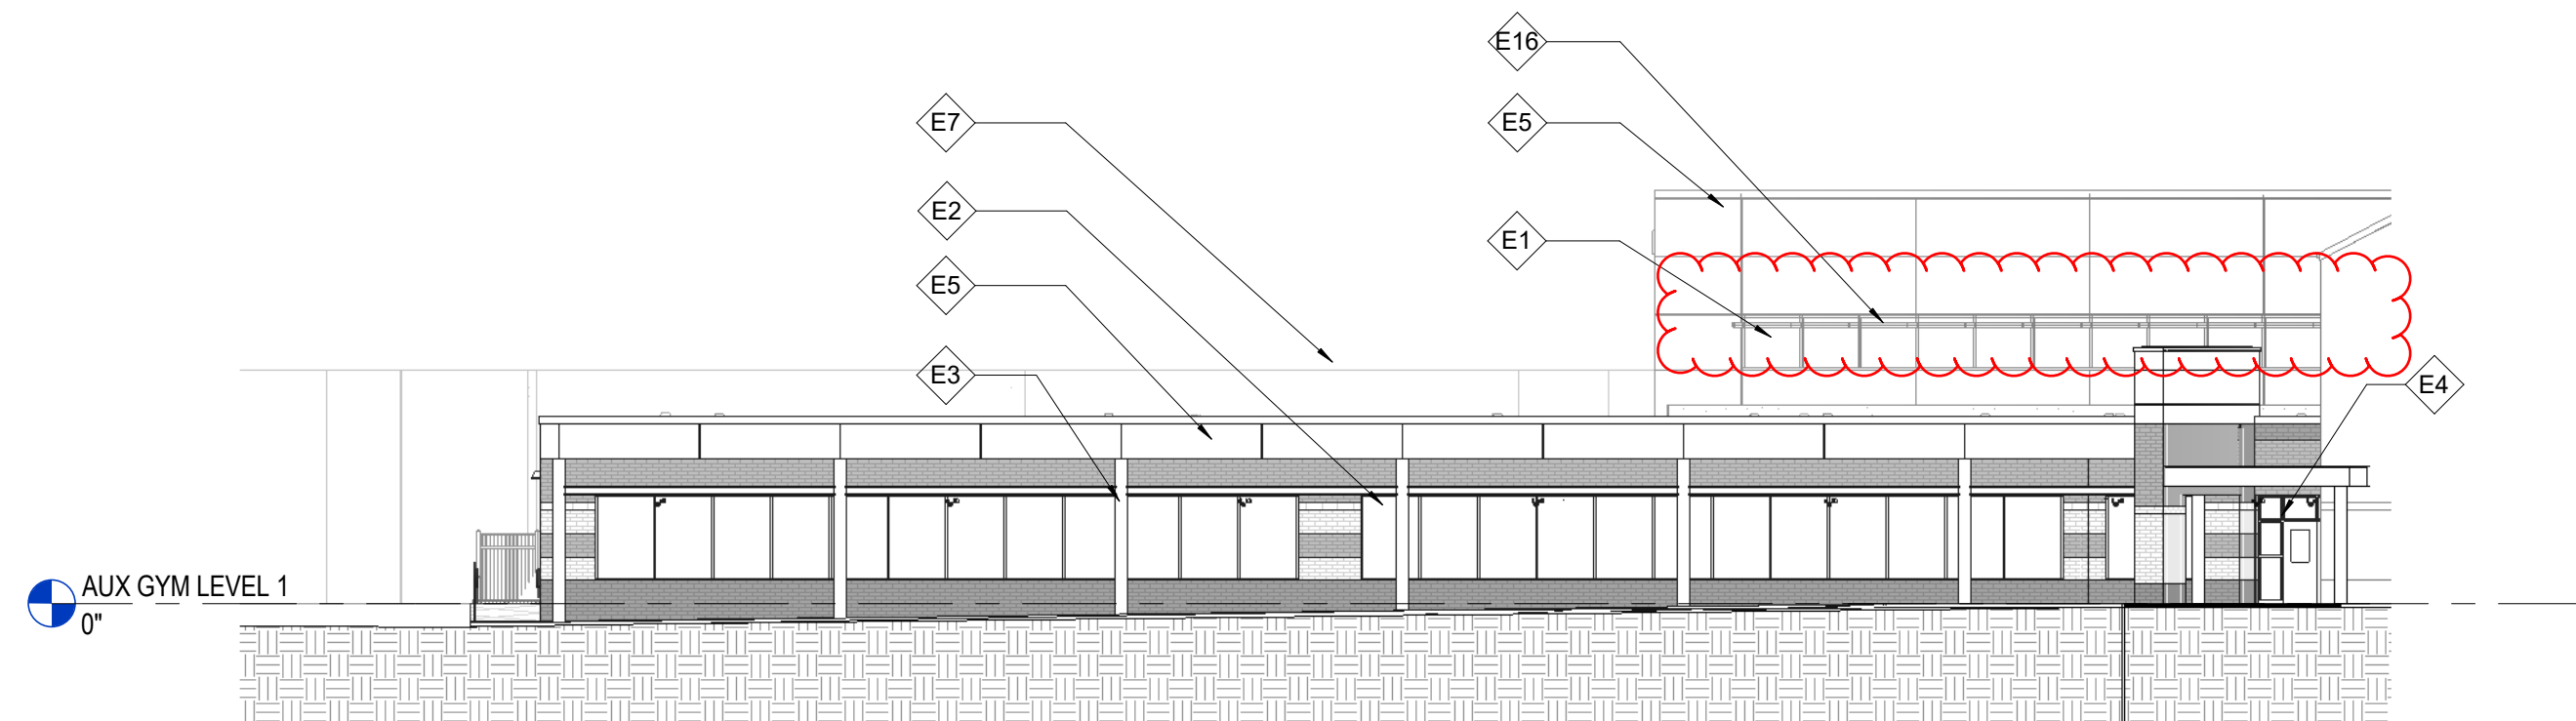


9/ A-501 ELEVATION
1/16" = 1'-0"

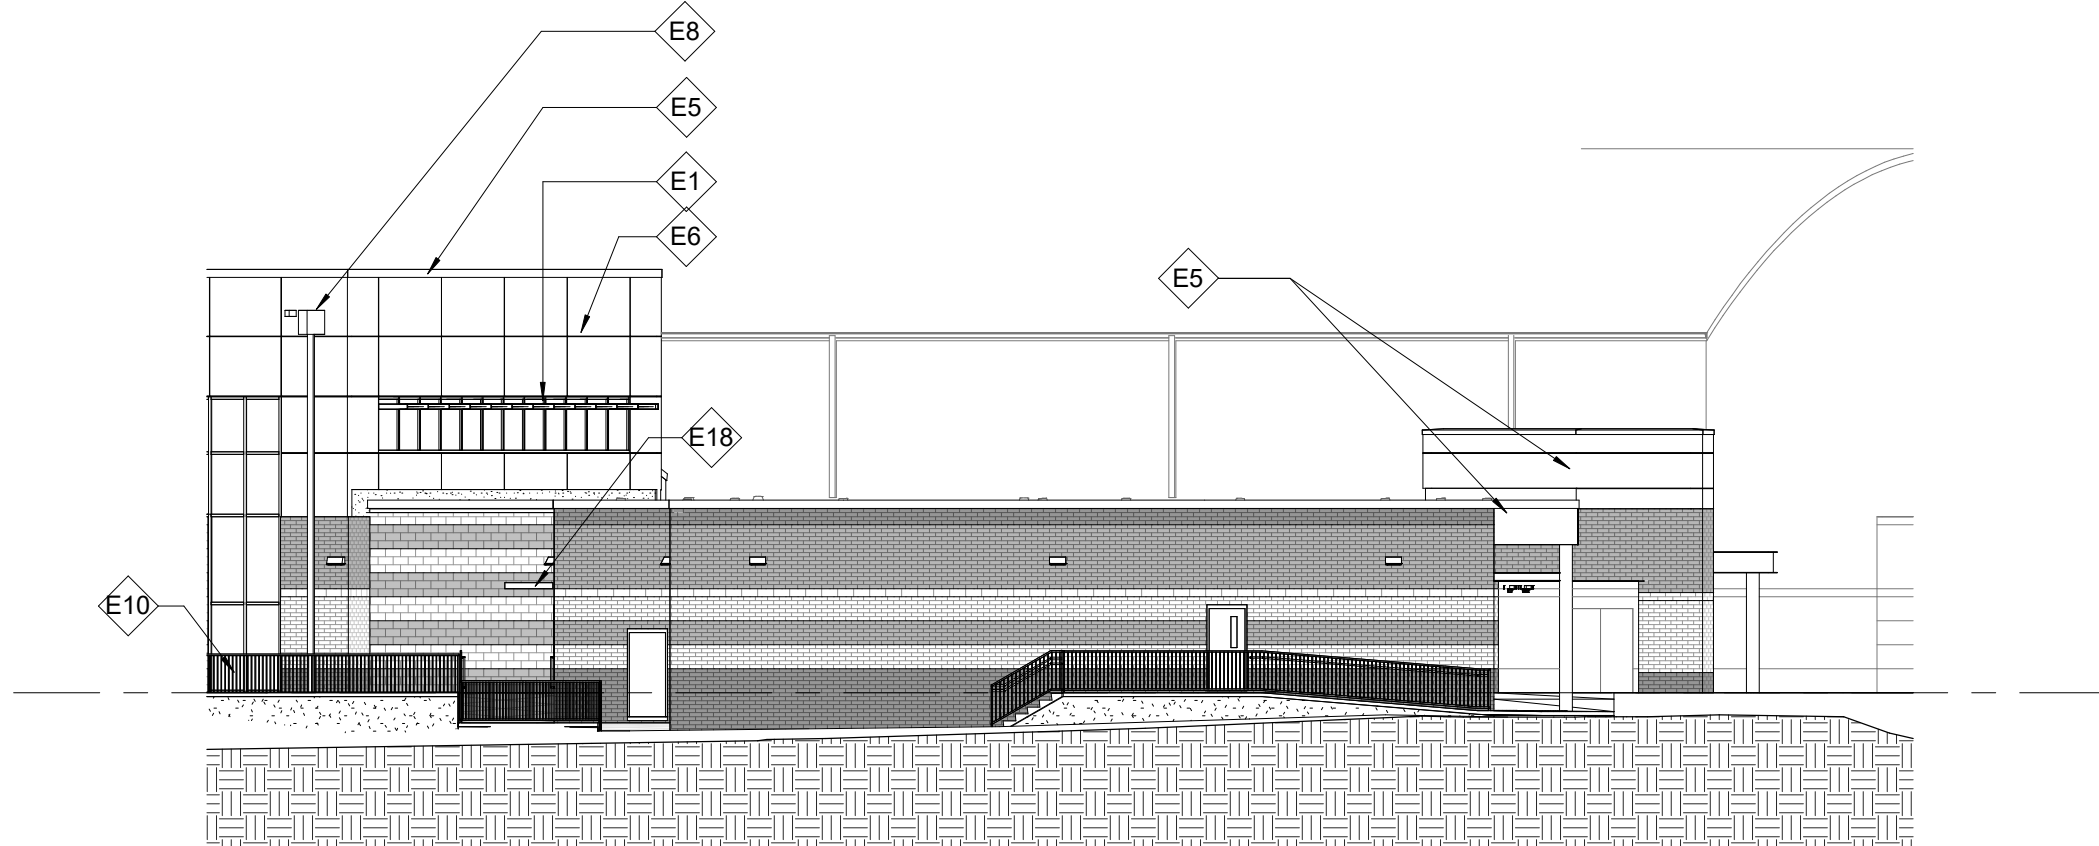


8/ A-501 ELEVATION
1/16" = 1'-0"

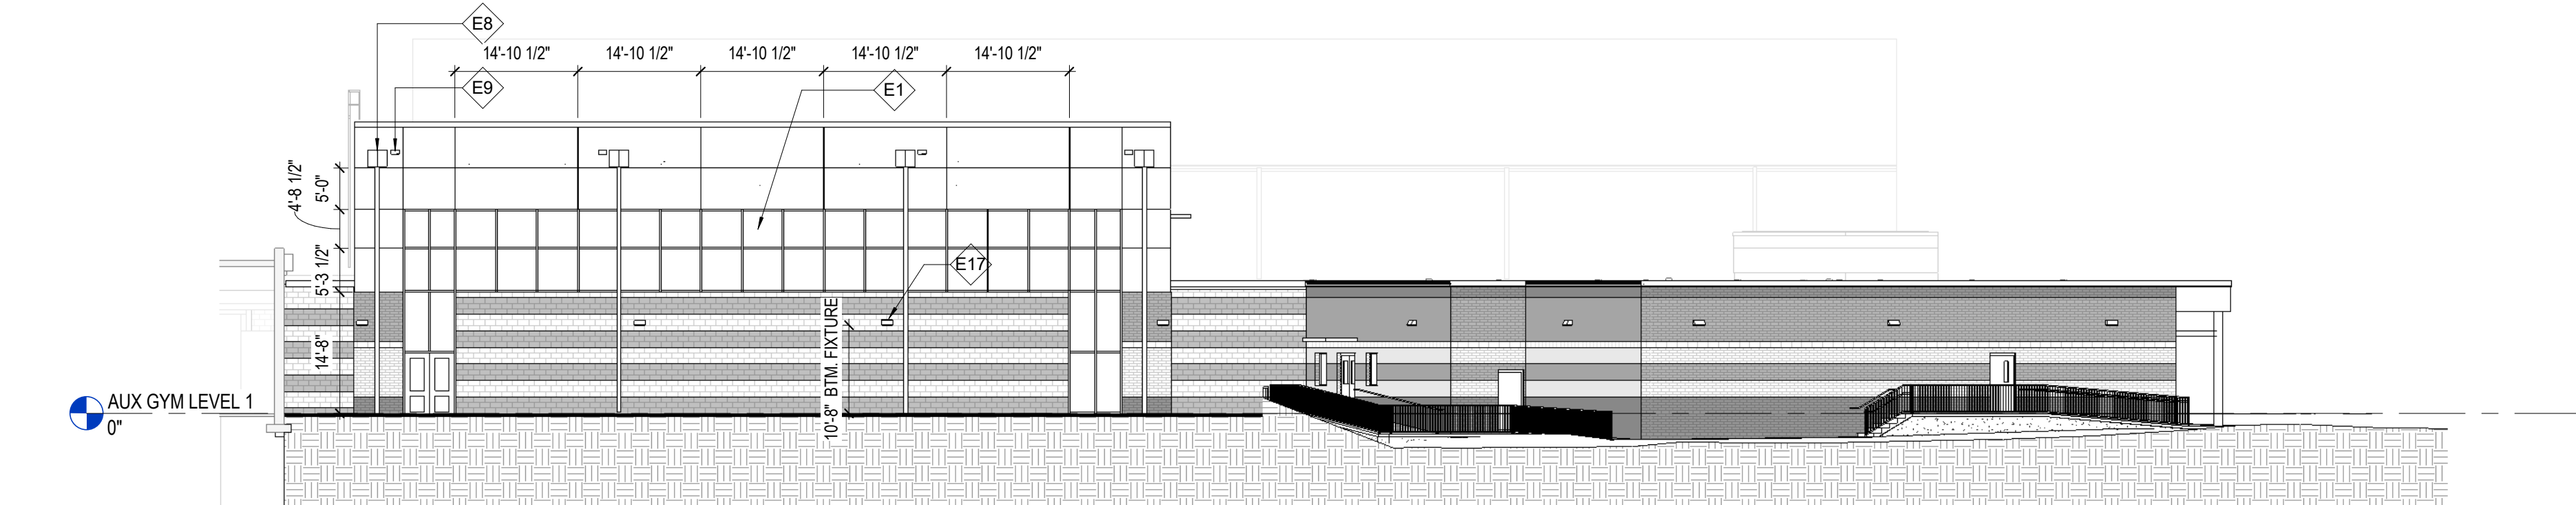


7/ A-501 ELEVATION
1/16" = 1'-0"

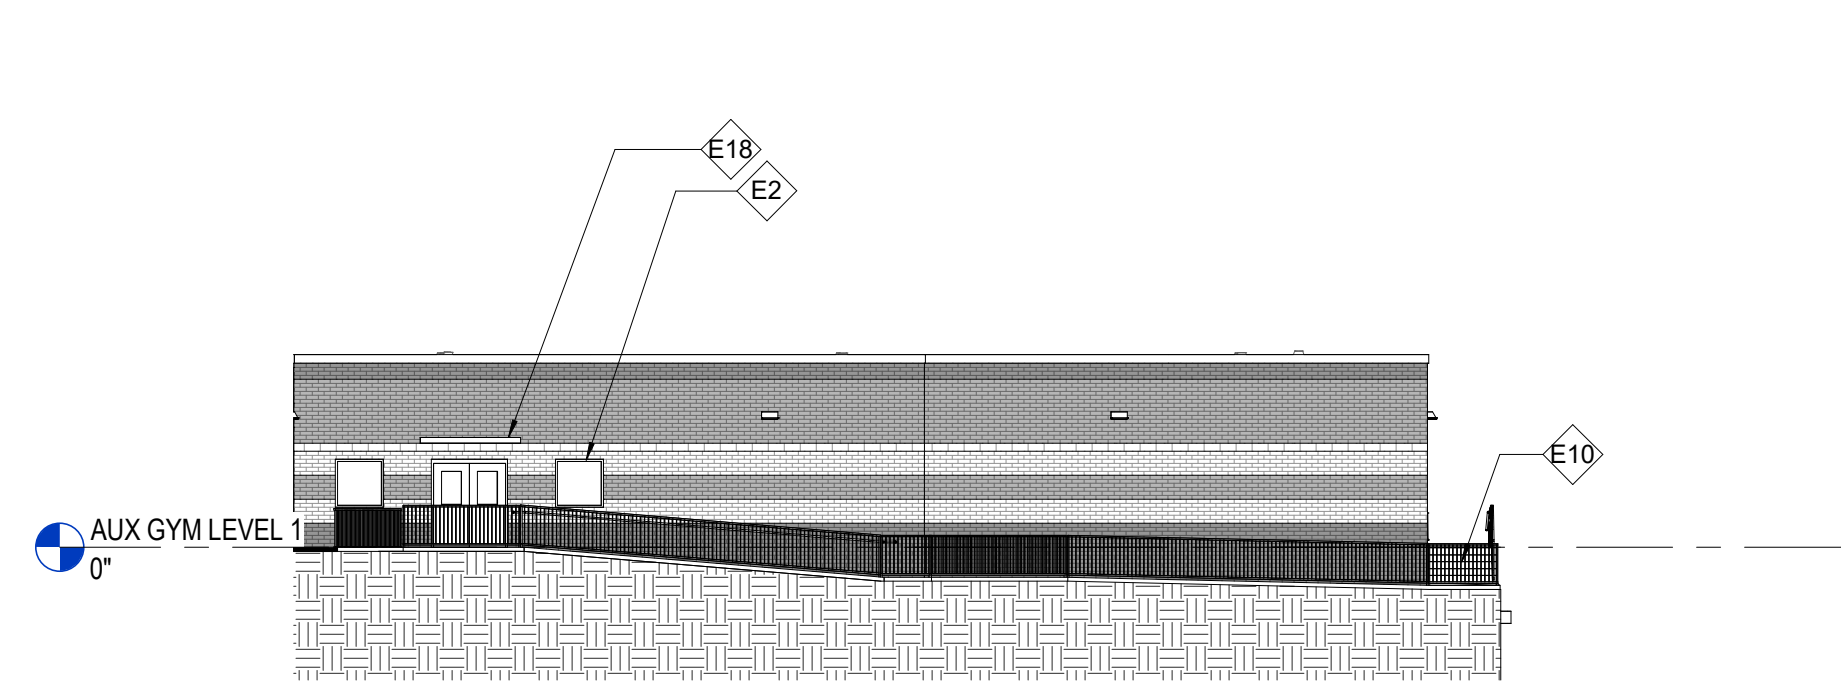


6/ A-501 ELEVATION
1/16" = 1'-0"

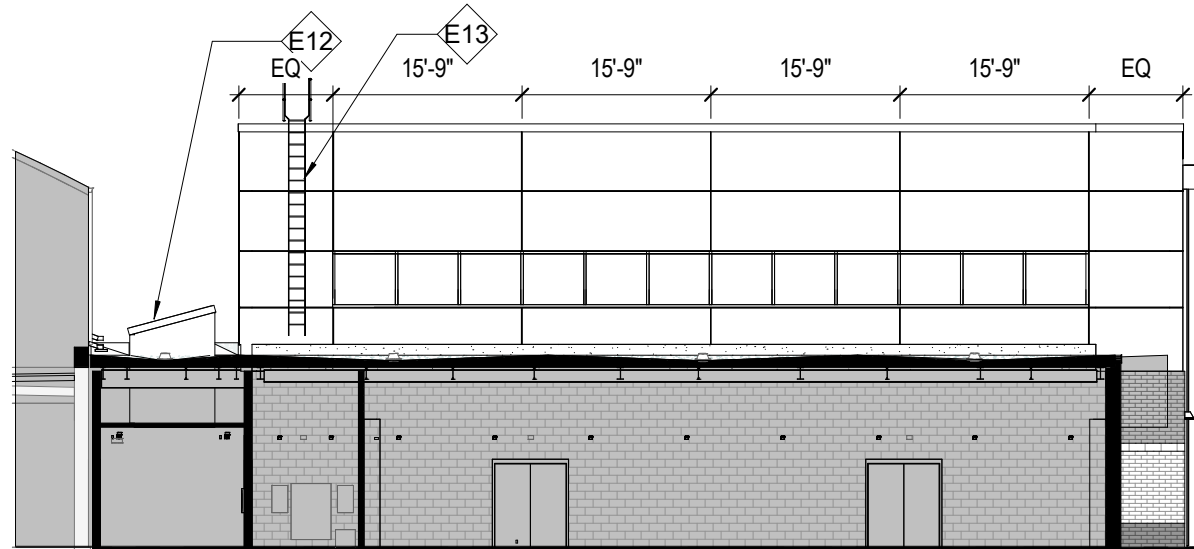


5/ A-501 ELEVATION
1/16" = 1'-0"

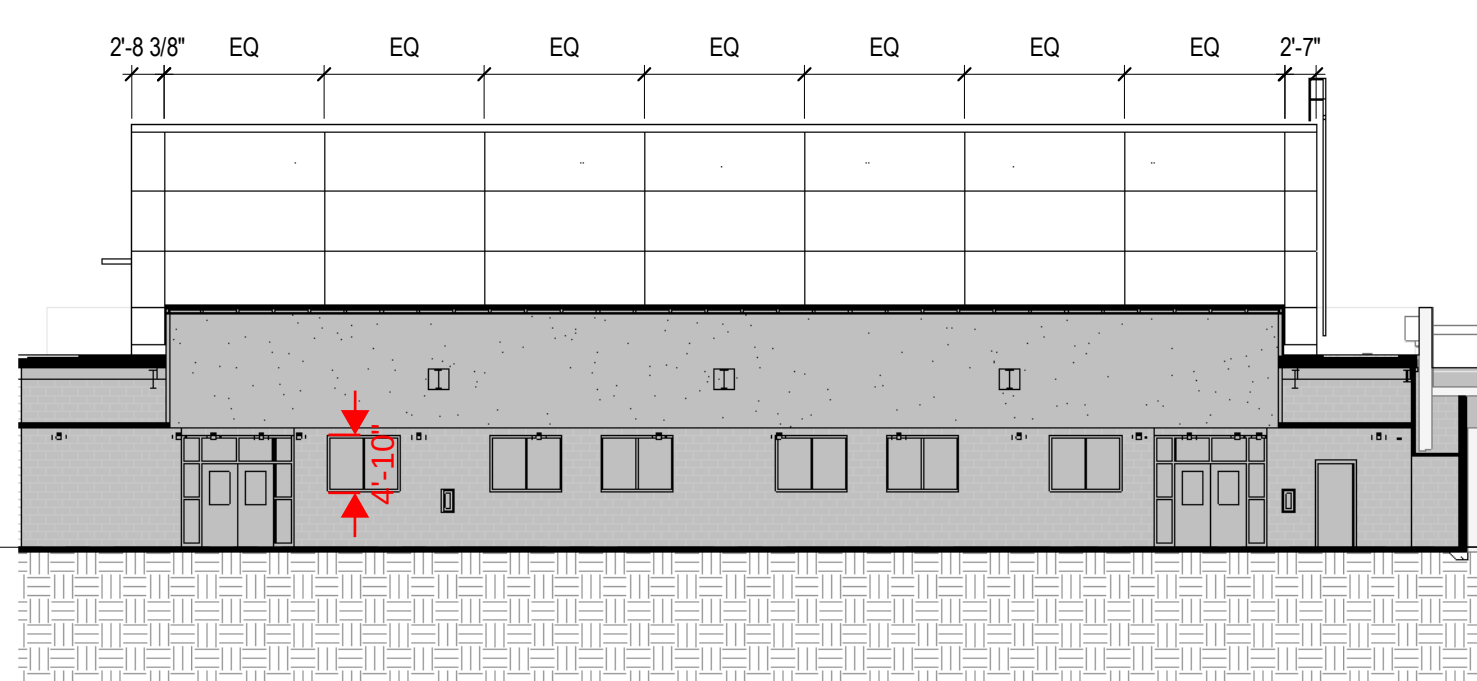

4/ A-501 ELEVATION
1/16" = 1'-0"

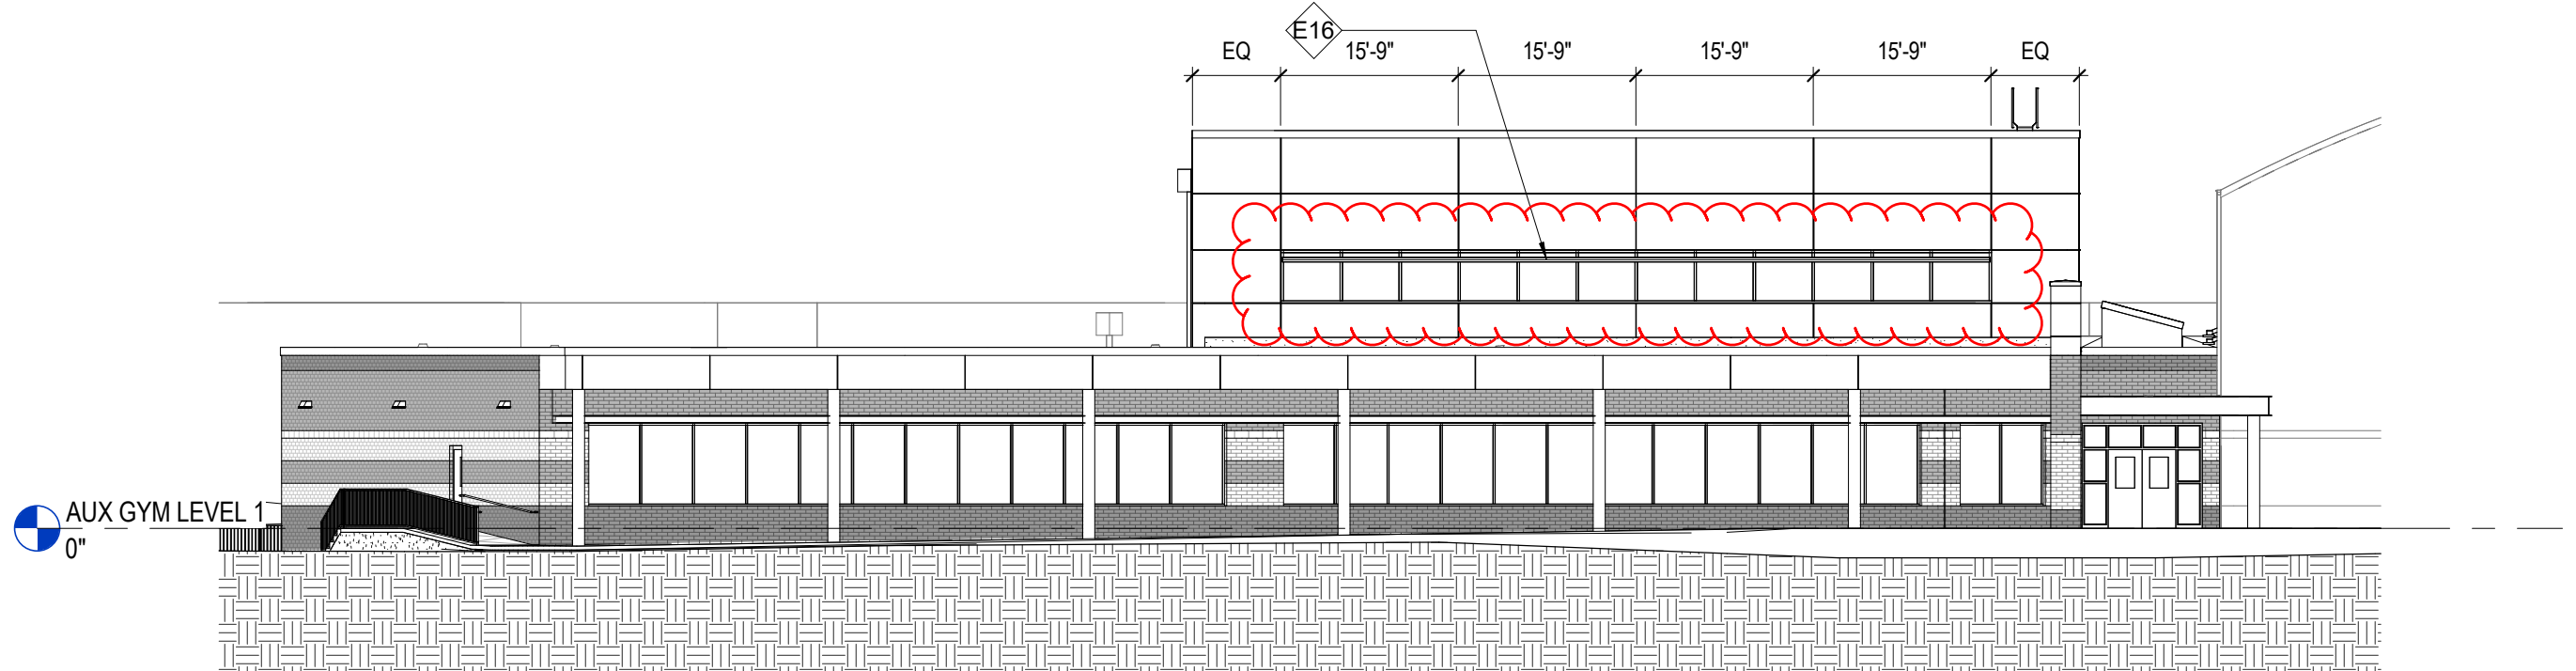

3/ A-501 ELEVATION
1/16" = 1'-0"

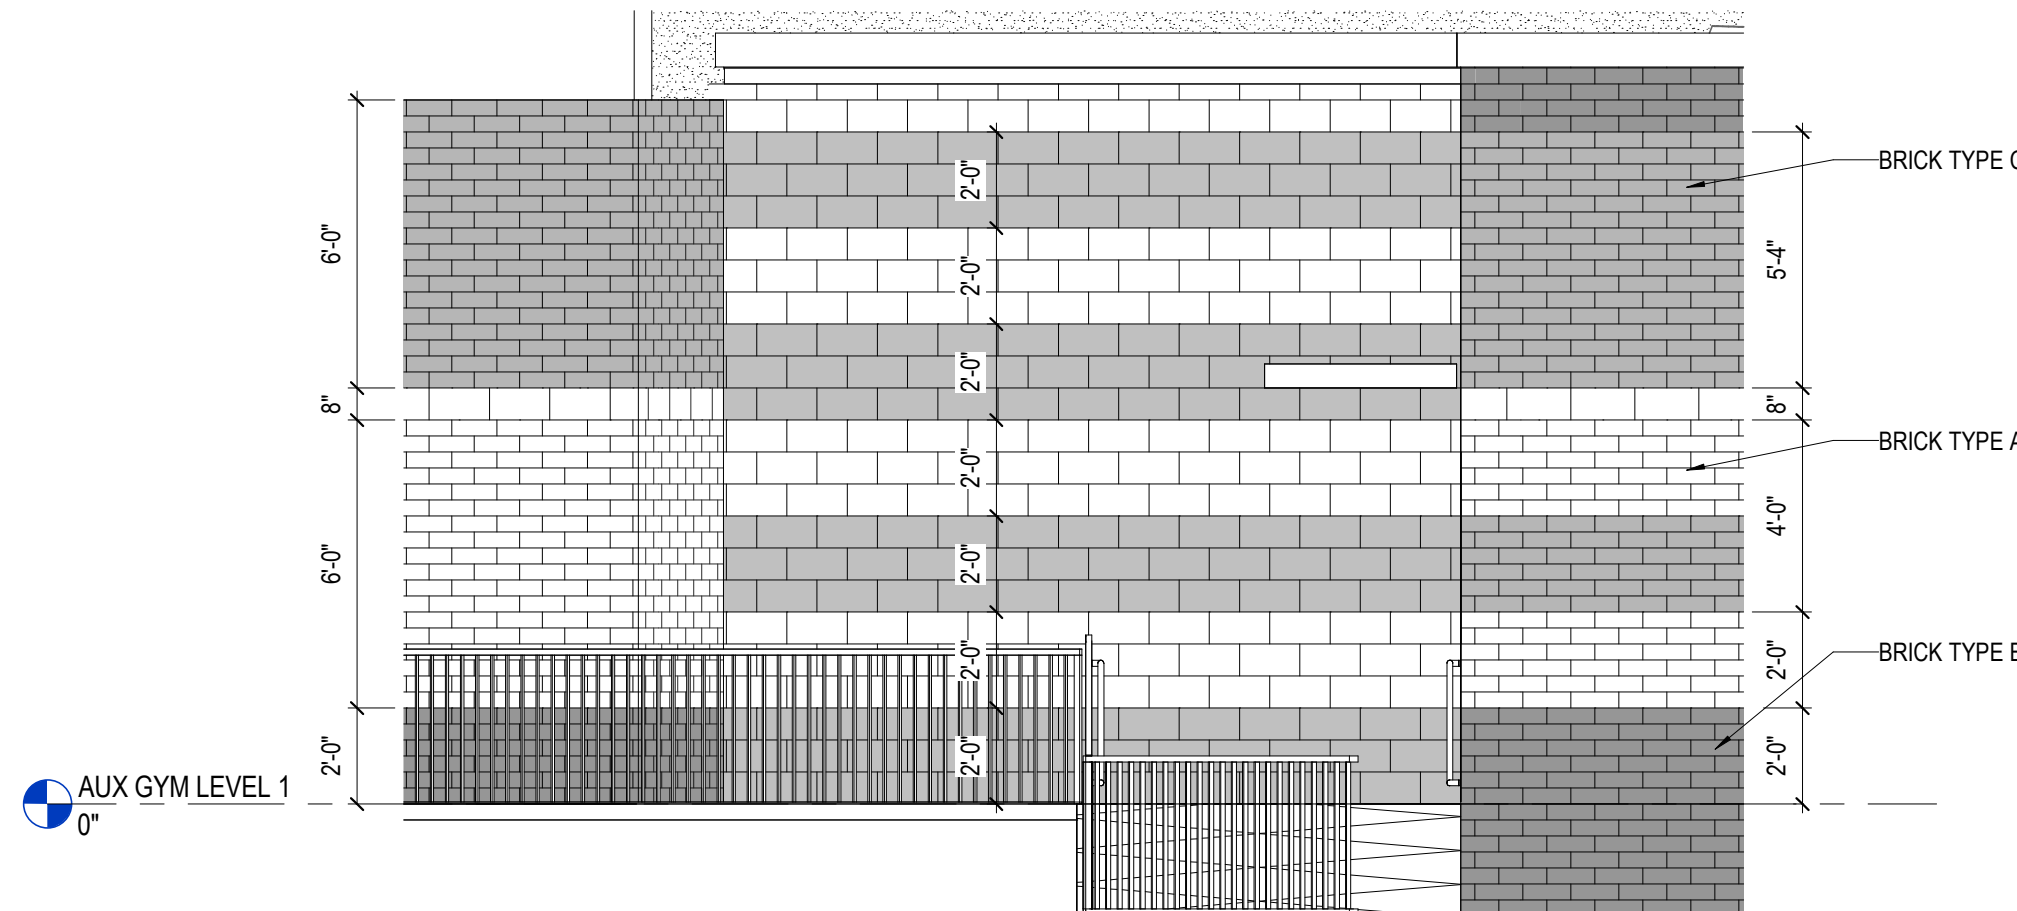

2/ A-501 MASONRY COURSING
1/4" = 1'-0"

GENERAL ELEVATION NOTES


1. ALL BUILDING EXPANSION JOINT TO BE 1" UNLESS OTHERWISE NOTED.
2. CONTROL JOINT IN MASONRY VENEER TO BE 3/8" TYPICAL UNLESS OTHERWISE NOTED. EXTEND FULL HEIGHT OF WALL.
3. EXPOSED CONCRETE WALLS, COLUMNS, AND BEAMS SHALL BE RUBBED GROUT FINISH.
4. MASONRY WEEP AT 16" O.C. MAXIMUM.
5. EXTERIOR ALUMINUM STOREFRONT SYSTEM SHALL HAVE ALUMINUM SUB-SILLS WITH END DAMS.
6. EXTERIOR ALUMINUM STOREFRONT SYSTEM SHALL HAVE CONTINUOUS ALUMINUM BACKFILLERS WITH CONTINUOUS PERIMETER ALUMINUM ANGLE.
7. FLEXIBLE MEMBRANE FLASHING AT WINDOWS SILLS AND UNITS SHALL HAVE PRE-FORMED END DAMS.
8. MASONRY VENEER CONTROL JOINTS SHALL BE 3/8" AT INSIDE CORNERS. AT DISTANCES NOT TO EXCEED 3'-4" FROM OUTSIDE CORNERS. AND AT 30'-0" O.C. MAXIMUM. UNLESS NOTED OTHERWISE. REFERENCE EXTERIOR ELEVATIONS.
9. GUTTERS, CONDUCTOR HEADS, AND DOWNSPOUTS SHALL BE PRE-FINISHED SHEET METAL. COLOR SELECTED BY ARCHITECT.
10. DOWNSPOUTS SHALL HAVE 16 GAUGE PRE-FINISHED DOWNSPOUT BOOT. COLOR SELECTED BY ARCHITECT.
11. DOWNSPOUTS AND/OR ROOF DRAINS SHALL BE CONNECTED TO STORM DRAIN SYSTEM UNLESS OTHERWISE NOTED. REFERENCE CIVIL FOR STORM DRAIN CONNECTION DETAILS AND LOCATIONS.

KEYNOTE LEGEND

NUMBER	DESCRIPTION
E1	ALUMINUM CURTAIN WALL
E2	ALUMINUM STOREFRONT
E3	STEEL COLUMN
E4	DOOR FRAME PER SCHED
E5	METAL COMPOSITE MATERIAL
E6	METAL COMPOSITE MATERIAL JOINT
E7	EXISTING BUILDING
E8	COLLECTOR BOX W/ DOWNSPOUT AND DOWNSPOUT BOOTS
E9	OVERFLOW SQUIPPER
E10	STEEL GUARDRAIL
E12	METAL FRAMED SKYLIGHT
E13	MANUFACTURED LADDER
E14	DOWNSPOUT EXTENSION W/ SPLASH BLOCKS
E15	CUT EXISTING DOWNSPOUT AS REQ'D, PROVIDE NEW ELBOW AND SPLASH BLOCK
E16	ALUMINUM SUNSHADE
E17	WALL MTD. EXTERIOR LIGHTING FIXTURE
E18	ROD SUPPORTED CANOPY
E19	UL RATED WALL INFILL

EXTERIOR MATERIALS LEGEND

	BRICK TYPE A RUNNING BOND		CAST IN PLACE CONCRETE WALL
	BRICK TYPE B RUNNING BOND		METAL COMPOSITE MATERIAL WALL PANELS
	BRICK TYPE C RUNNING BOND		
	DECORATIVE CMU TYPE 1 RUNNING BOND		
	DECORATIVE CMU TYPE 2 RUNNING BOND		

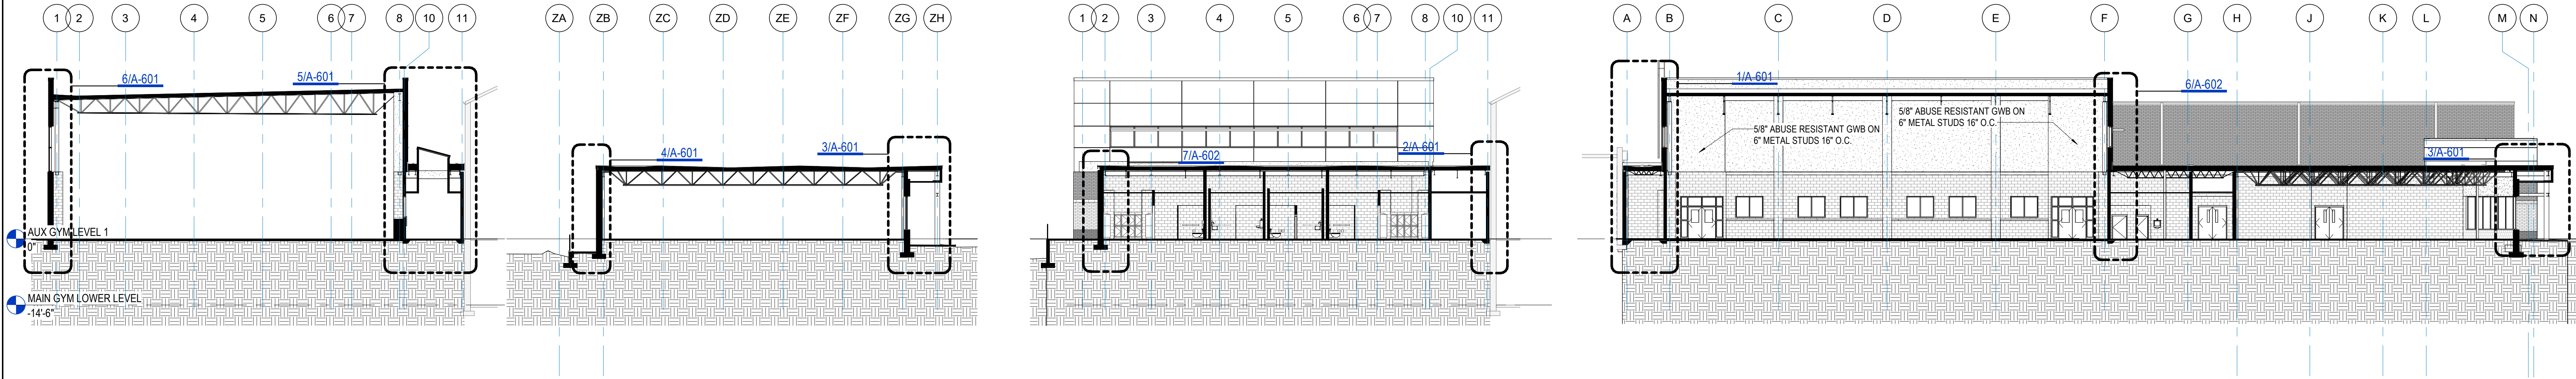

10/ A-601

SECTION
1/16" = 1'-0"

9/ A-601


SECTION
1/16" = 1'-0"

8/ A-601

SECTION
1/16" = 1'-0"

7/ A-601

SECTION
1/16" = 1'-0"

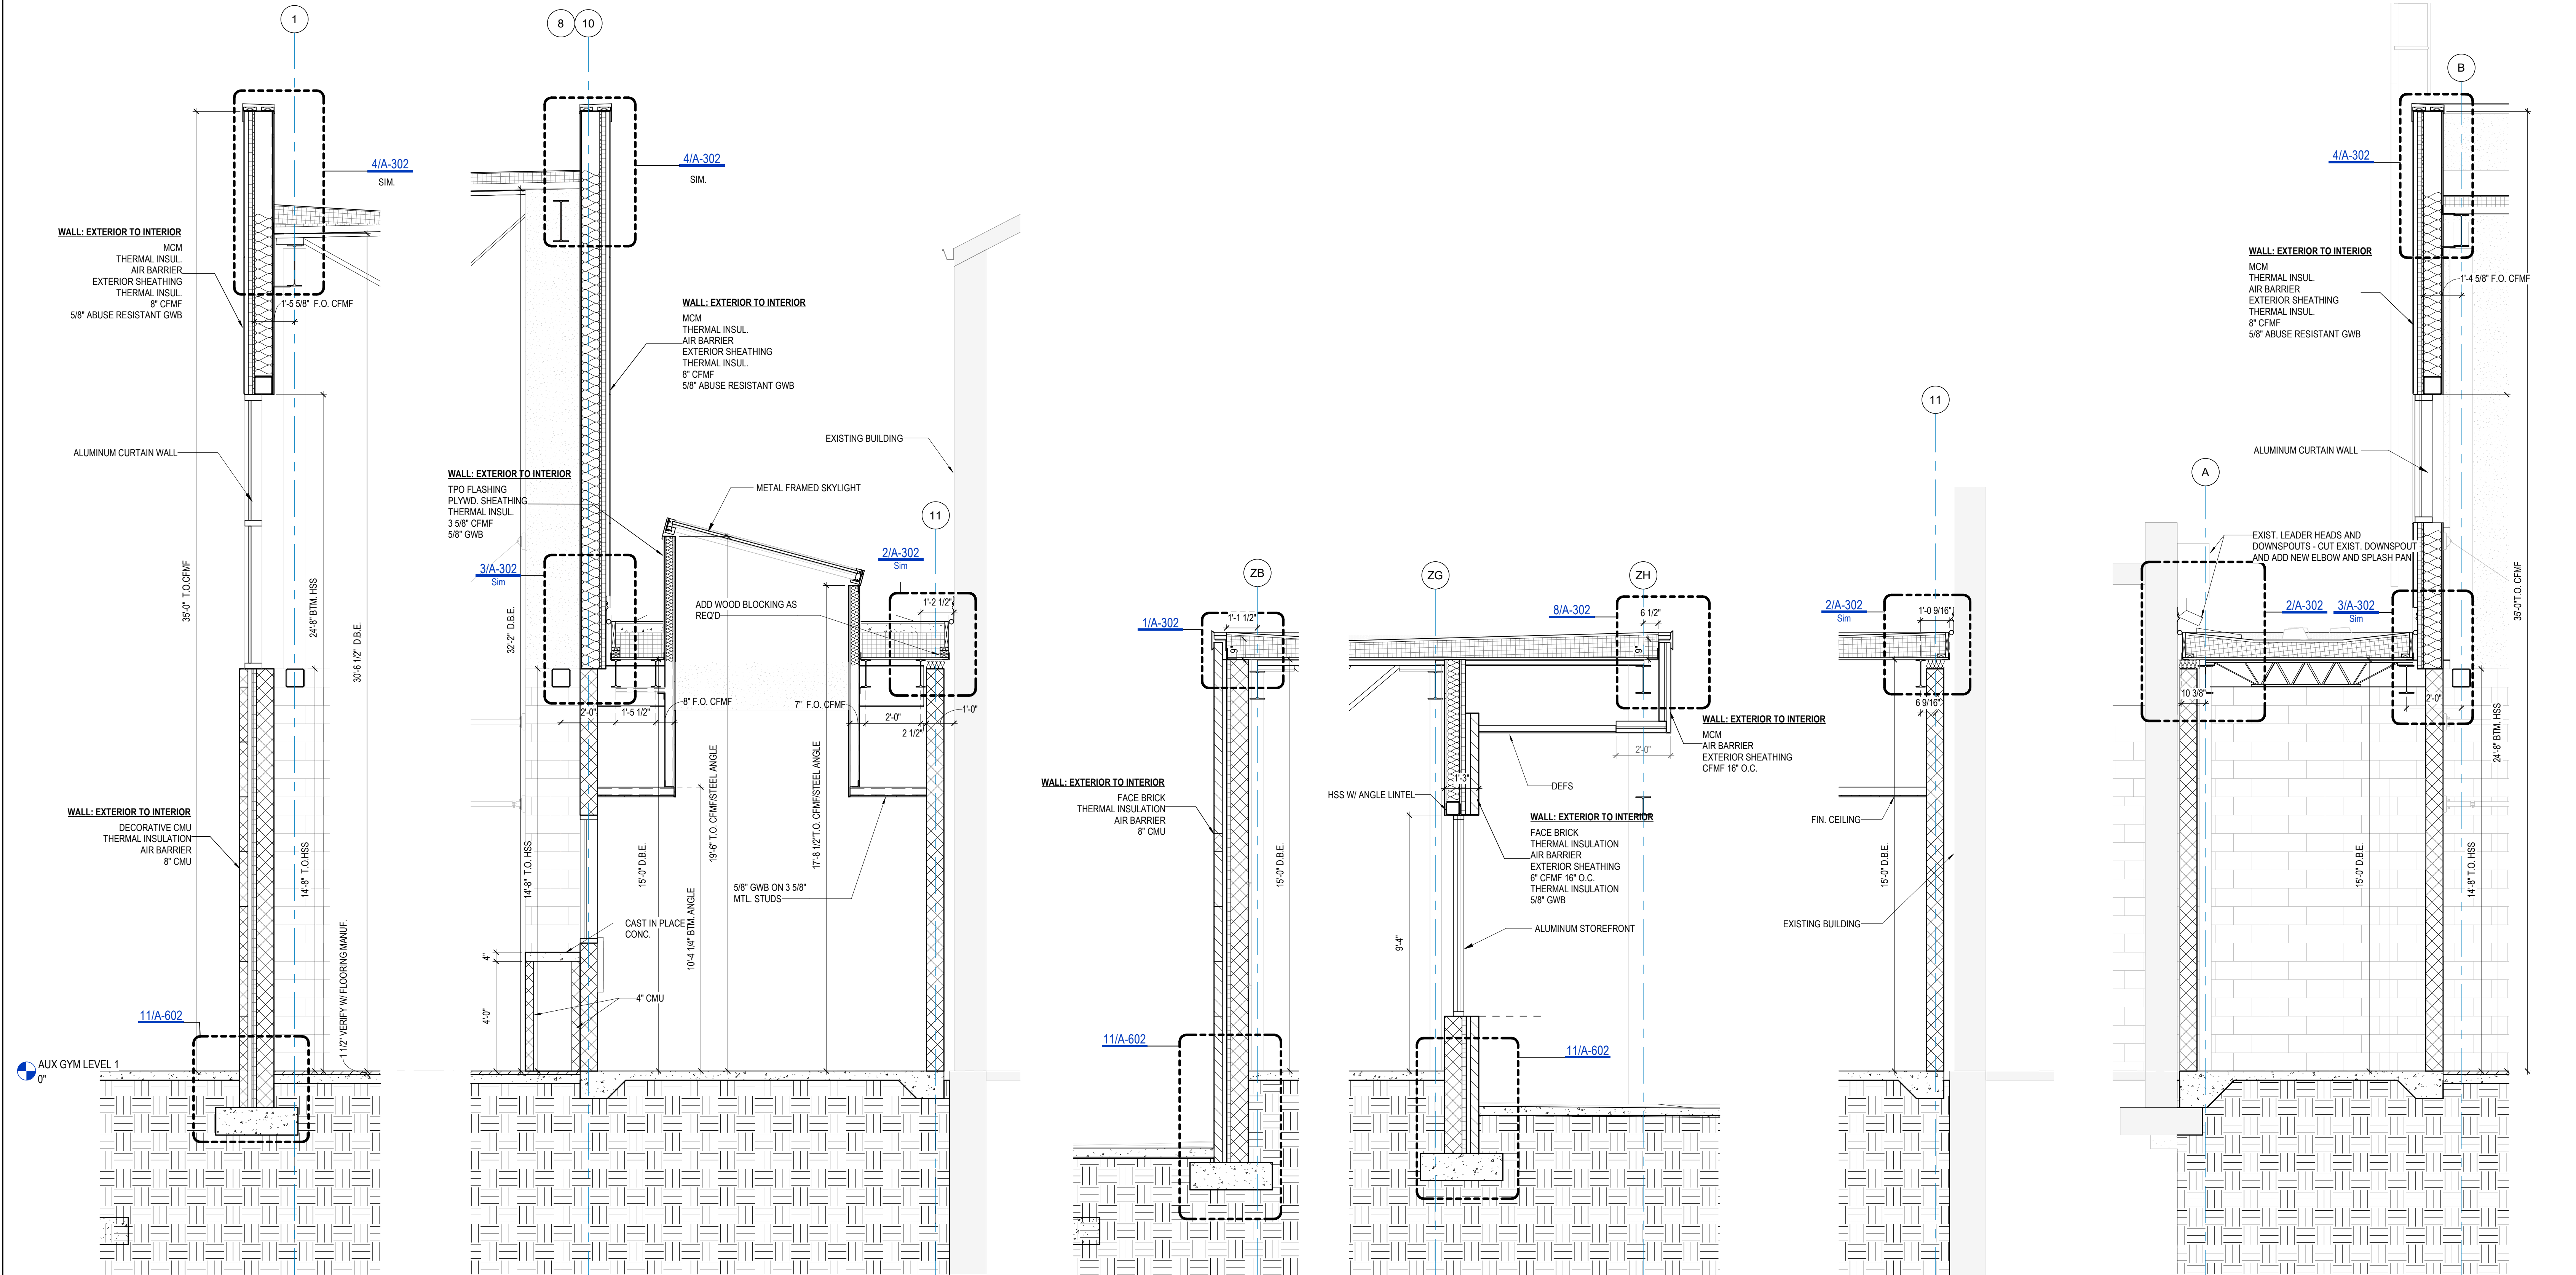

6/ A-601

SECTION
3/8" = 1'-0"

5/ A-601

SECTION
3/8" = 1'-0"

4/ A-601

SECTION
3/8" = 1'-0"

3/ A-601

SECTION
3/8" = 1'-0"

2/ A-601

SECTION
3/8" = 1'-0"

1/ A-601


SECTION
3/8" = 1'-0"

STARR'S MILL HIGH SCHOOL -
AUXILIARY GYM ADDITION

133 PANTHER PATH, FAYETTEVILLE, GA 30215
PBK PROJECT NO. 202309
CONTRACT DRAWINGS



When Excellence and Creativity Merge

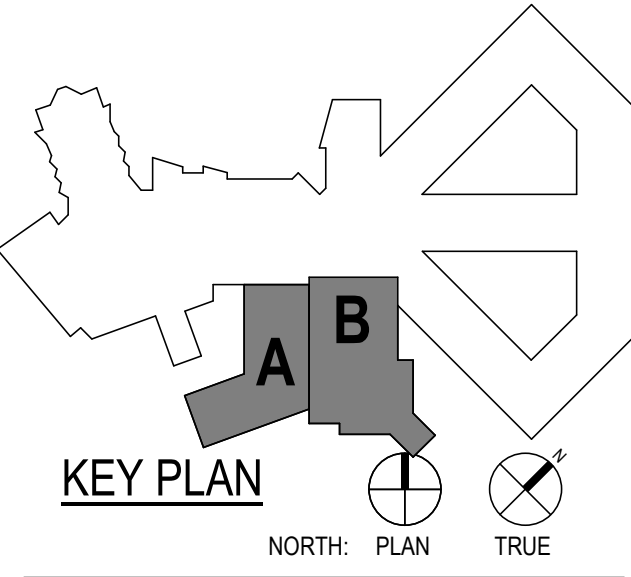


Architectural Registration No. 9020

CLIENT FAYETTE COUNTY		
DATE 2025/05/19		PROJECT NUMBER 202309
DRAWING HISTORY		
No.	Description	Date
CHECKED BY: RV		
DRAWN BY: KM/ LT		


SECTIONS

A-601



SECTIONS



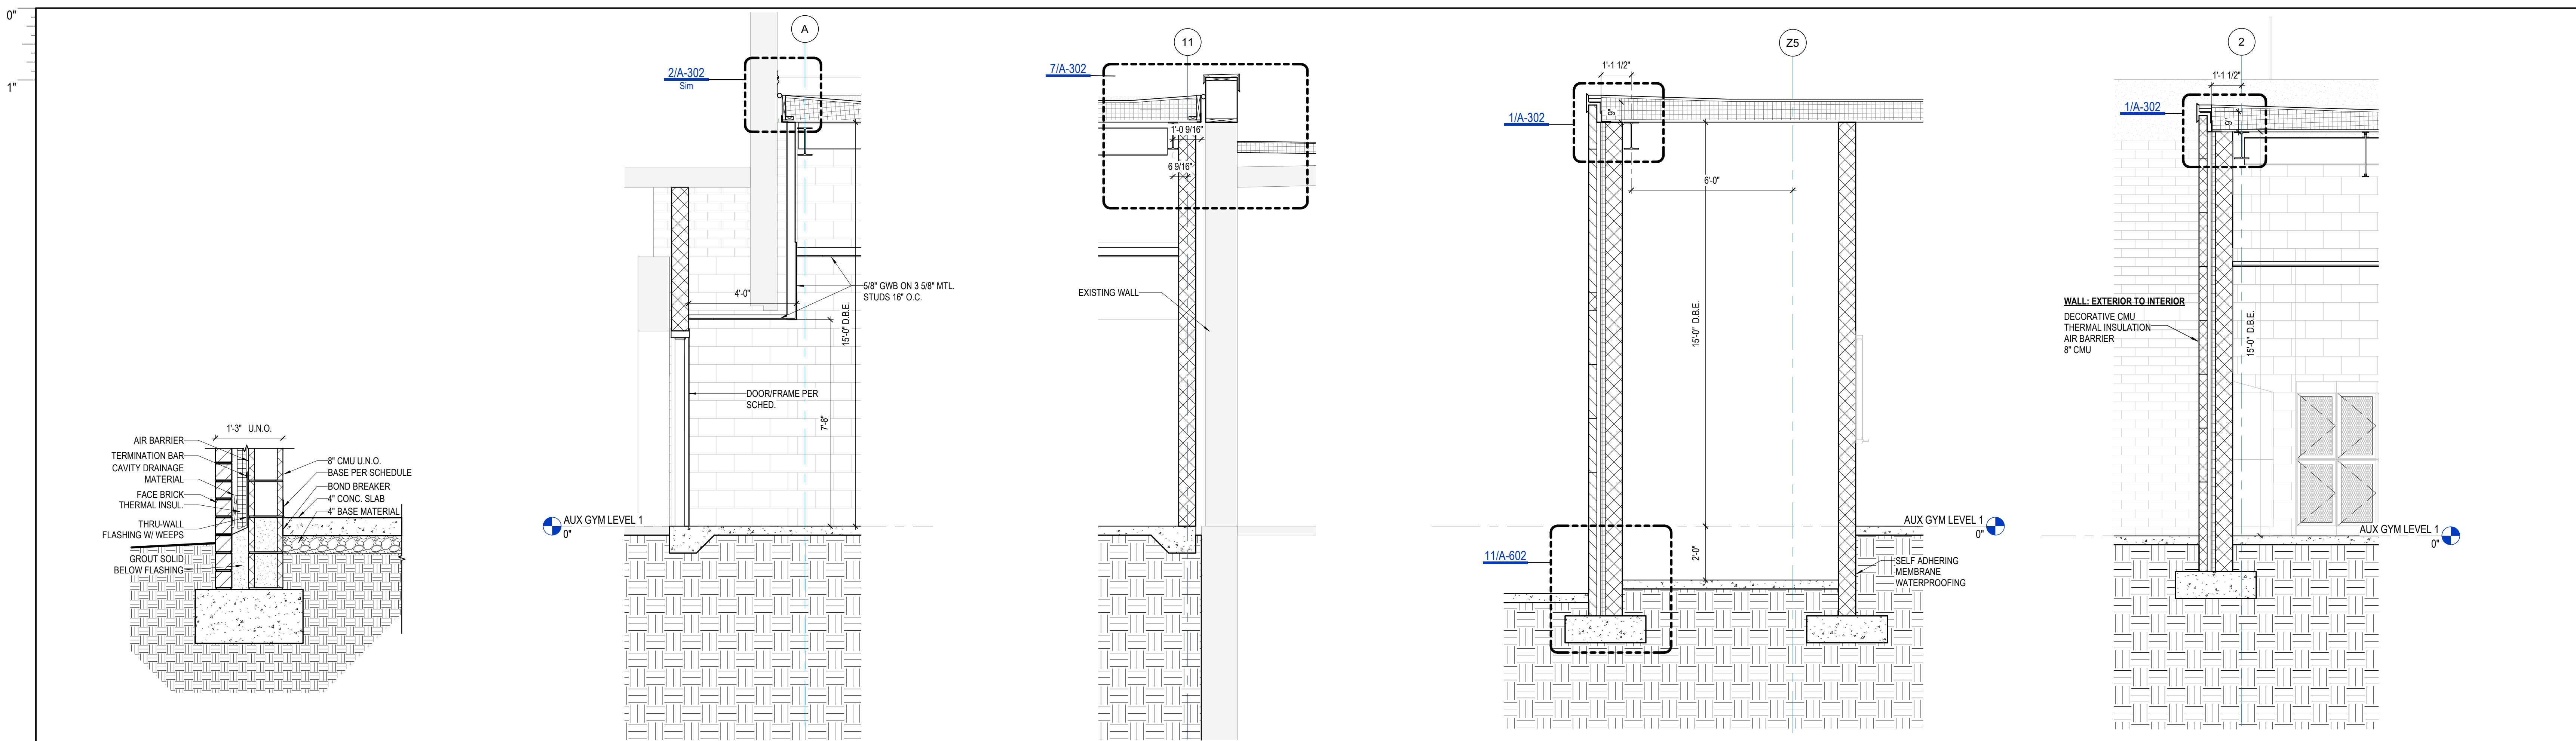


11/ A-602	TYP. BASE OF WALL DETAIL 3/4" = 1'-0"	10/ A-602	SECTION 3/8" = 1'-0"	9/ A-602	SECTION 3/8" = 1'-0"	8/ A-602	SECTION 3/8" = 1'-0"	7/ A-602	SECTION 3/8" = 1'-0"
-----------	--	-----------	-------------------------	----------	-------------------------	----------	-------------------------	----------	-------------------------

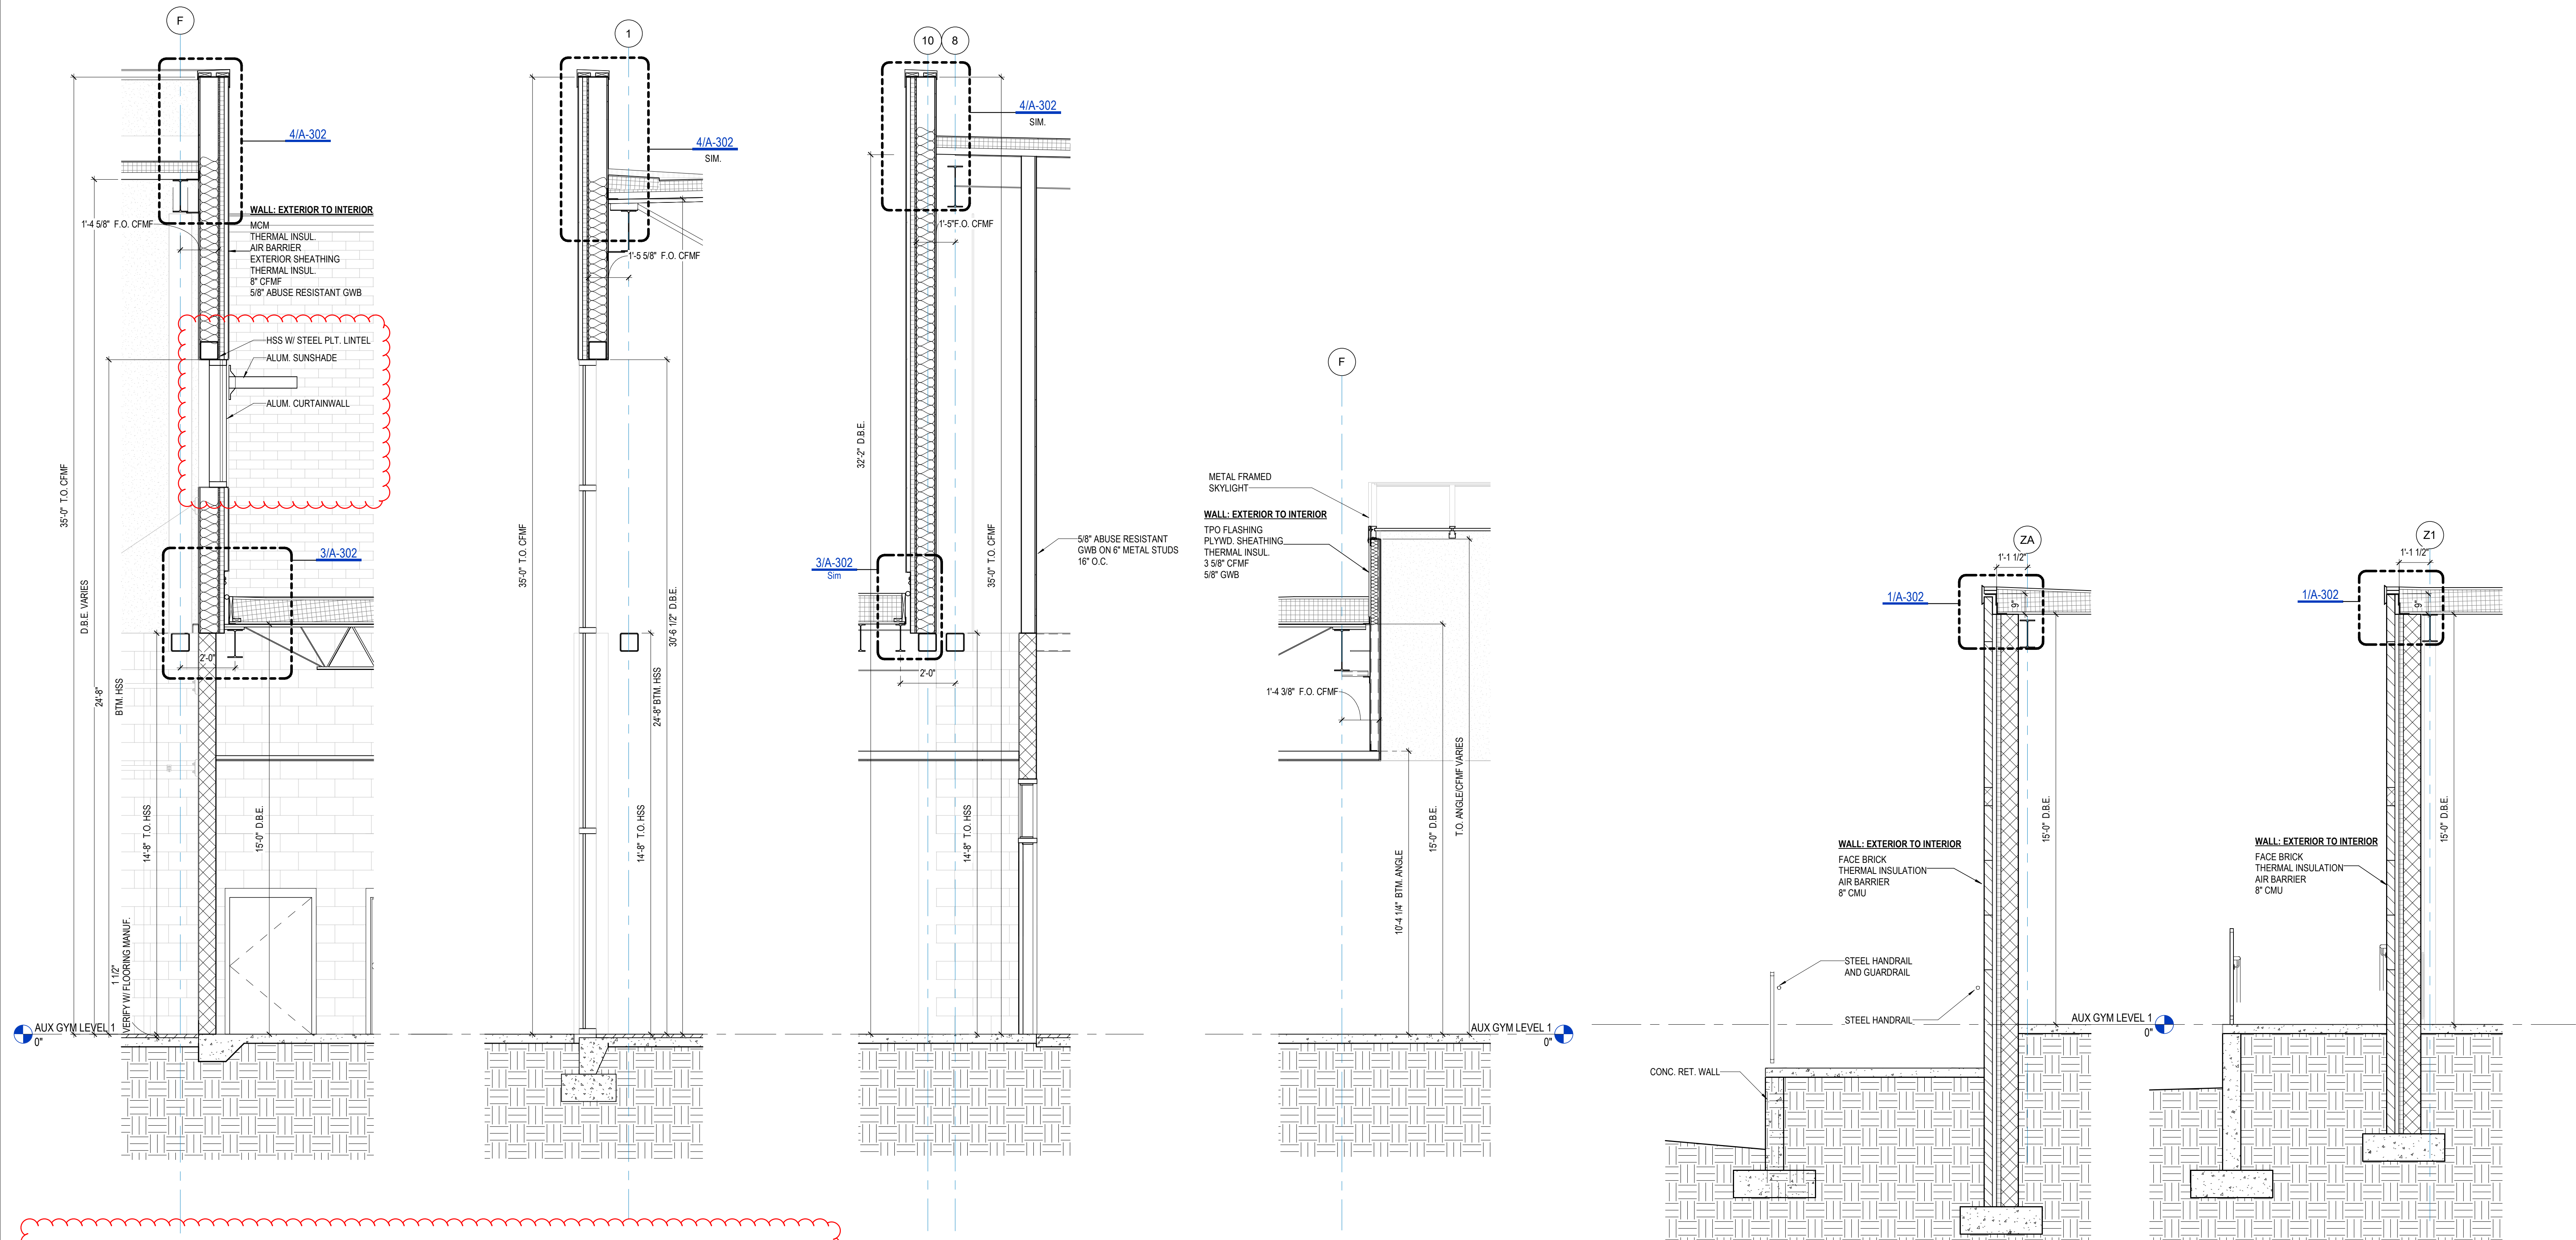

6/ A-602	SECTION 3/8" = 1'-0"	5/ A-602	SECTION 3/8" = 1'-0"	4/ A-602	SECTION 3/8" = 1'-0"	3/ A-602	SECTION 3/8" = 1'-0"	2/ A-602	SECTION 3/8" = 1'-0"	1/ A-602	SECTION 3/8" = 1'-0"
----------	-------------------------	----------	-------------------------	----------	-------------------------	----------	-------------------------	----------	-------------------------	----------	-------------------------


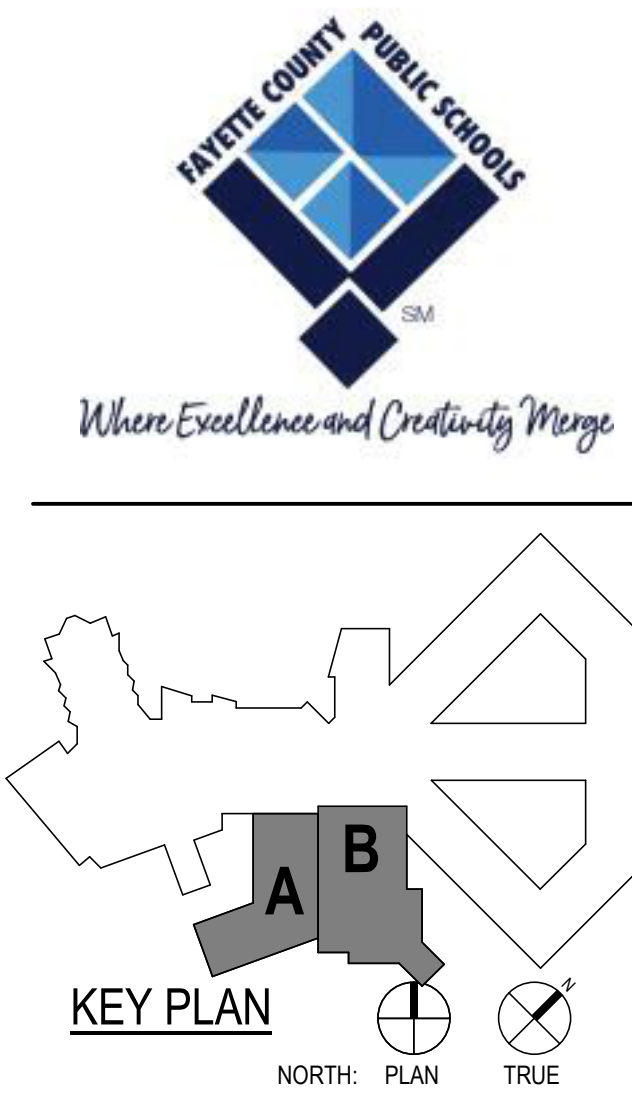
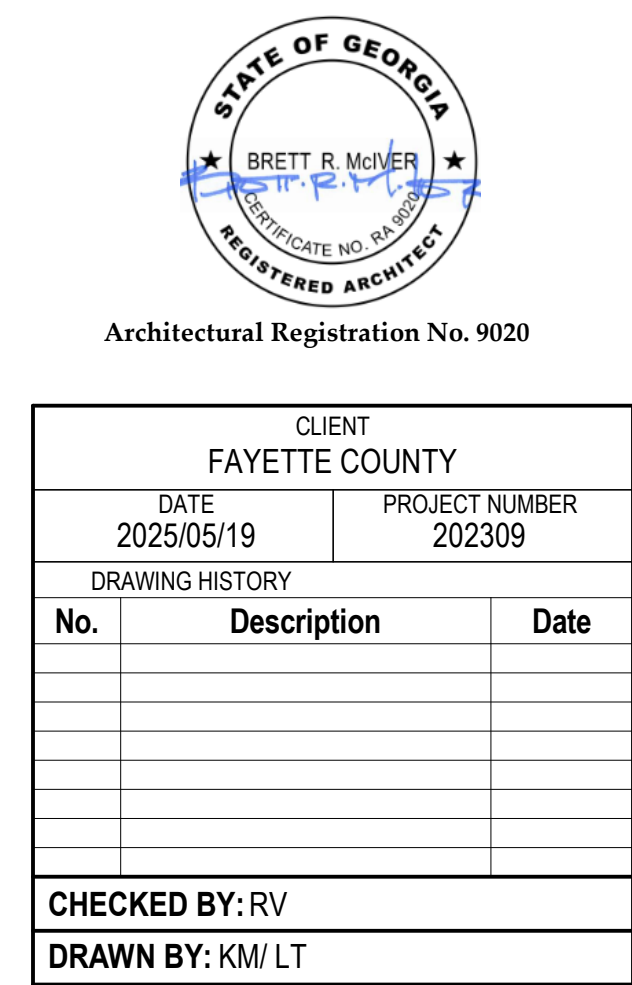


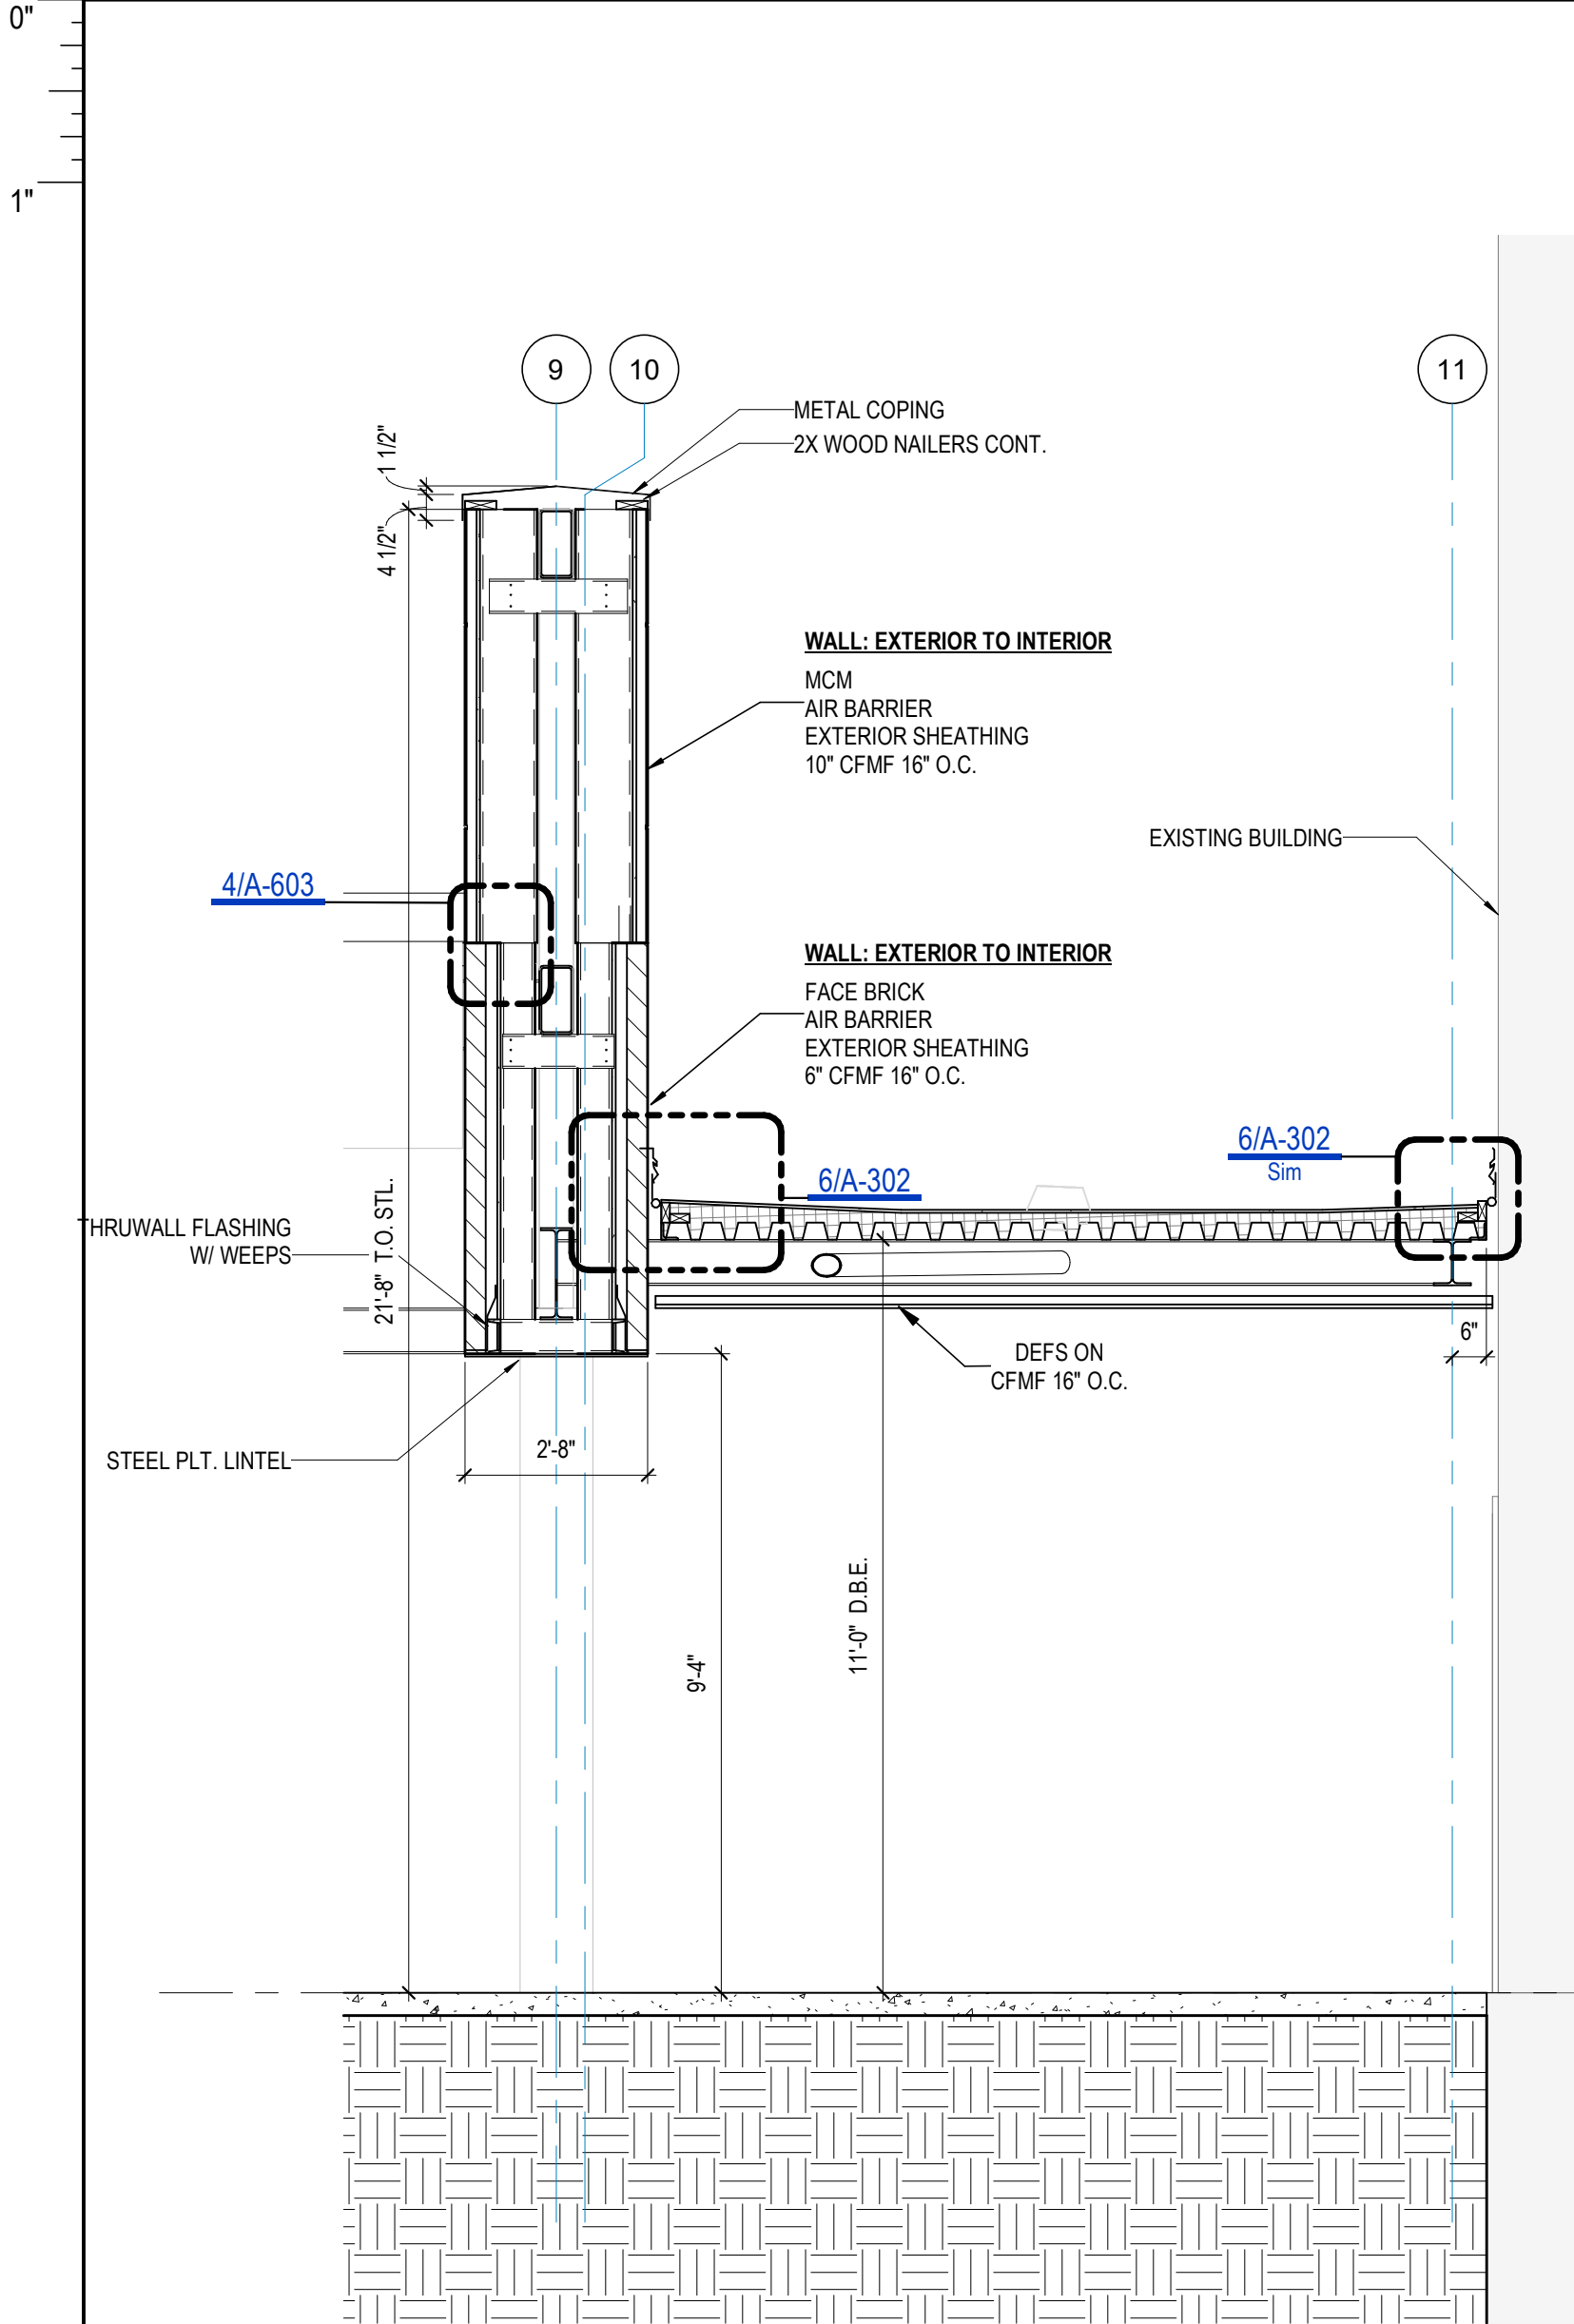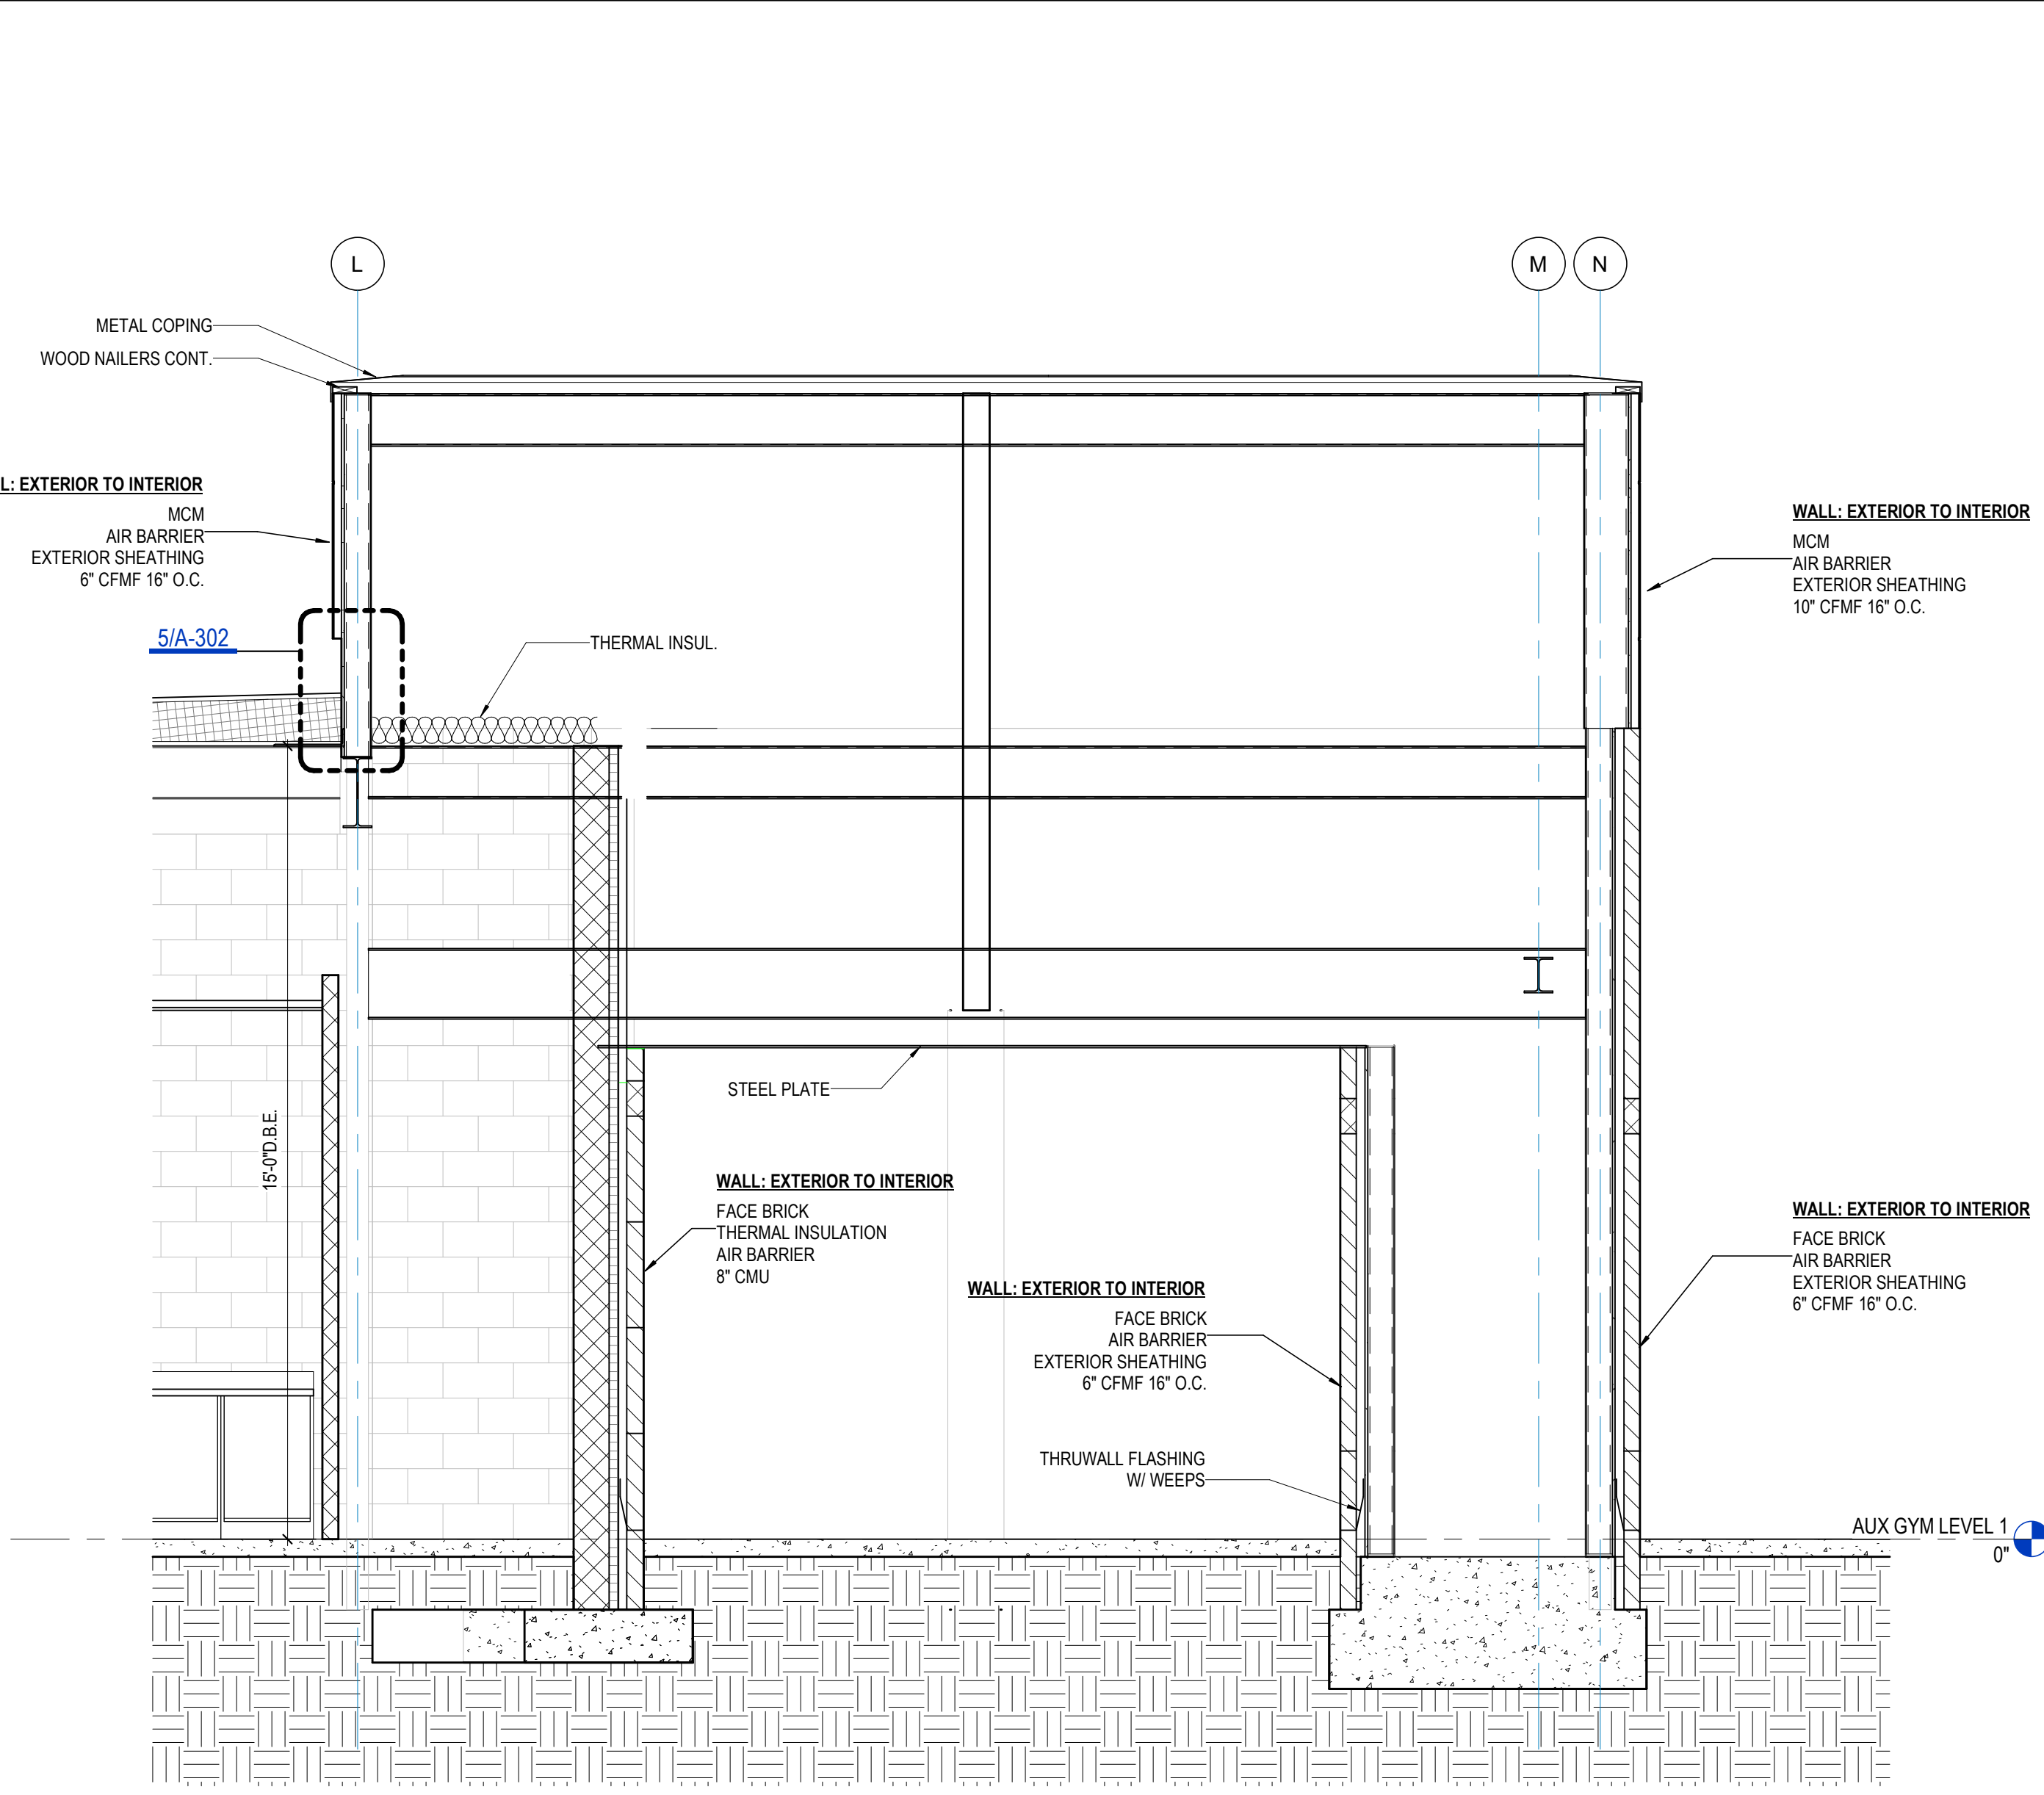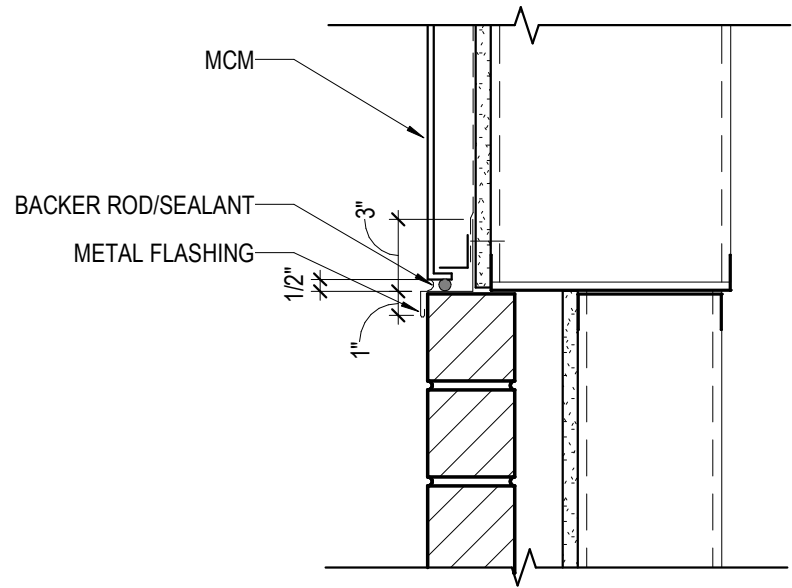

6/ A-603 SECTION
3/8" = 1'-0"

5/ A-603 SECTION
3/8" = 1'-0"

4/ A-603 SECTION
1 1/2" = 1'-0"

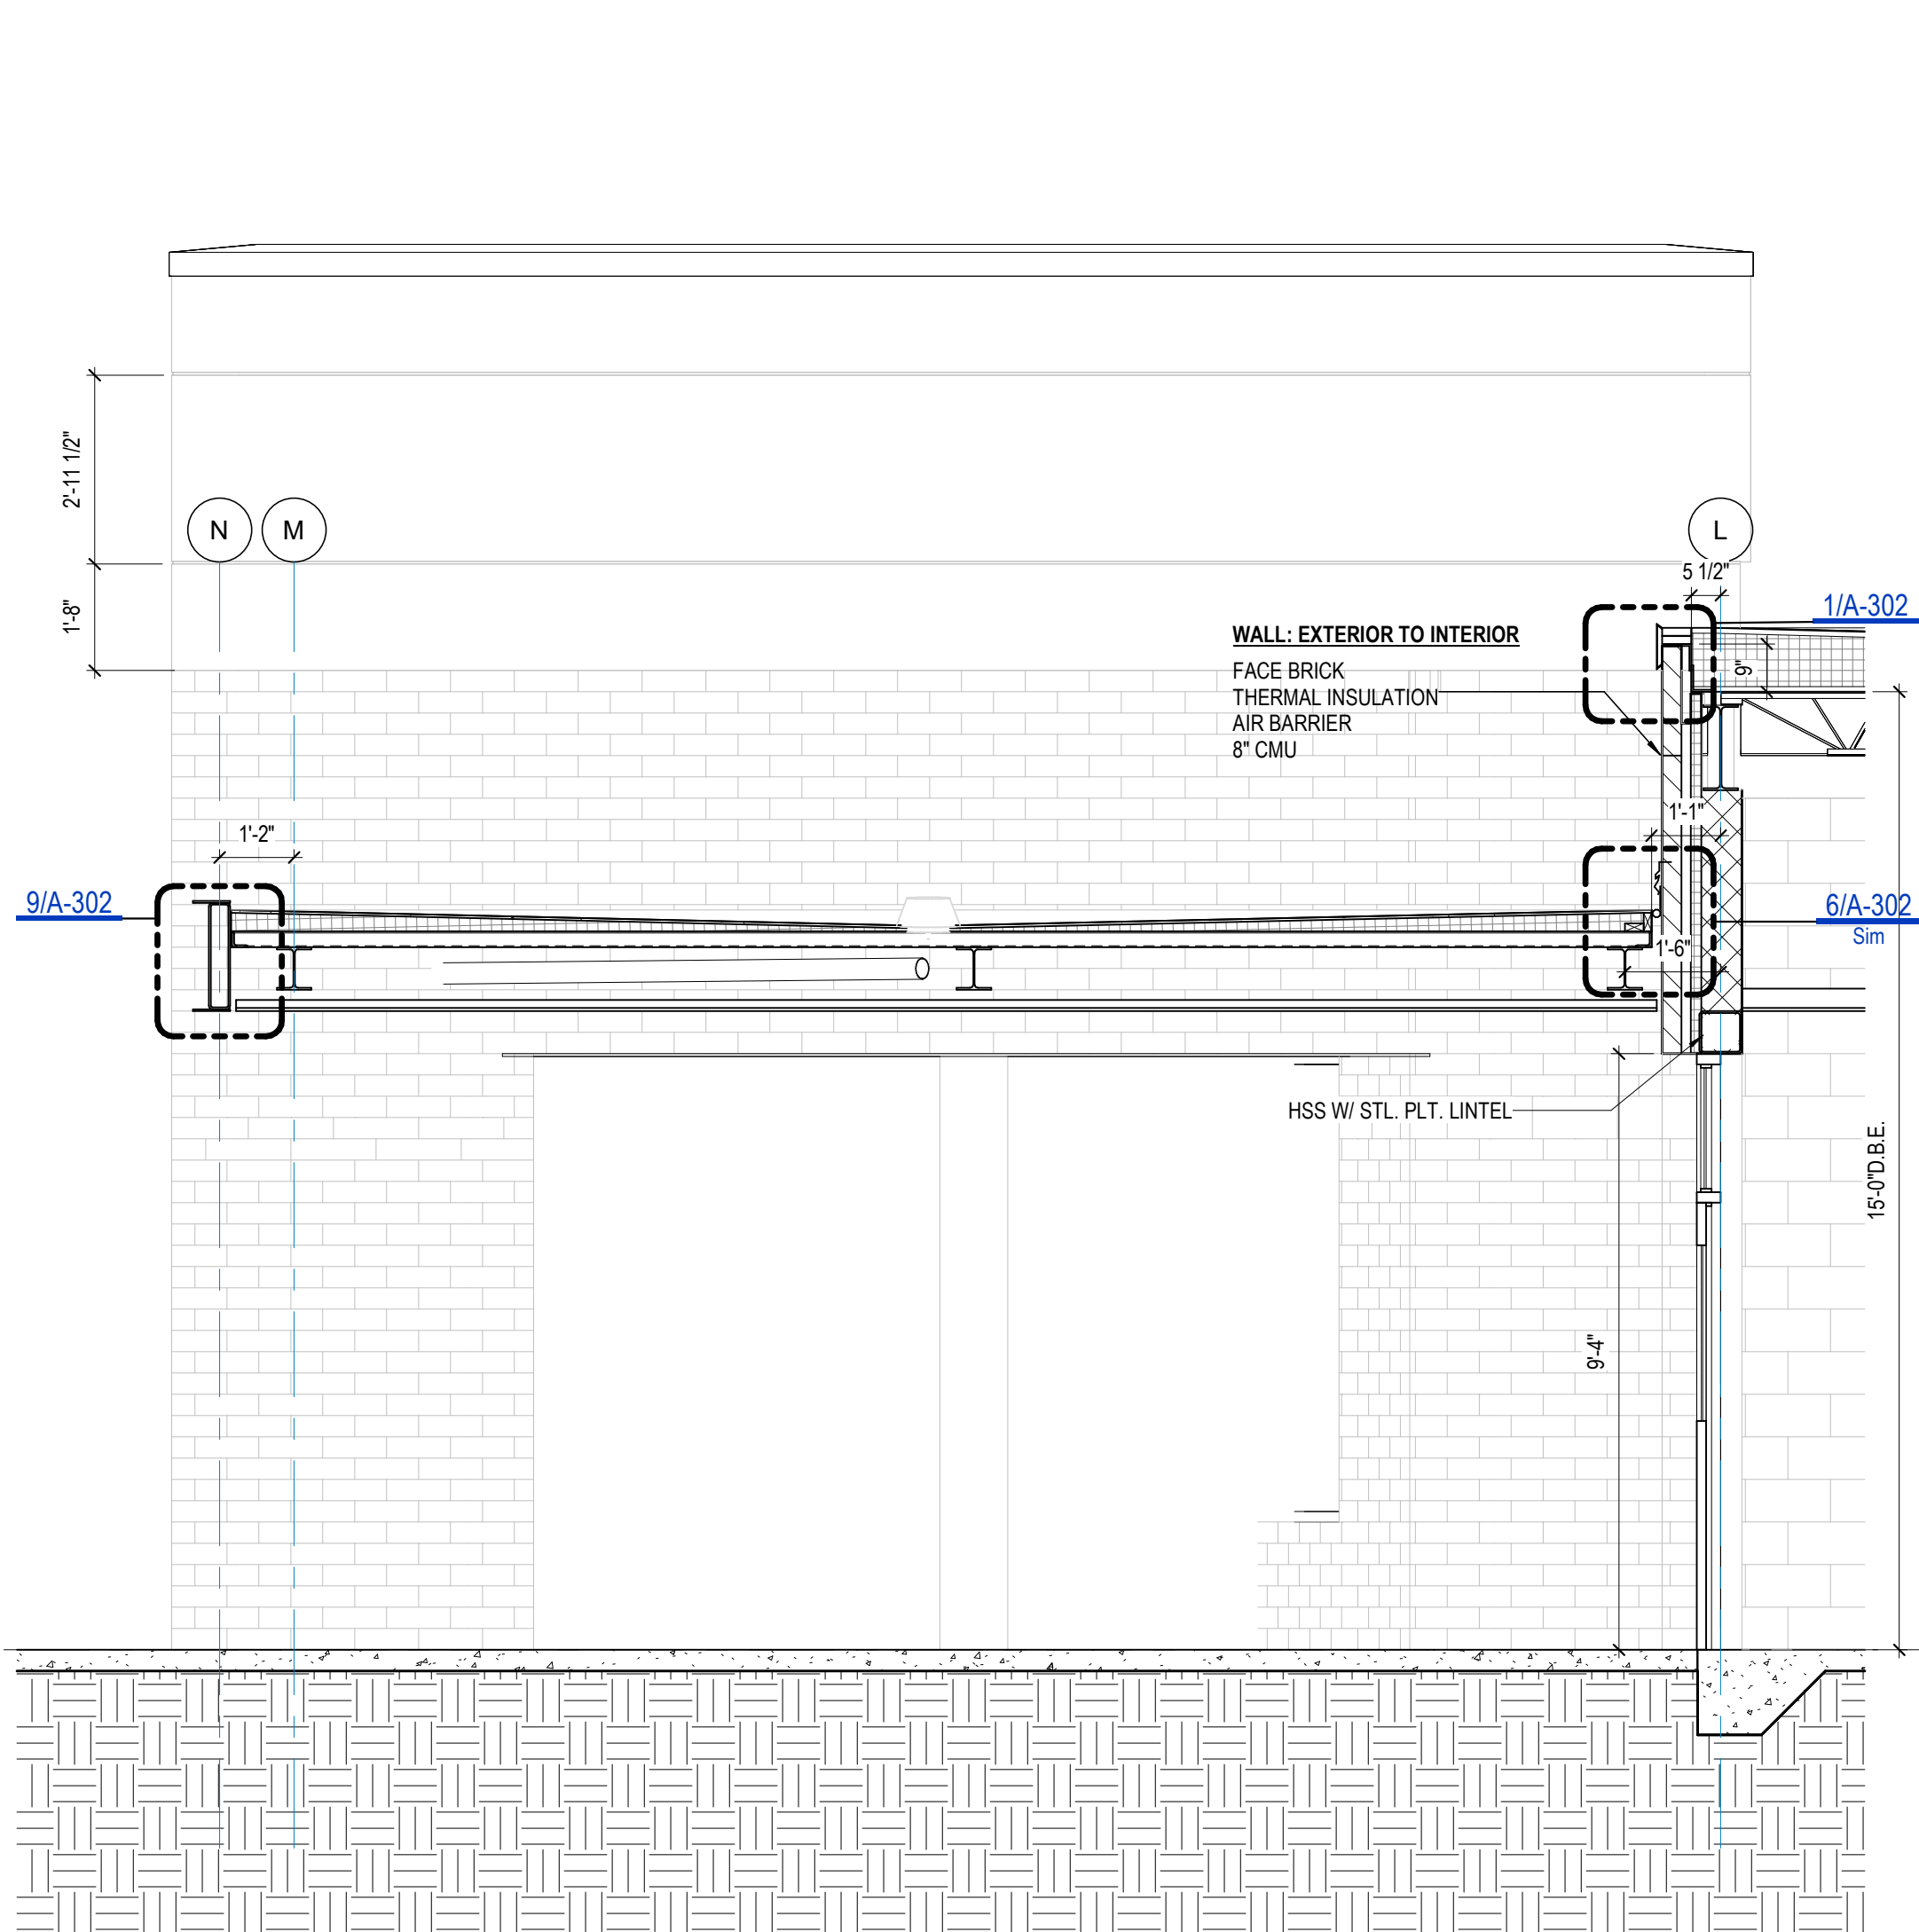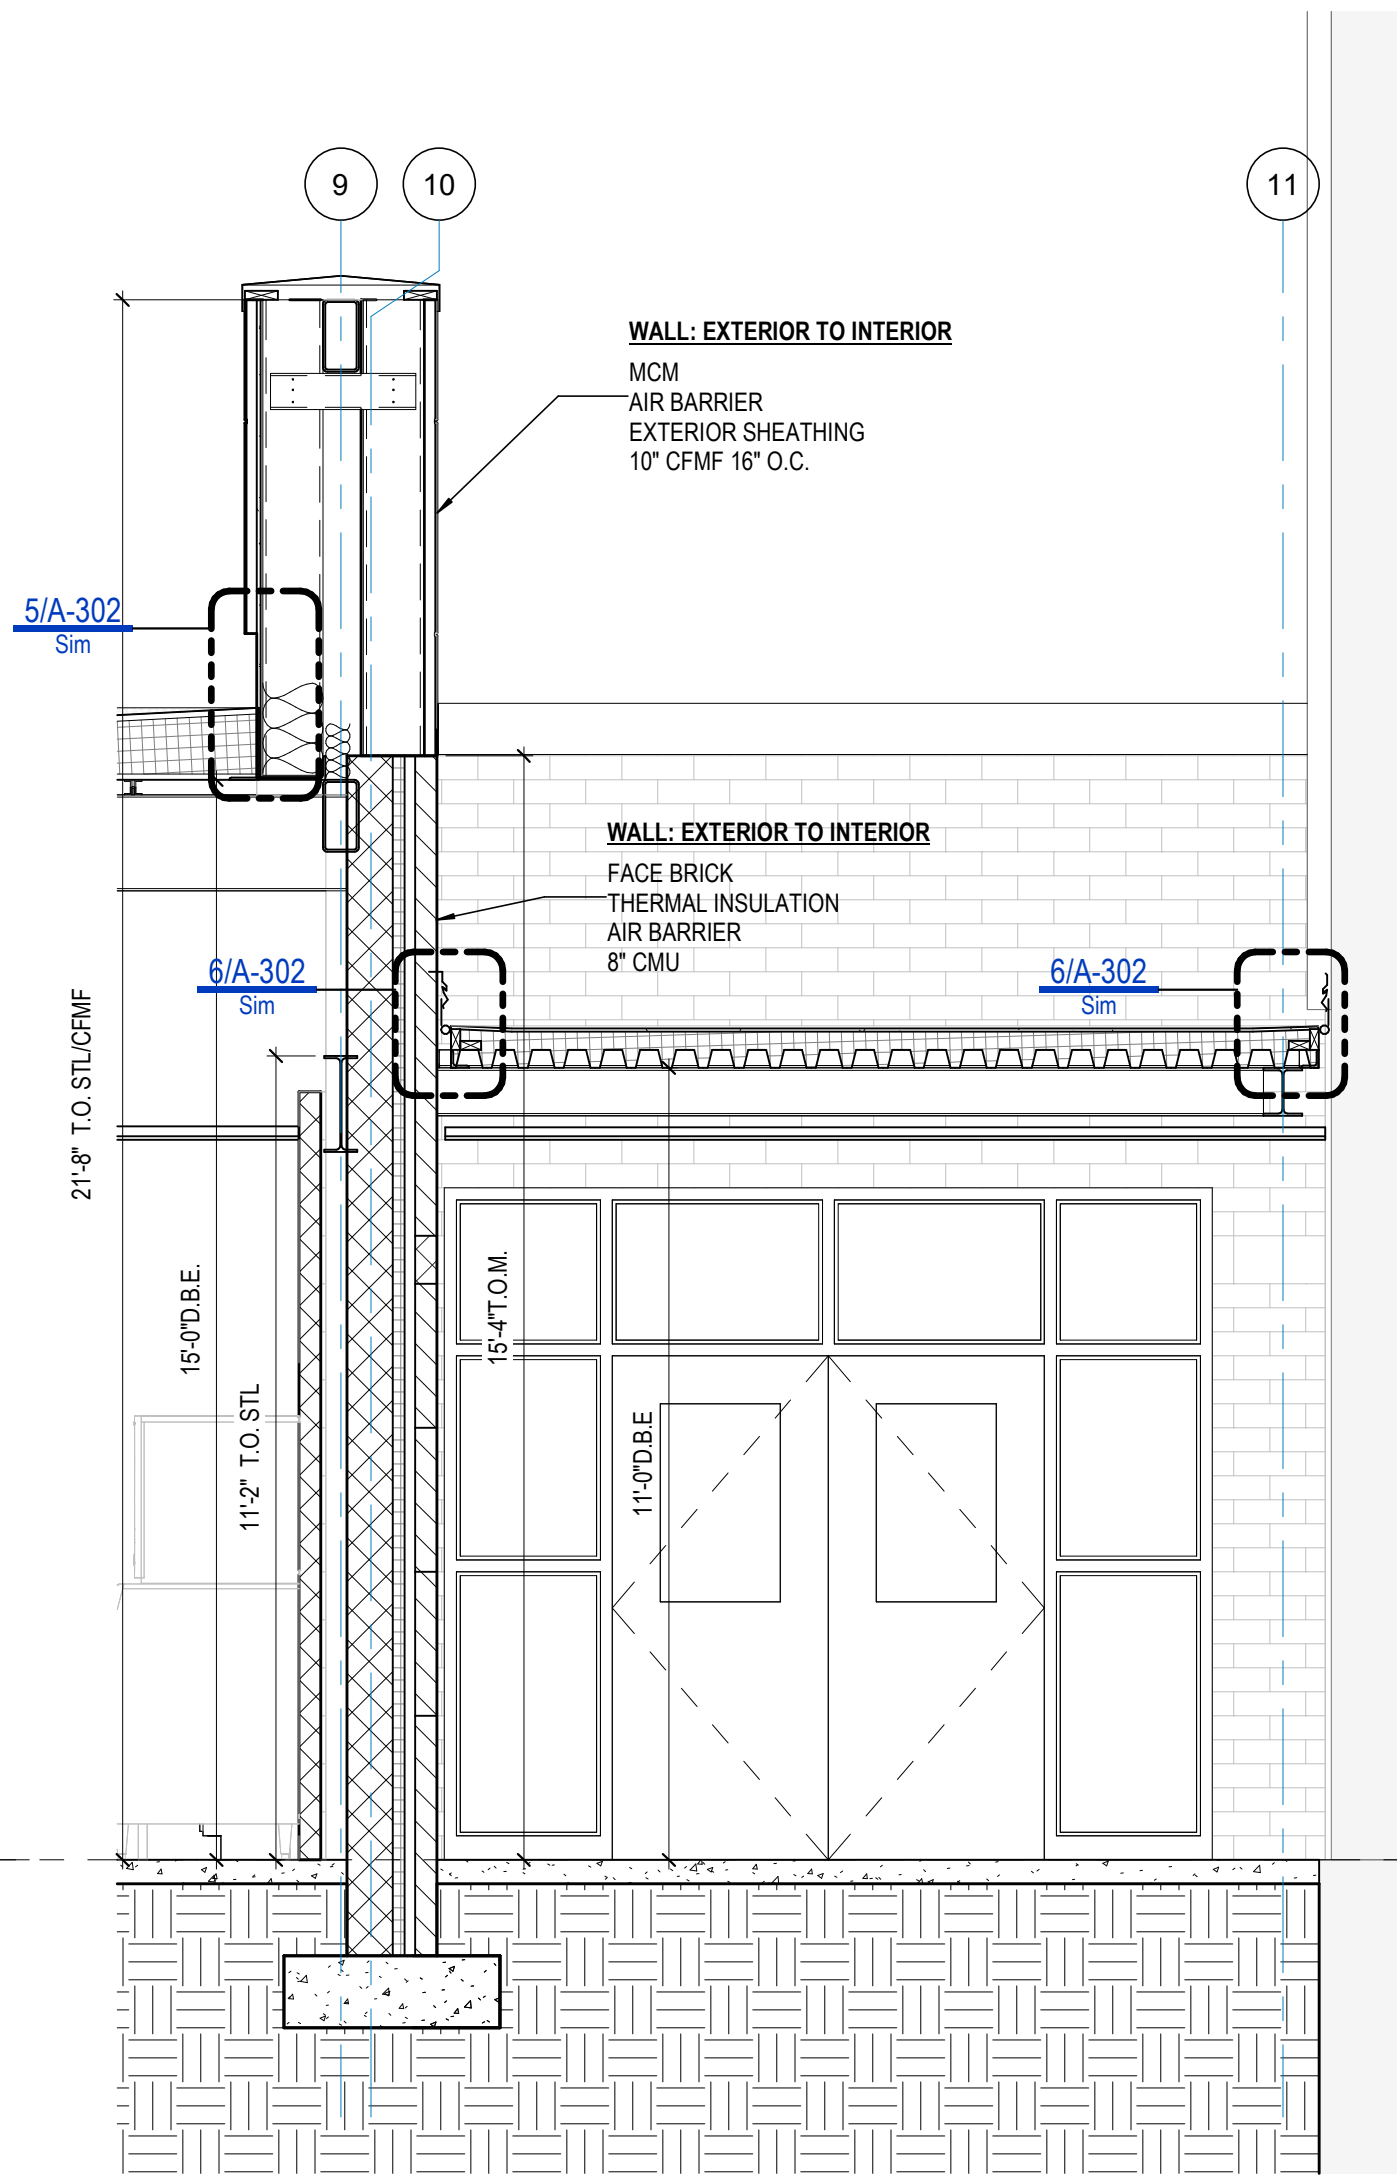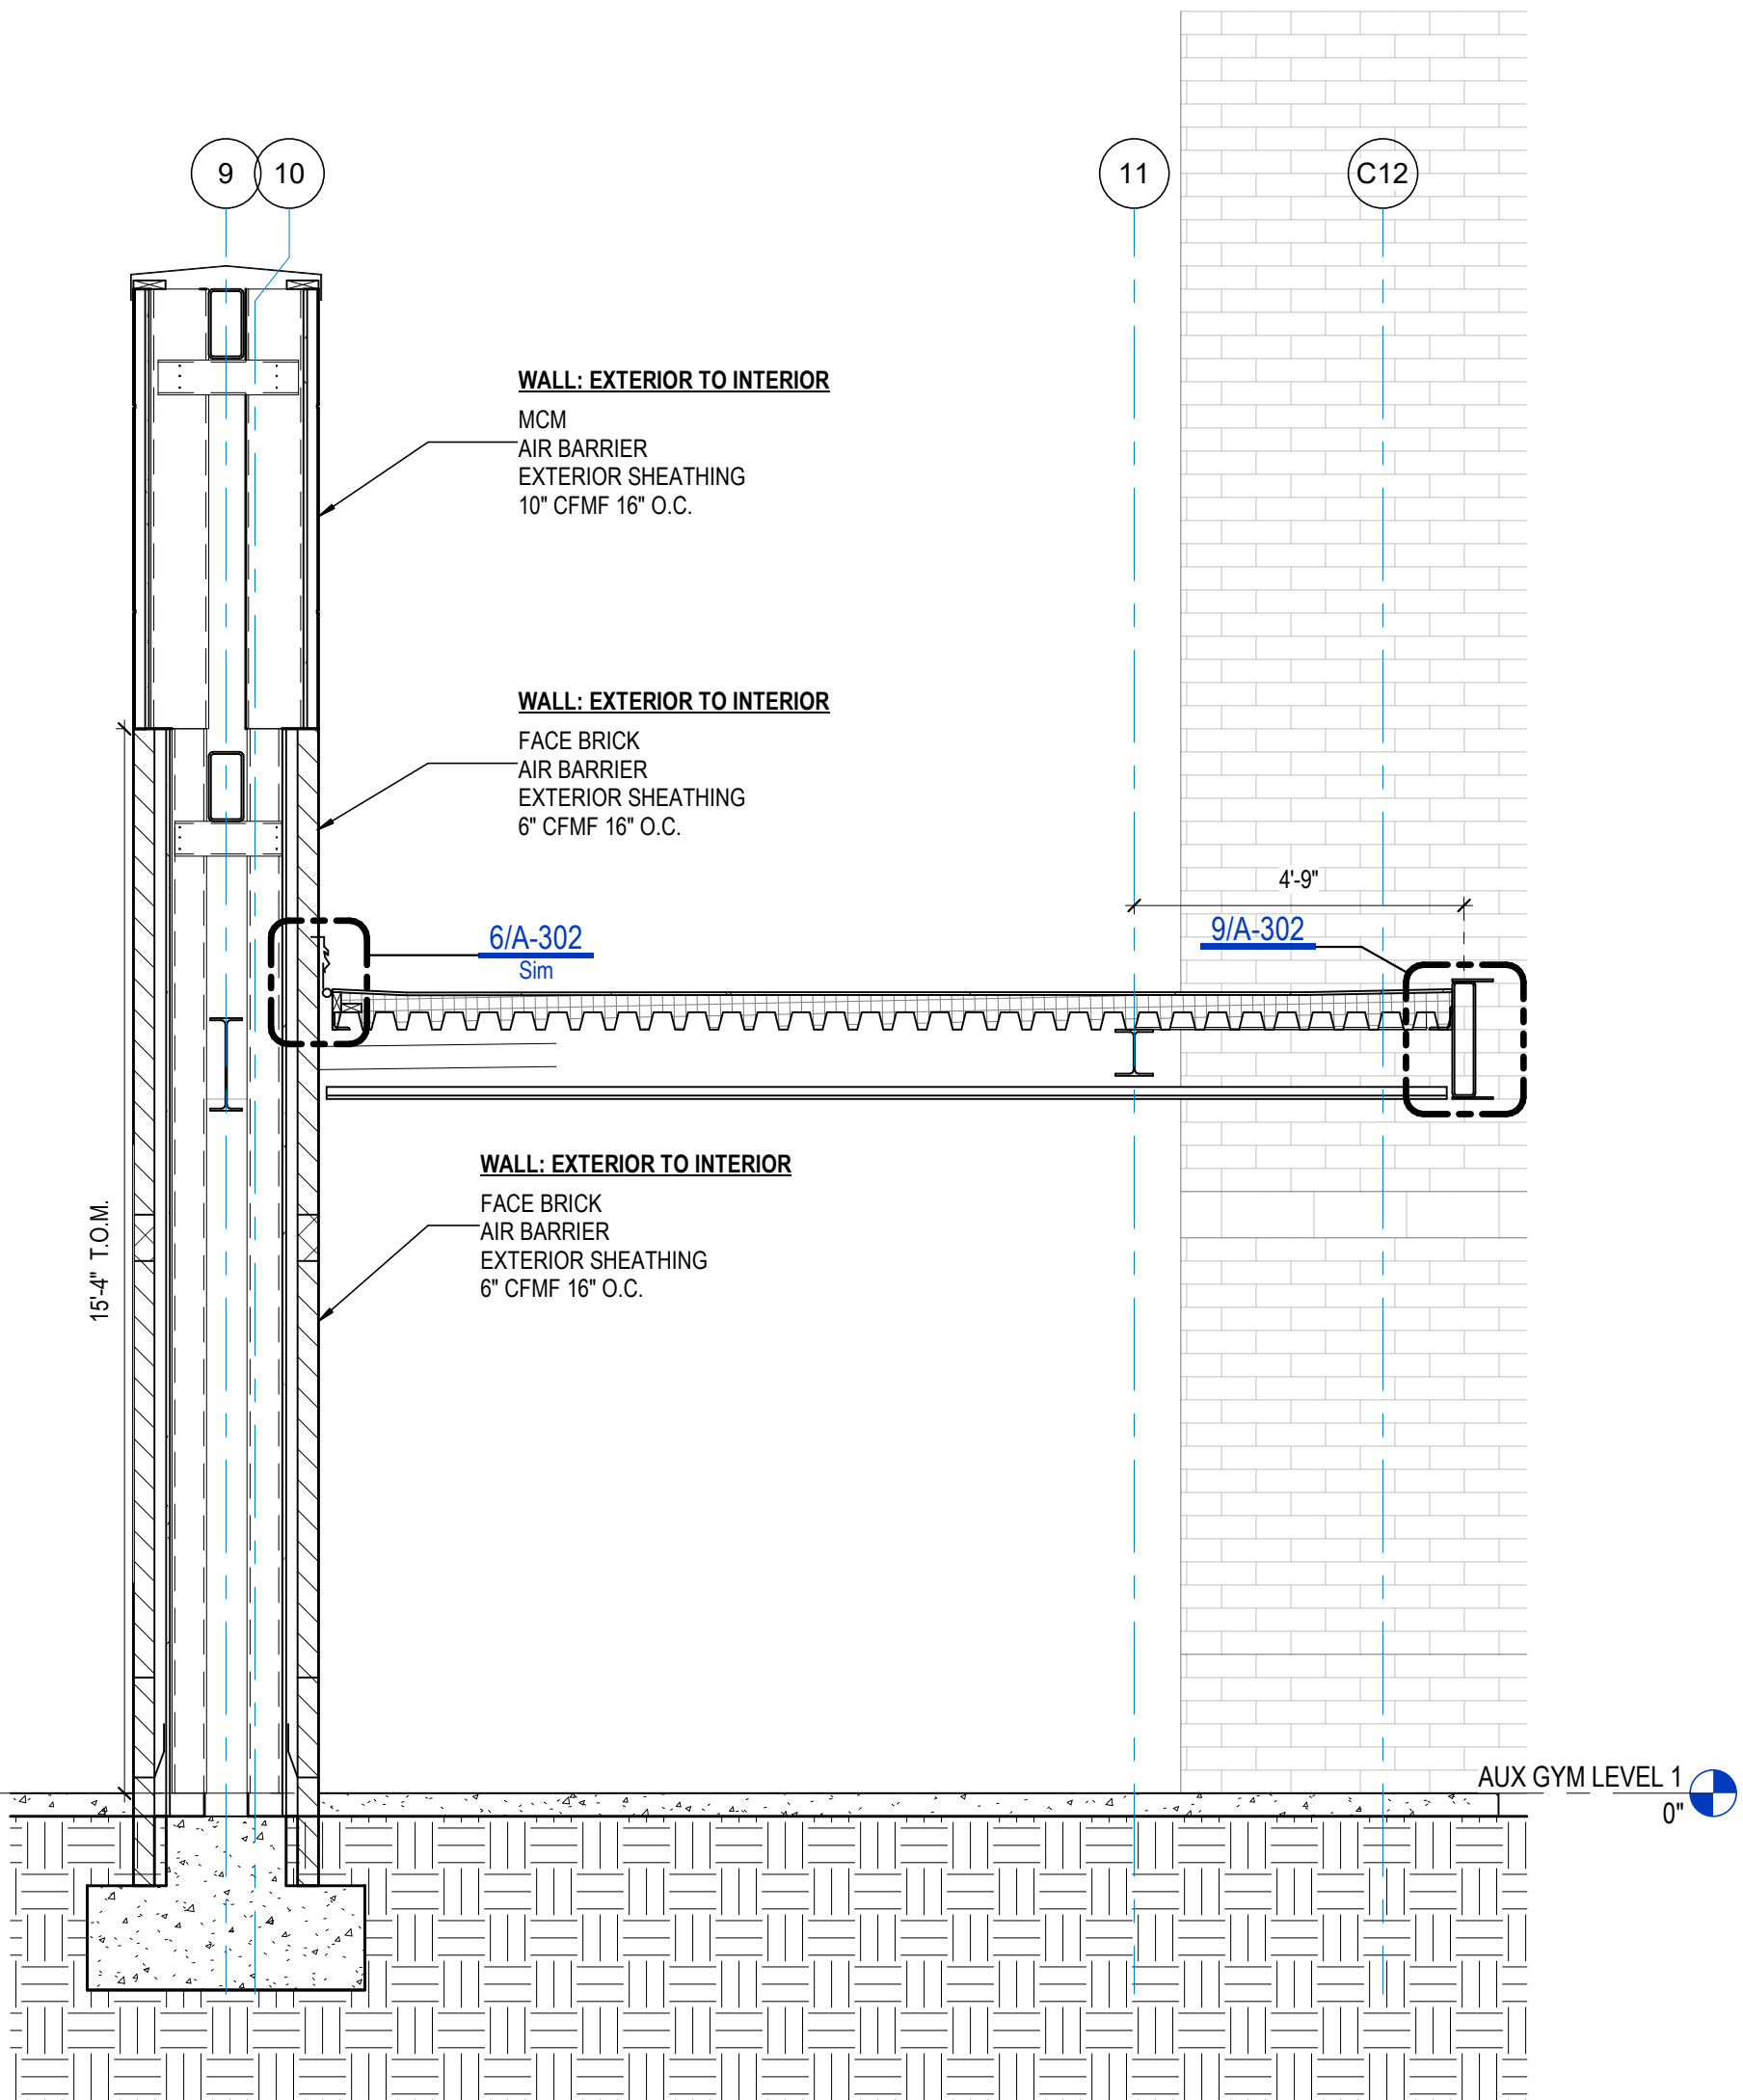

3/ A-603 SECTION
3/8" = 1'-0"

2/ A-603 SECTION
3/8" = 1'-0"

1/ A-603 SECTION
3/8" = 1'-0"

133 PANTHER PATH, FAYETTEVILLE, GA 30215
PBK PROJECT NO. 202309





FACILITY CODE 656-0198
IUS 93
FTE 1800

CONTRACT DRAWINGS

CLIENT FAYETTE COUNTY		
DATE 2025/05/19	PROJECT NUMBER 202309	
DRAWING HISTORY		
No.	Description	Date
CHECKED BY: RV		
DRAWN BY: KM/LT		

SECTIONS

A-603

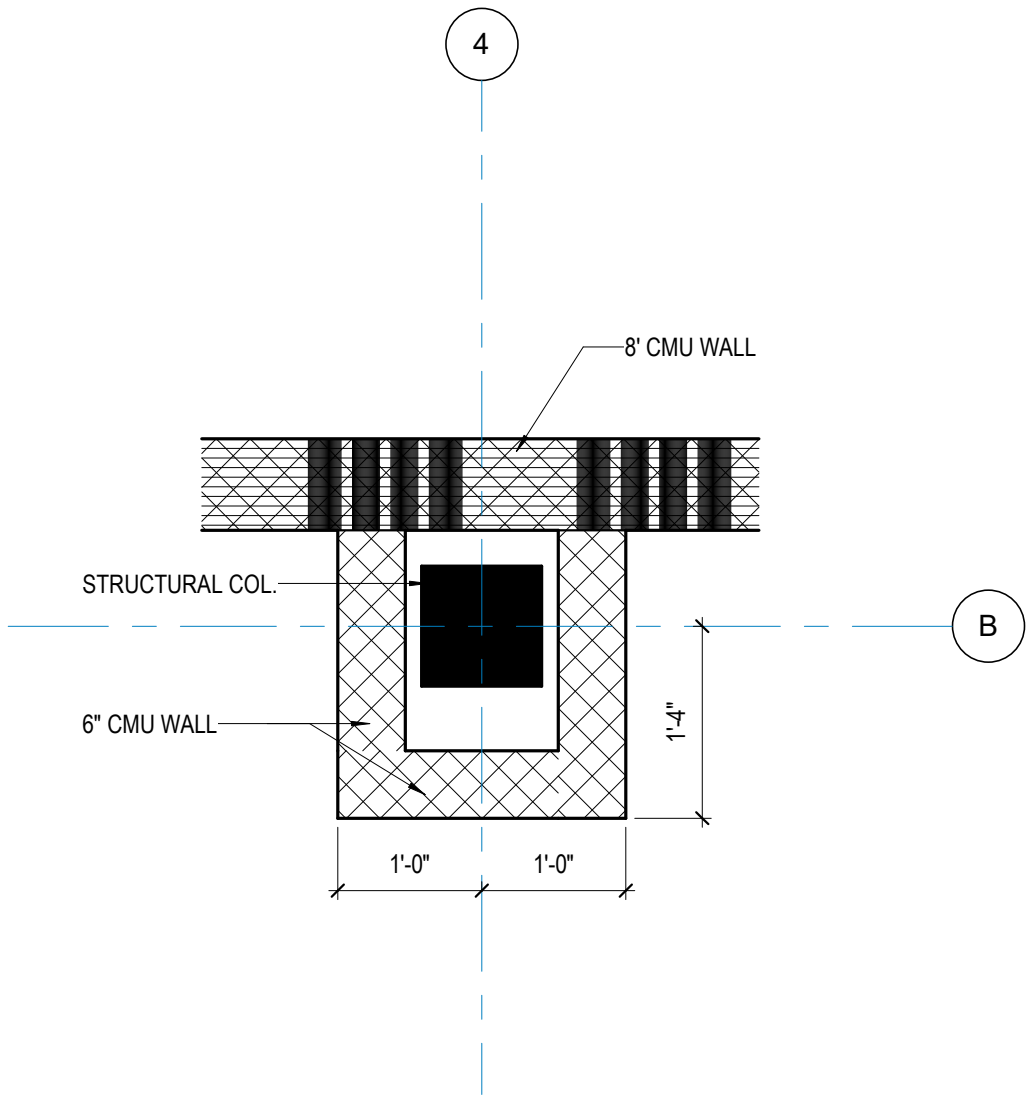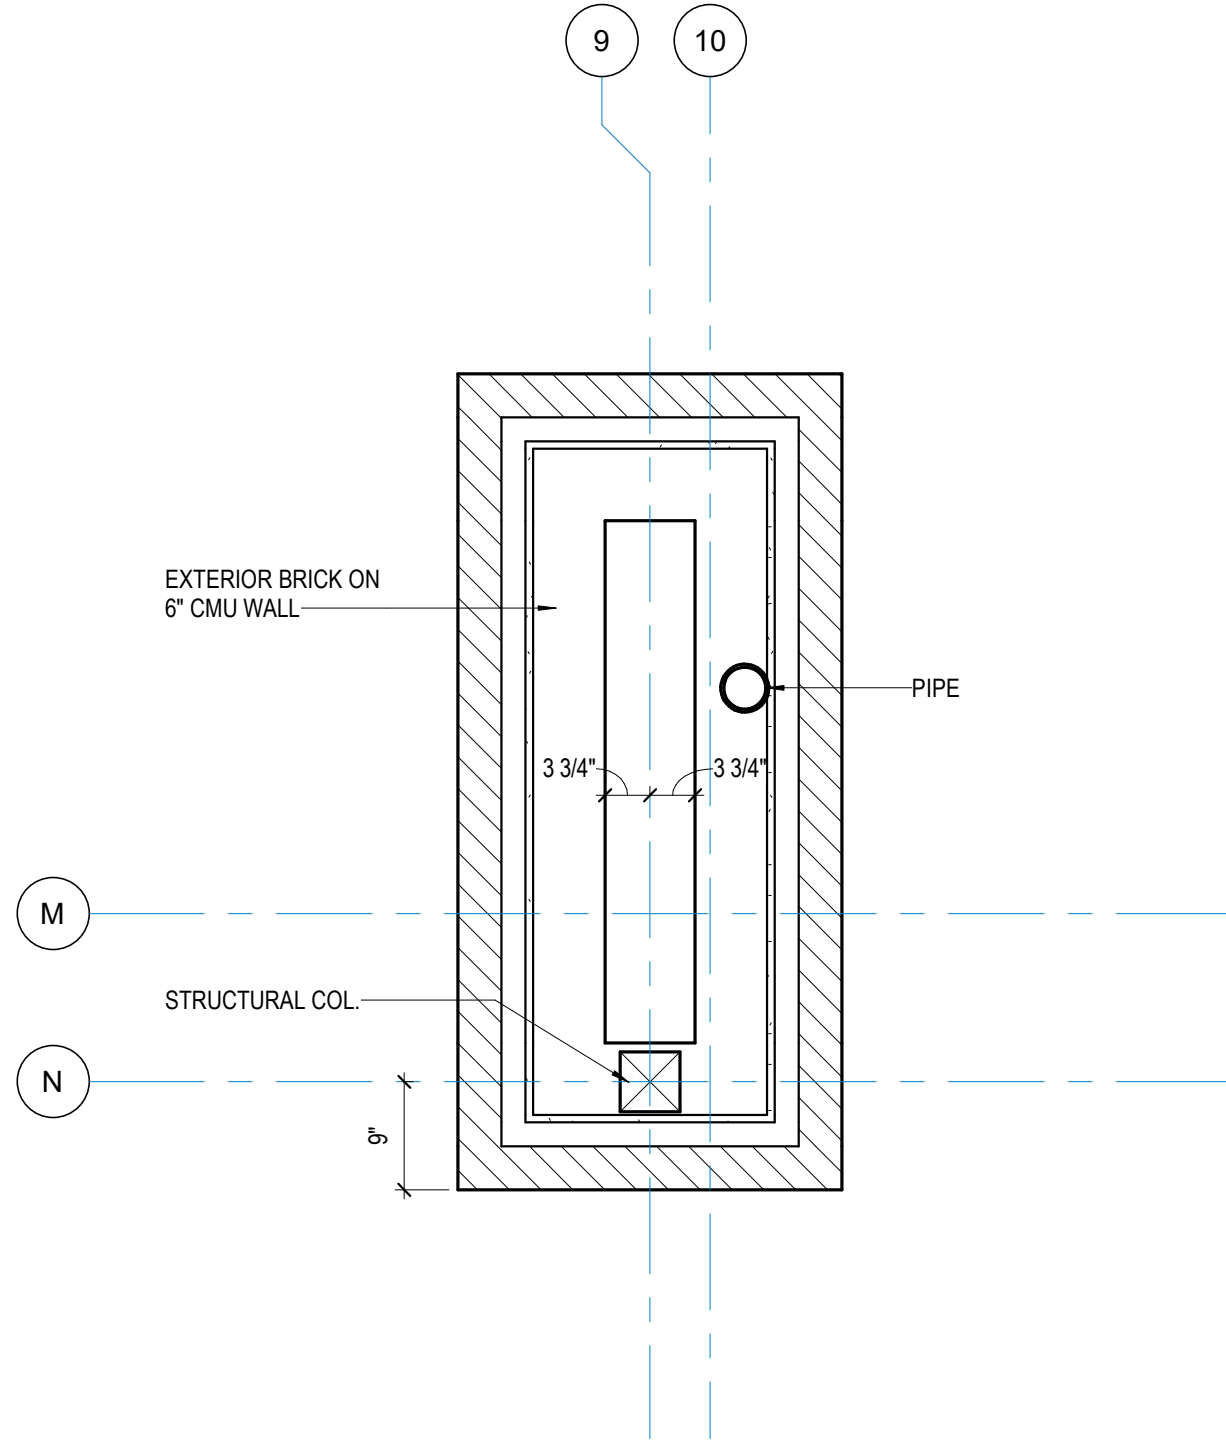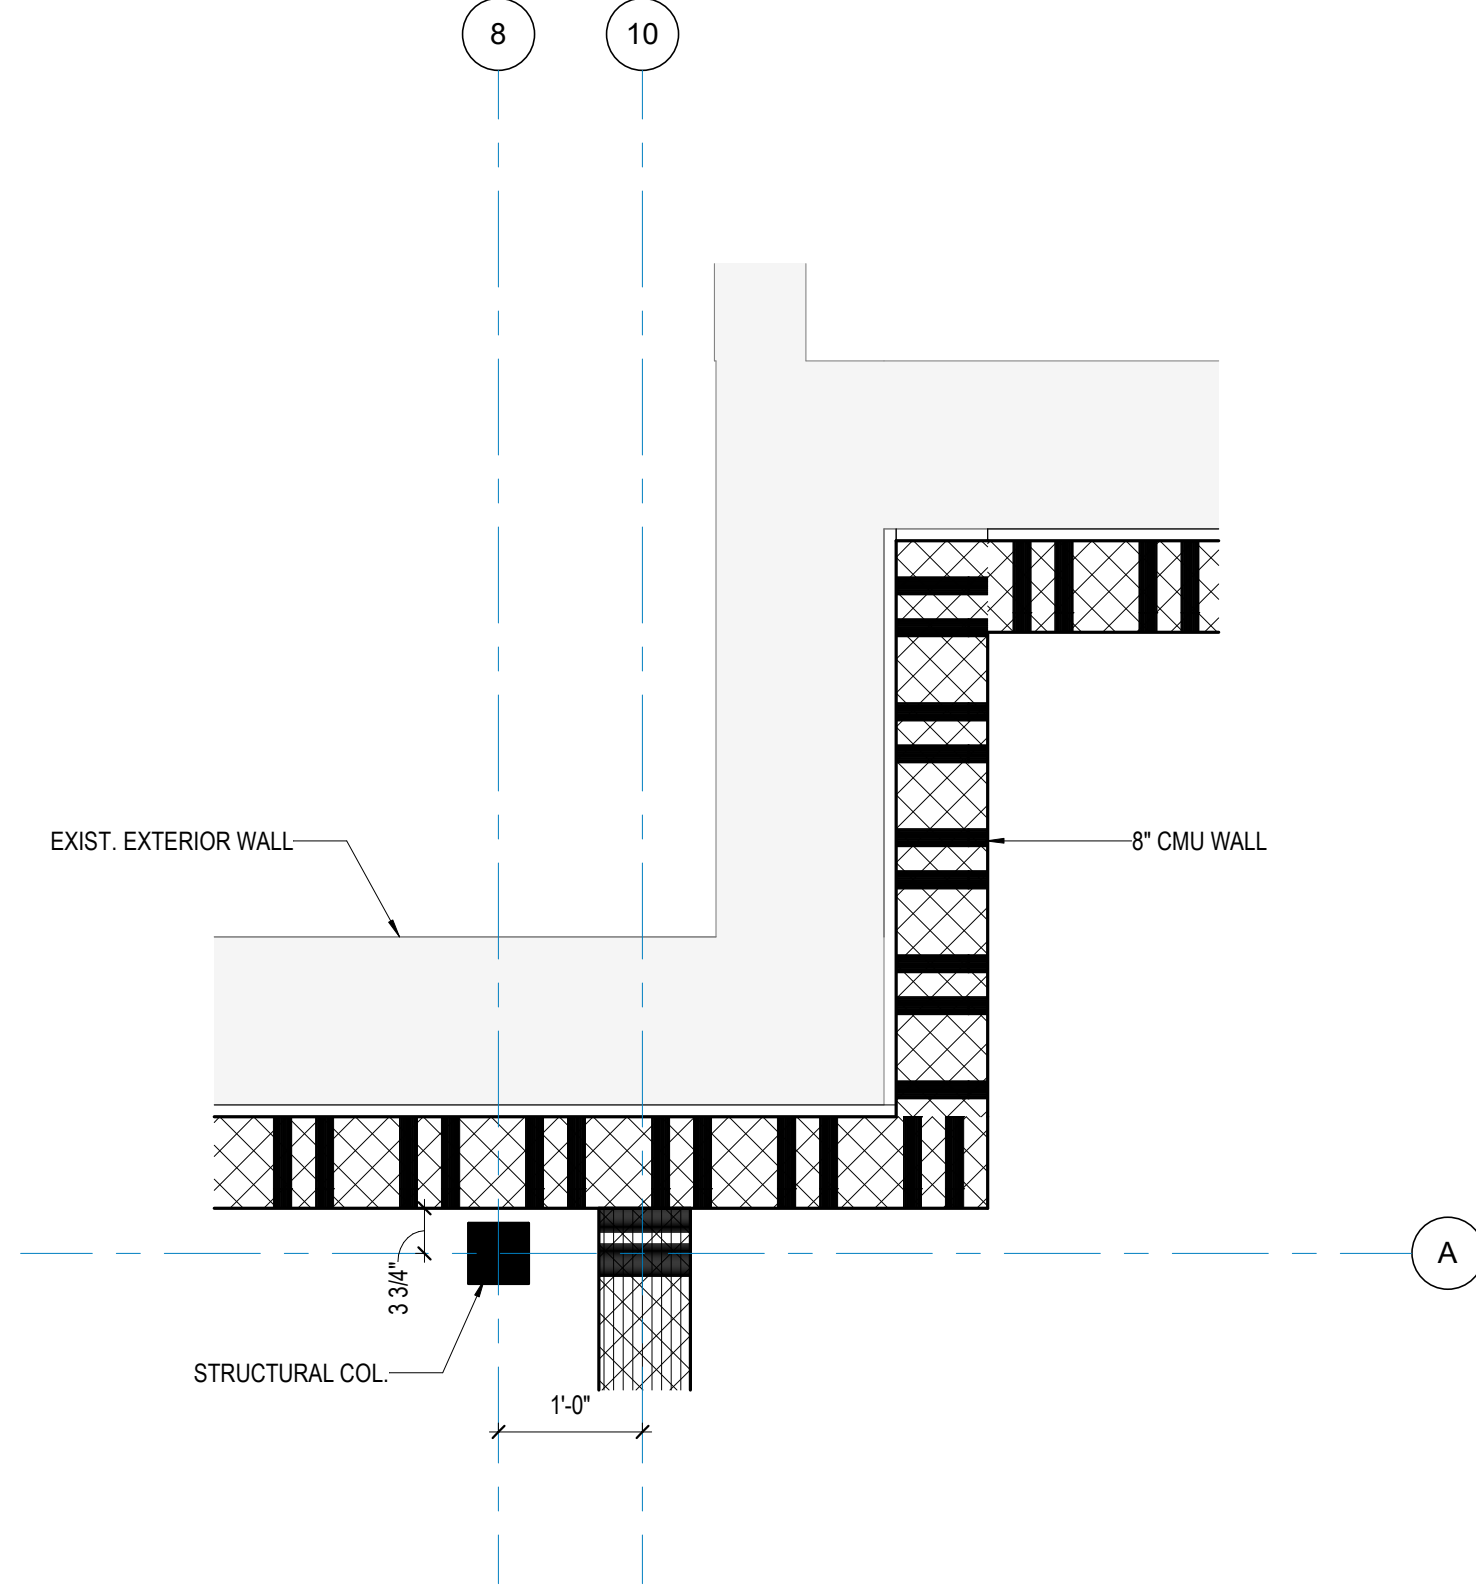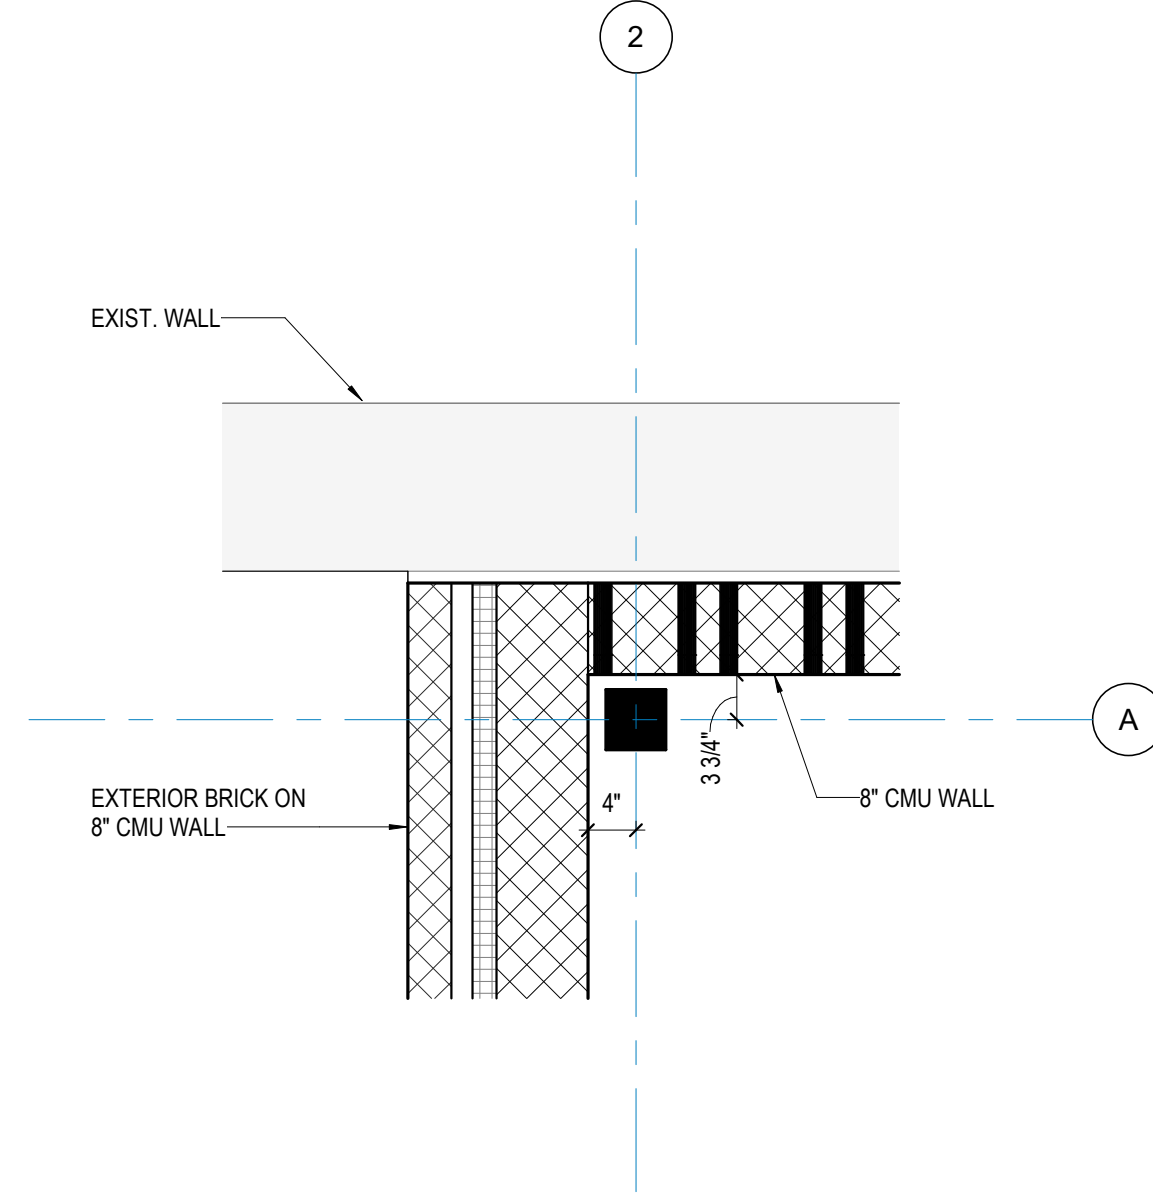

12/ A-701

PLAN DETAIL
3/4" = 1'-0"

11/ A-701





PLAN DETAIL
3/4" = 1'-0"

10/ A-701

PLAN DETAIL
3/4" = 1'-0"

9/ A-701

PLAN DETAIL
3/4" = 1'-0"

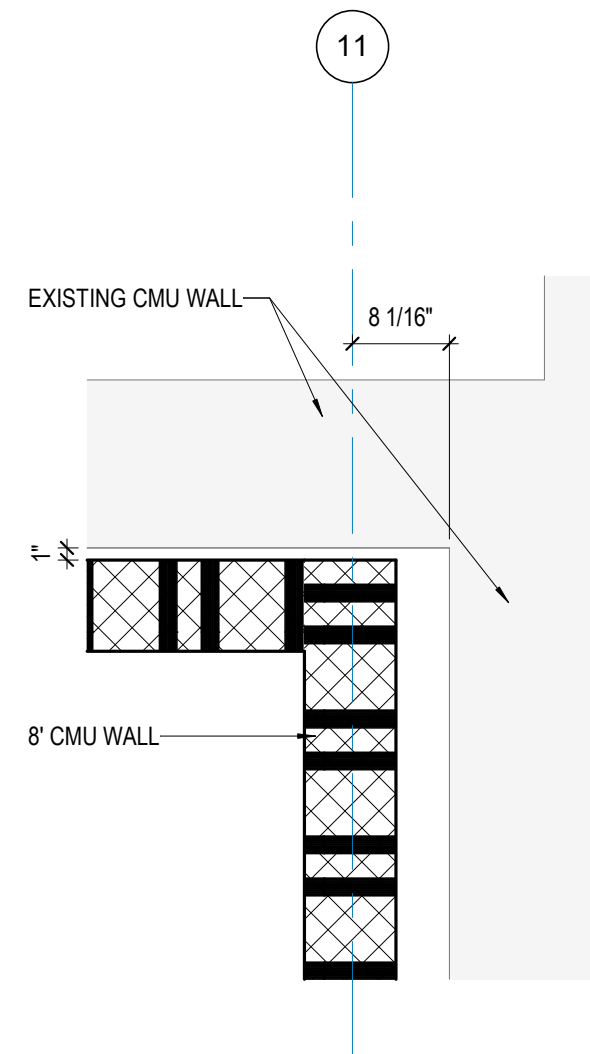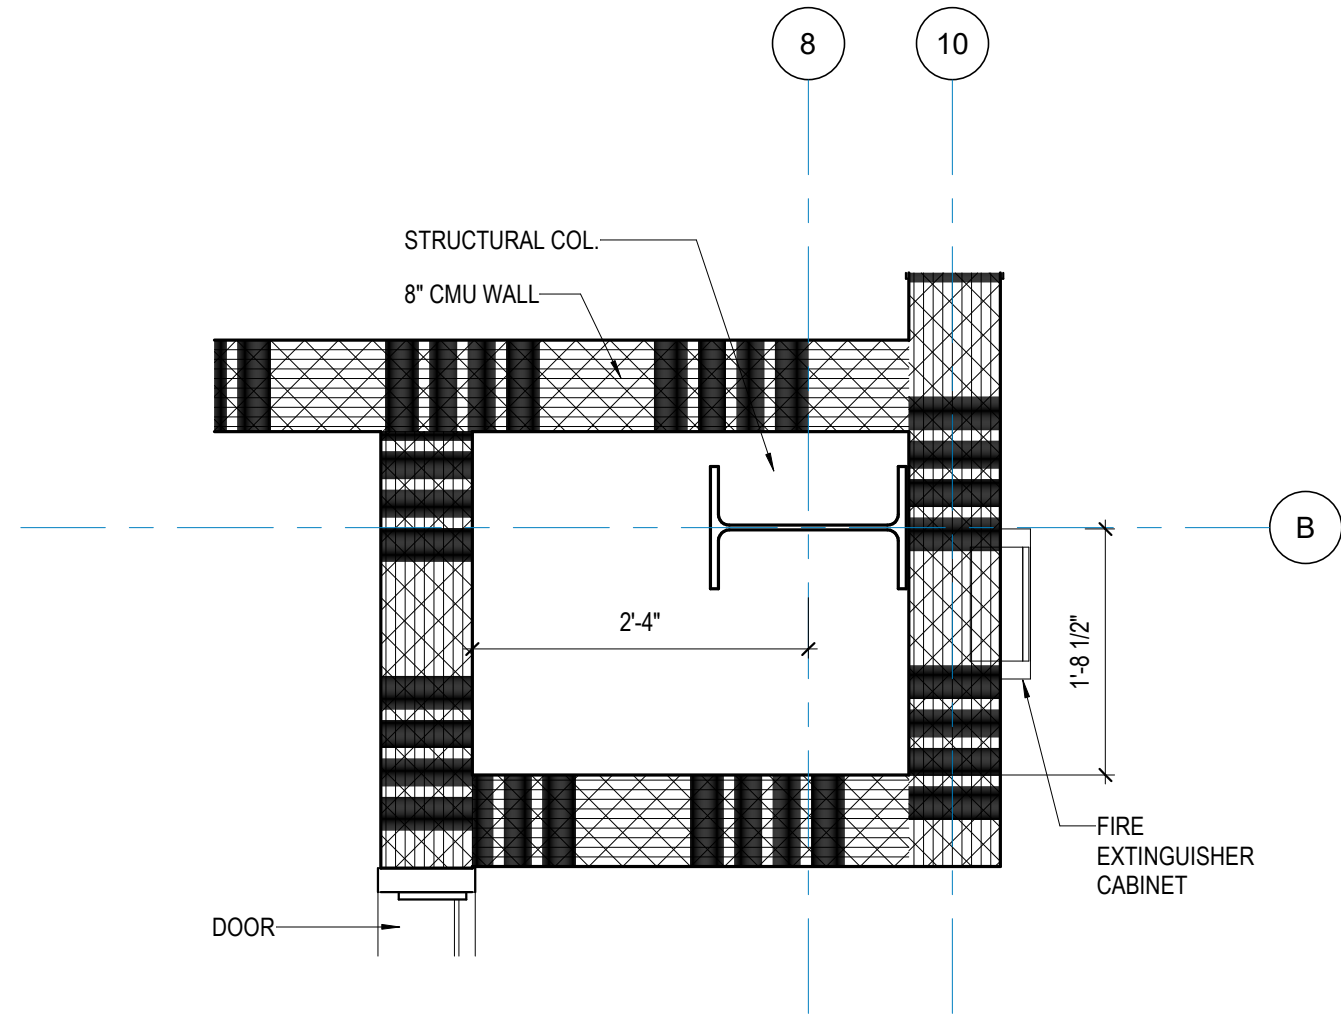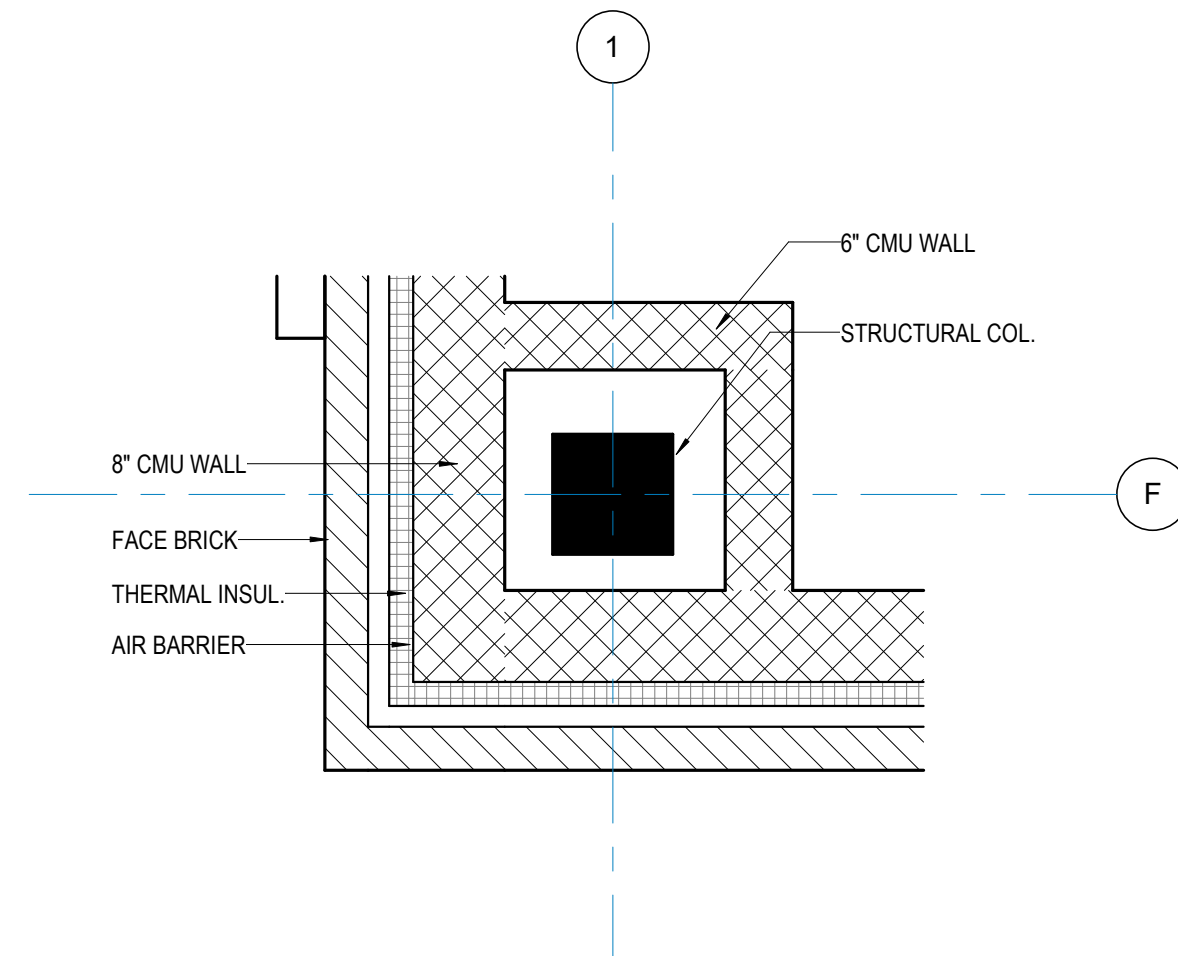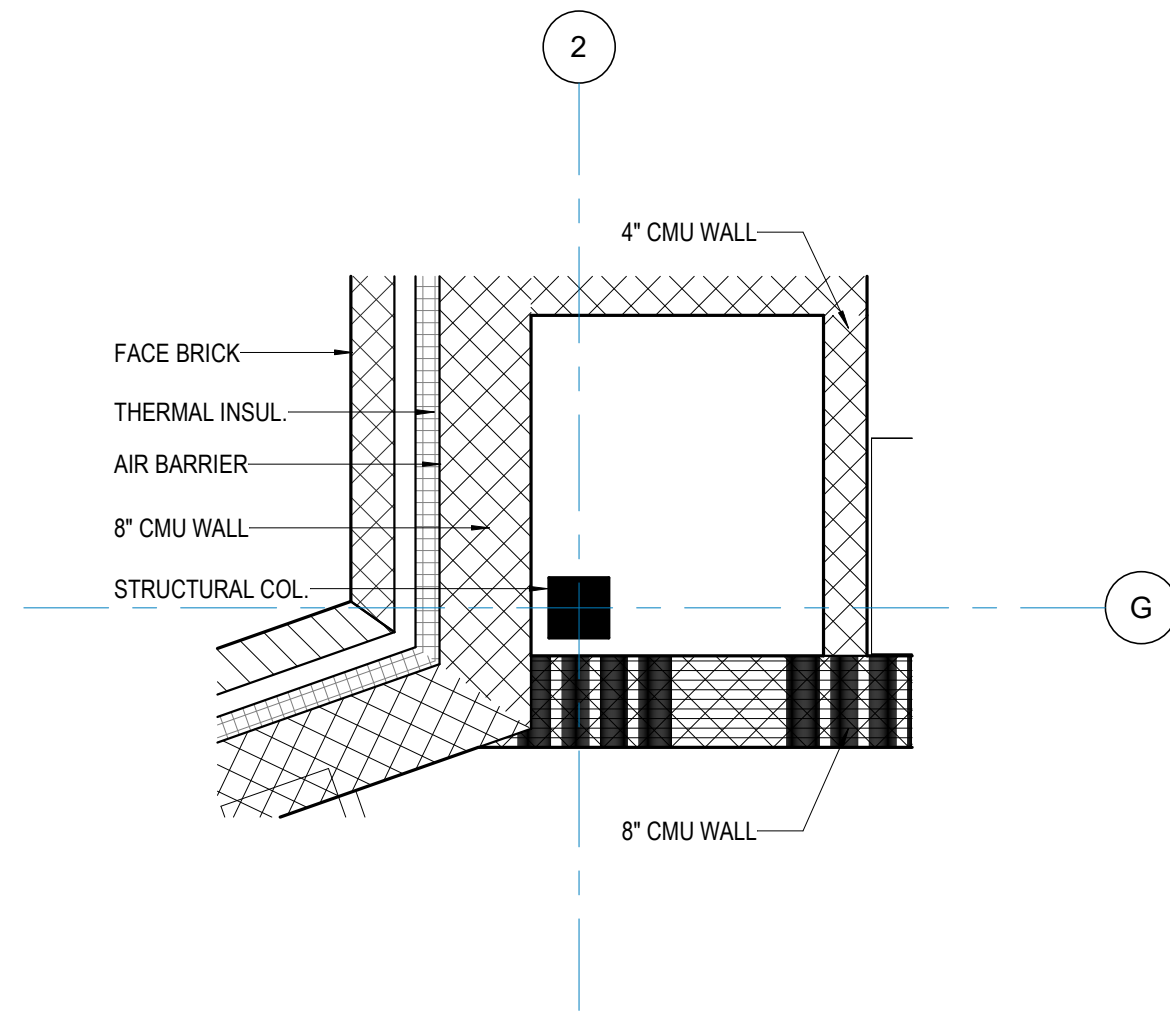

8/ A-701

PLAN DETAIL
3/4" = 1'-0"

7/ A-701





PLAN DETAIL
3/4" = 1'-0"

6/ A-701

PLAN DETAIL
3/4" = 1'-0"

5/ A-701

PLAN DETAIL
3/4" = 1'-0"

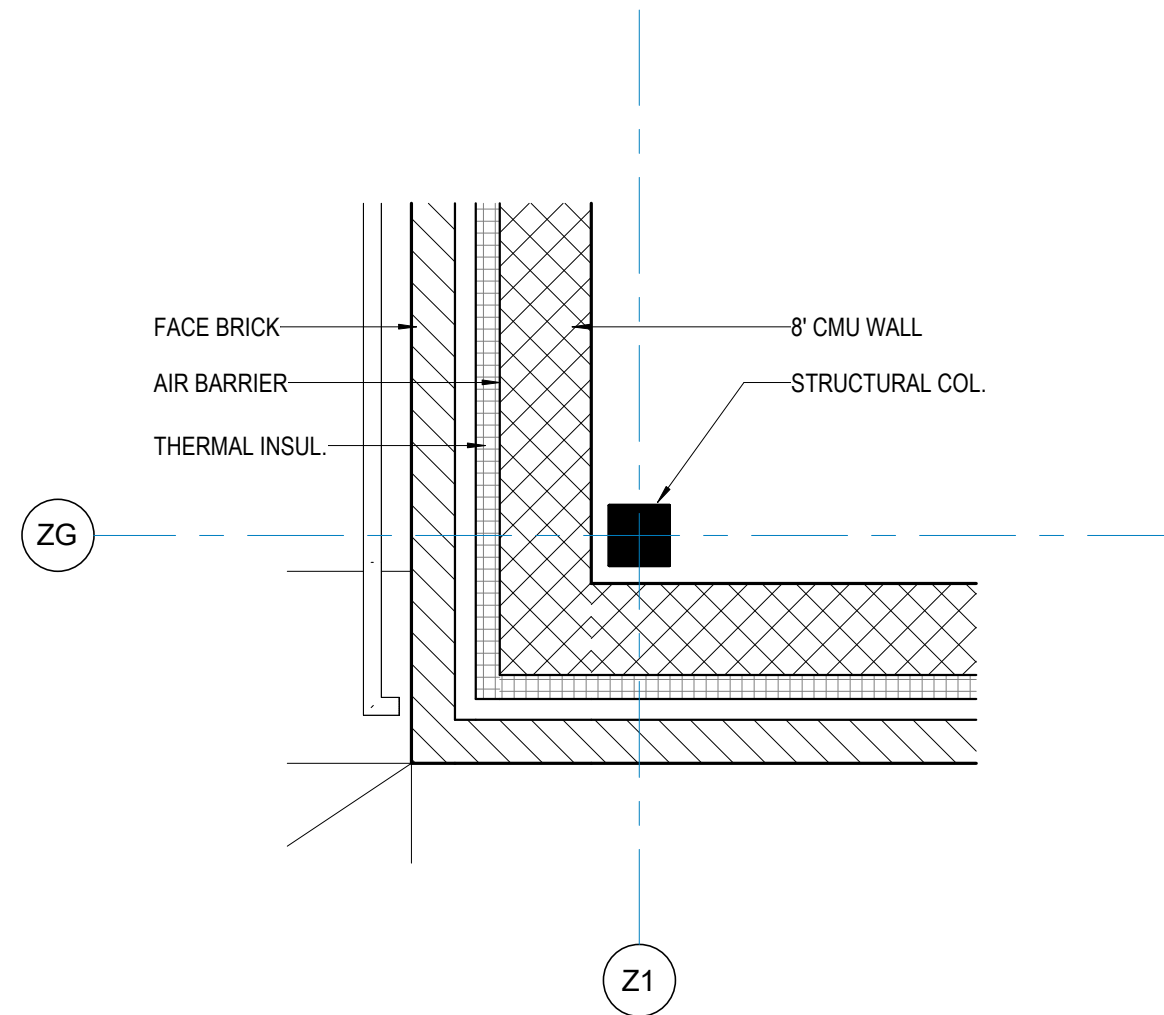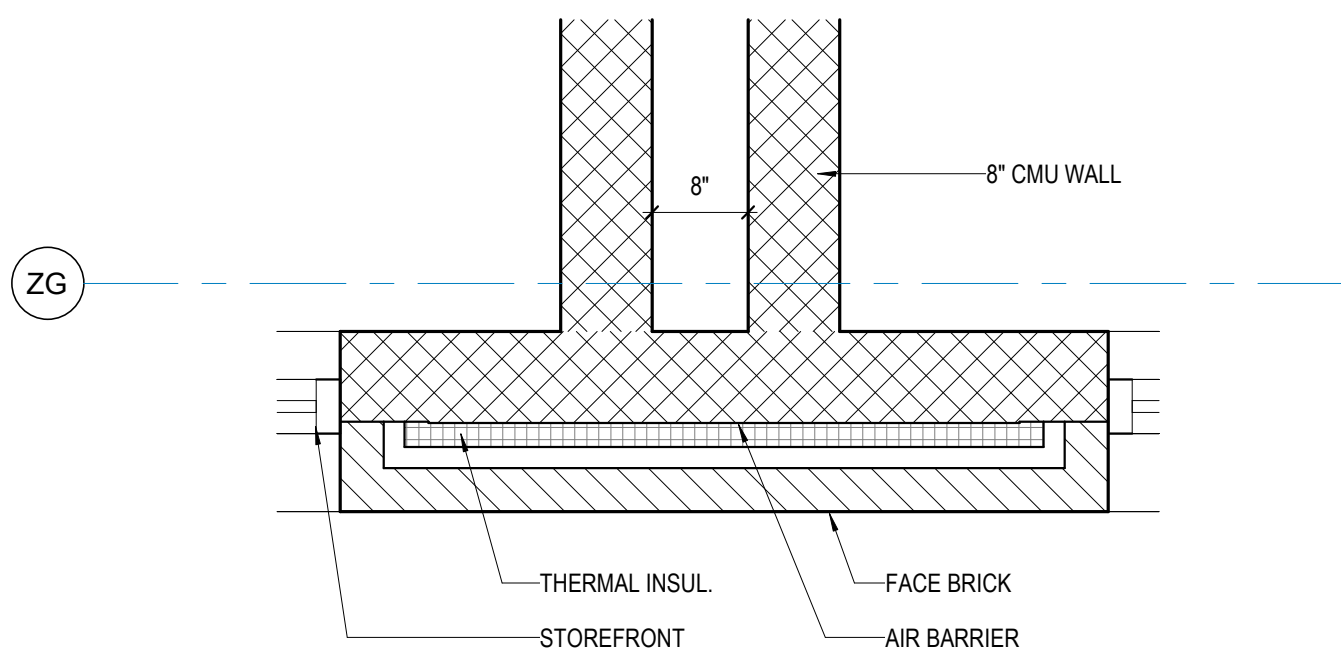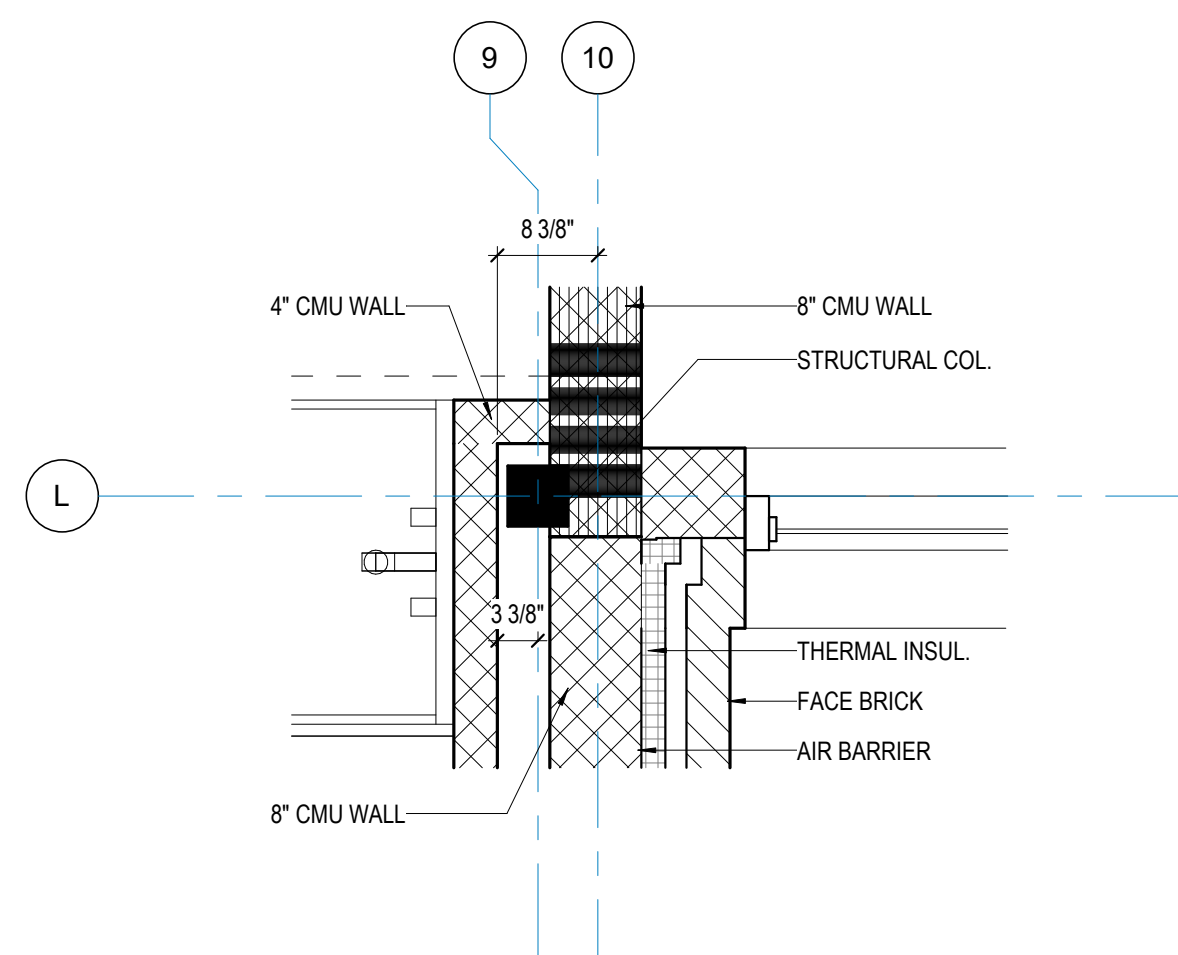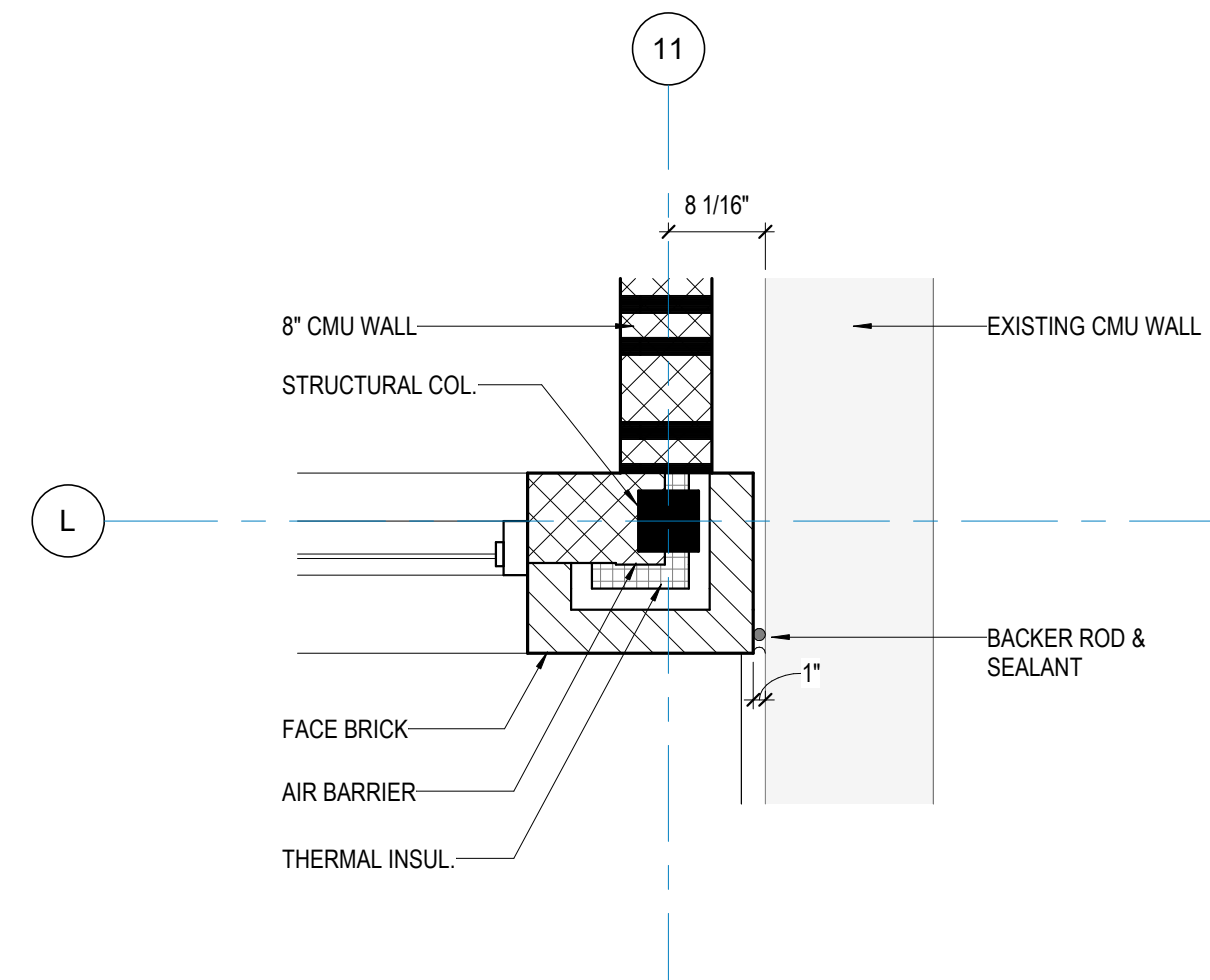

4/ A-701

PLAN DETAIL
3/4" = 1'-0"

3/ A-701

PLAN DETAIL
3/4" = 1'-0"

2/ A-701

PLAN DETAIL
3/4" = 1'-0"

1/ A-701

PLAN DETAIL
3/4" = 1'-0"

STARR'S MILL HIGH SCHOOL -
AUXILIARY GYM ADDITION

133 PANTHER PATH, FAYETTEVILLE, GA 30215
PBK PROJECT NO. 202309
FACILITY CODE 656-0198
IUS 93
FTE 1800
CONTRACT DRAWINGS



Architectural Registration No. 9020

CLIENT
FAYETTE COUNTY

DATE
2025/05/19

PROJECT NUMBER
202309

DRAWING HISTORY


No.	Description	Date

CHECKED BY: RV
DRAWN BY: KM/LT

PLAN DETAILS

A-701

BLEACHER SECTION
3/8" = 1'-0"

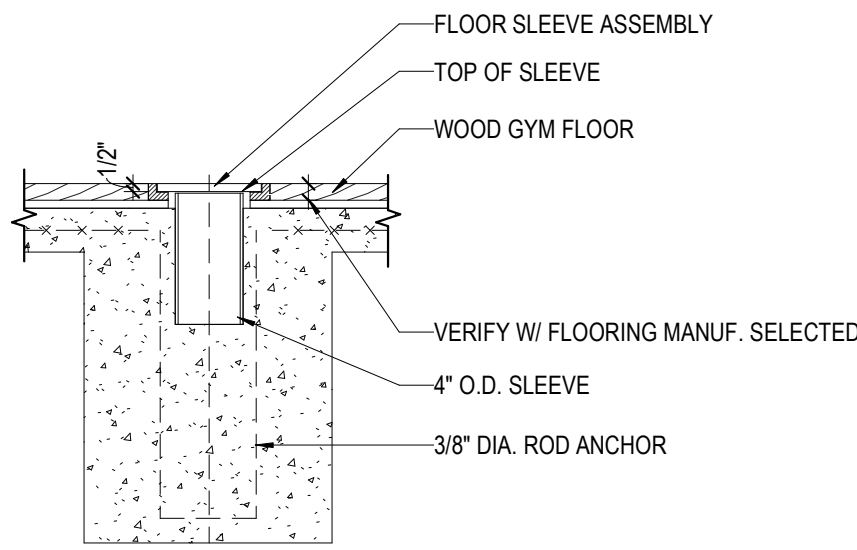

VOLLEYBALL SLEEVE
1" = 1'-0"



BLEACHER SEATING
1/8" = 1'-0"



GYM FLOOR FINISH
1/8" = 1'-0"



1. ALL MAIN COURT & PRACTICE BASKETBALL COURT LINES SHALL BE PAINTED SOLID 2" WIDE. ALL OTHER LINES SHALL BE 1 1/2" WIDE
2. LINE WEIGHT & LINE STYLES INDICATED ON DRAWINGS ARE FOR CLARITY ONLY
3. WHERE STRIPING CROSSES STRIPING EXCEPT MAIN COURT STRIPING, PROVIDE A 3/4" GAP (TYP.)
4. ALL COURT MARKINGS SHALL COMPLY WITH NATIONAL FEDERATION COURT & FIELD DIAGRAM GUIDE (LATEST EDITION) PUBLISHED BY THE NATIONAL FEDERATION OF STATE HIGH SCHOOL ASSOCIATIONS.
PHONE: (816) 464-5400
FAX: (816) 464-5571

COURT DIMENSIONS:

MAIN BASKETBALL COURT:	50'-0" x 84'-0"
(1) PRACTICE BASKETBALL COURTS:	42'-0" x 84'-0" EACH
(3) VOLLEYBALL COURTS:	30'-0" x 60'-0" EACH
(4) BADMINTON COURTS:	20'-0" x 44'-0" EACH




GRIFFIN, GA

193 PANTHER PATH, FAYETTEVILLE, GA 30215


PBK PROJECT NO: 202309

CONTRACT DRAWINGS

 


CLIENT FAYETTE COUNTY		
DATE 2025/05/19	PROJECT NUMBER 202309	
DRAWING HISTORY		
No.	Description	Date
CHECKED BY: RV		
DRAWN BY: KM/ LT		

A-702

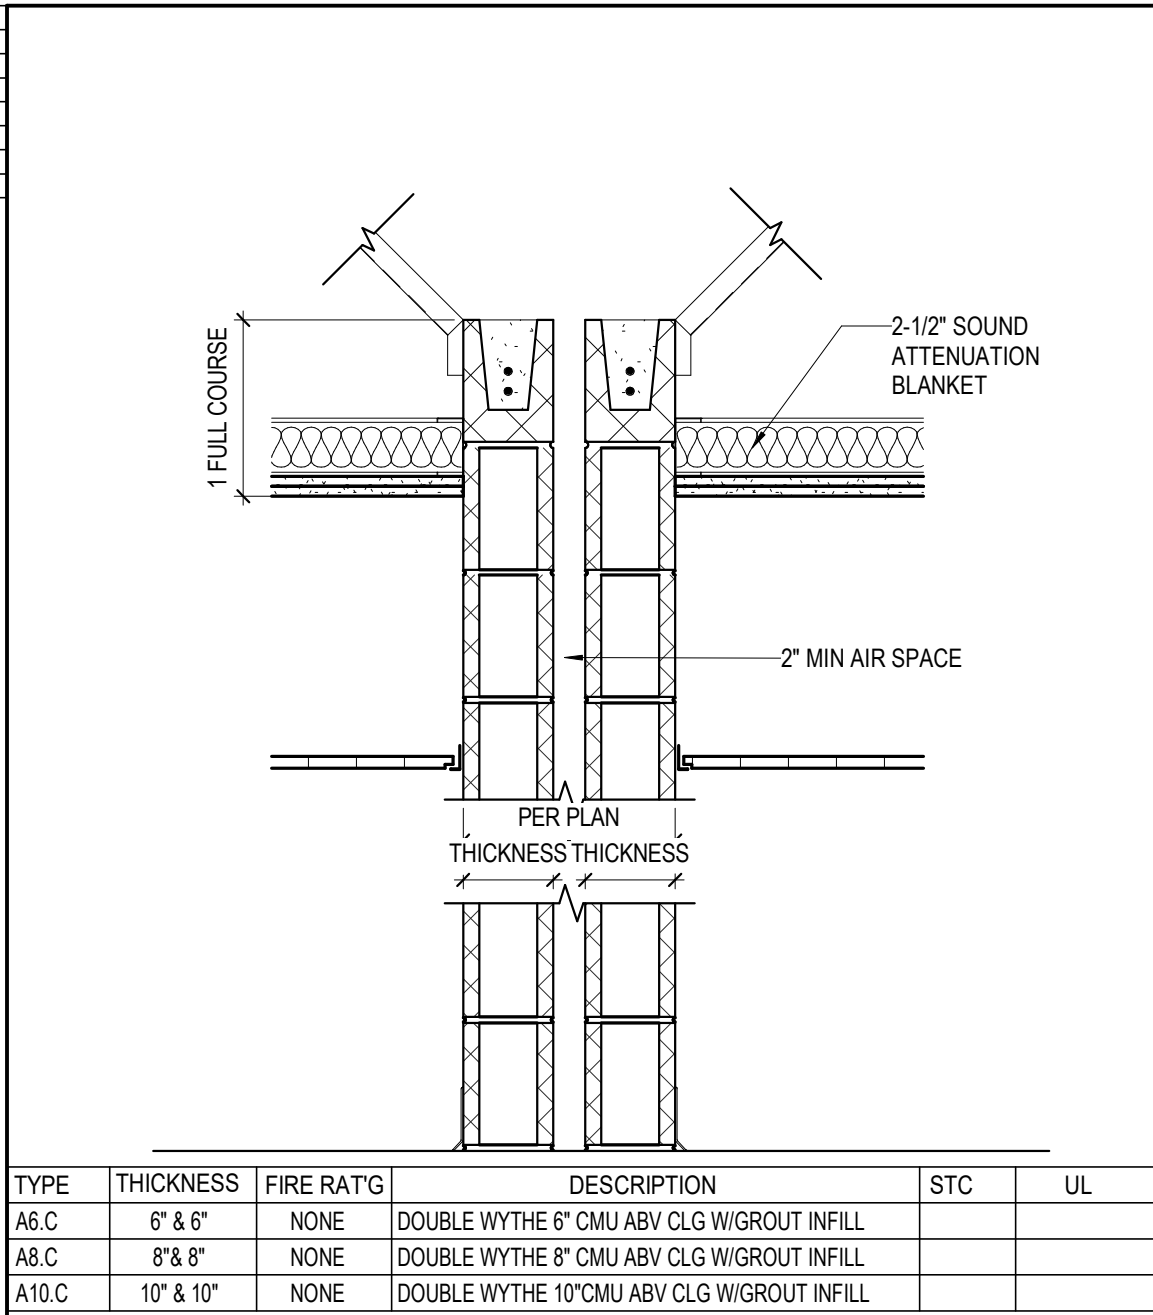


TYPE	THICKNESS	FIRE RATG	DESCRIPTION	STC	UL
A6.C	8" & 8"	NONE	DOUBLE WYTHE 8" CMU ABV CLG W/ROUT INFILL		
A8.C	8" & 8"	NONE	DOUBLE WYTHE 8" CMU ABV CLG W/ROUT INFILL		
A10.C	10" & 10"	NONE	DOUBLE WYTHE 10" CMU ABV CLG W/ROUT INFILL		

6/ A-801A PARTITION TYPE A-C[SOUND W. ABV CLG]
1" = 1'-0" SOUND PARTITION - LOW CEILING TO LOW CEILING

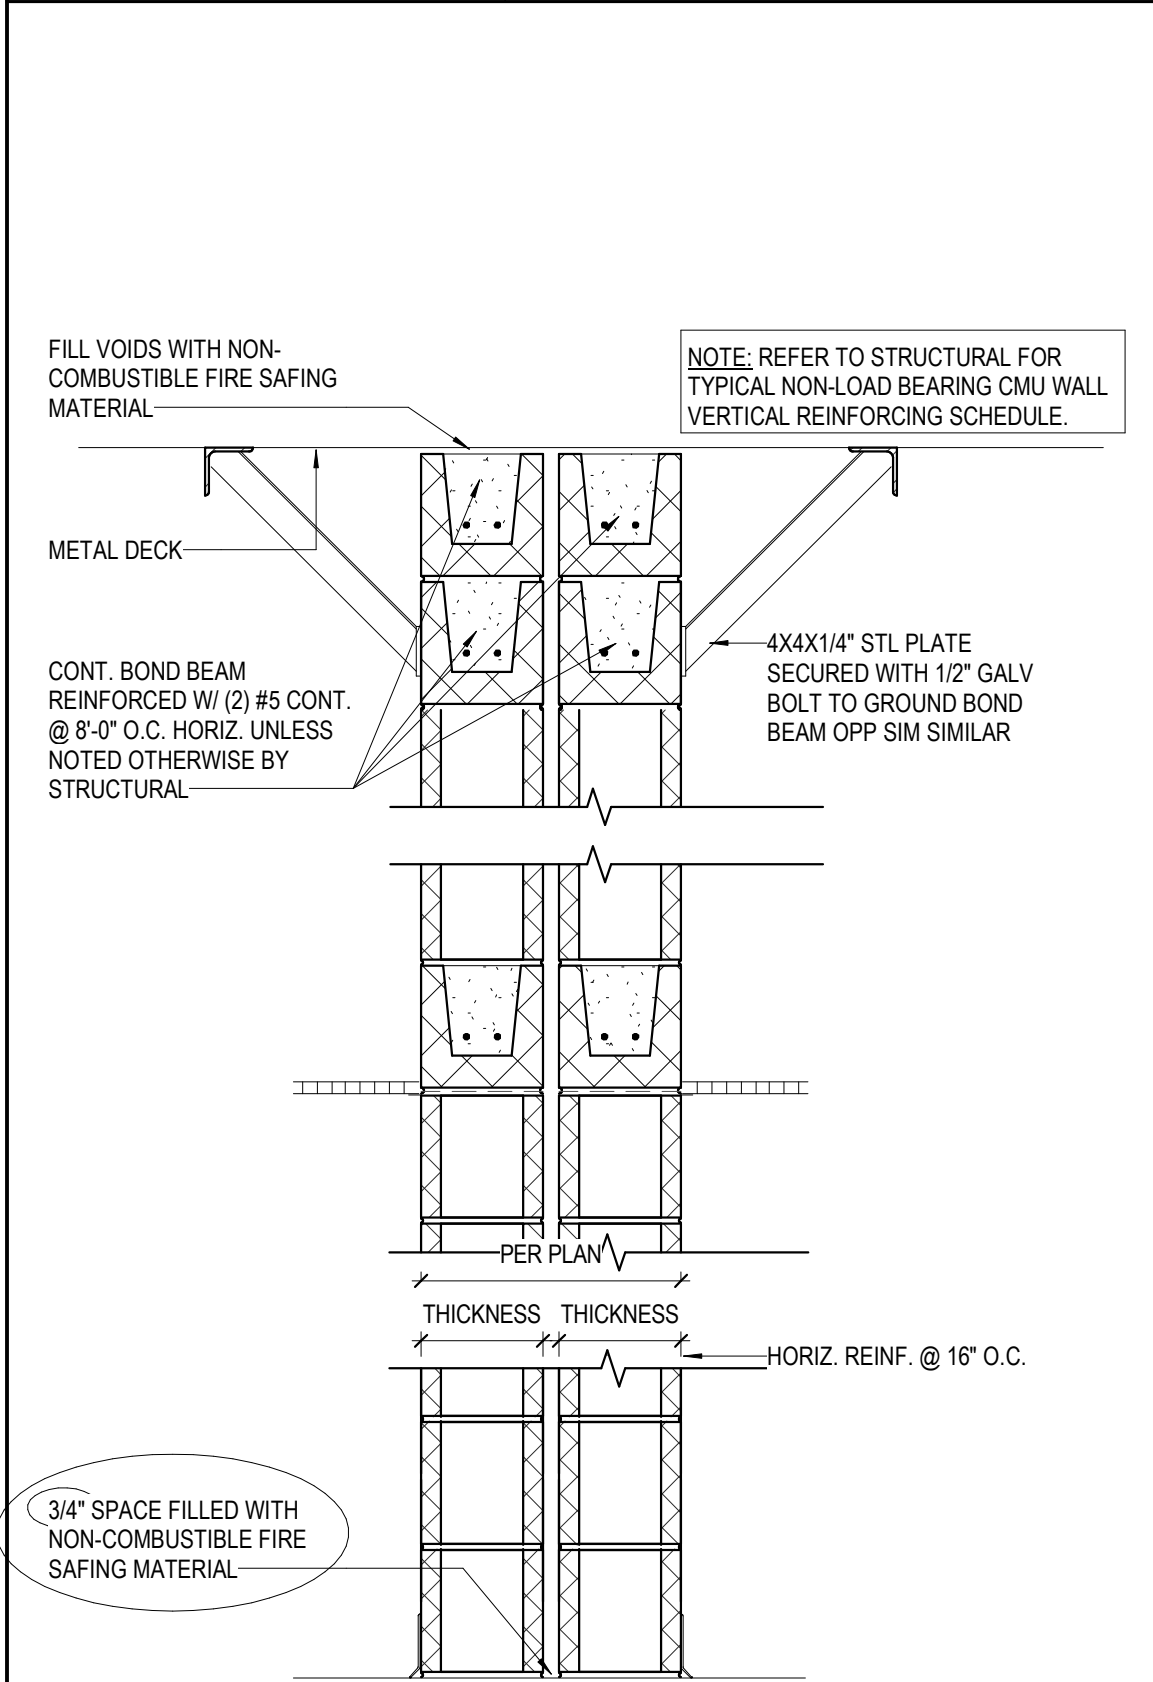


TYPE	THICKNESS	FIRE RATG	DESCRIPTION	STC	UL
B8.2	8" & 8"	2HR	DOUBLE WYTHE 8" CMU WITH AIR SPACE		
B10.2	10" & 10"	2HR	DOUBLE WYTHE 10" CMU WITH AIR SPACE		
B12.2	12" & 12"	2HR	DOUBLE WYTHE 12" CMU WITH AIR SPACE		

11 PARTITION TYPE B-[BLDG SEPARATION]
1" = 1'-0"

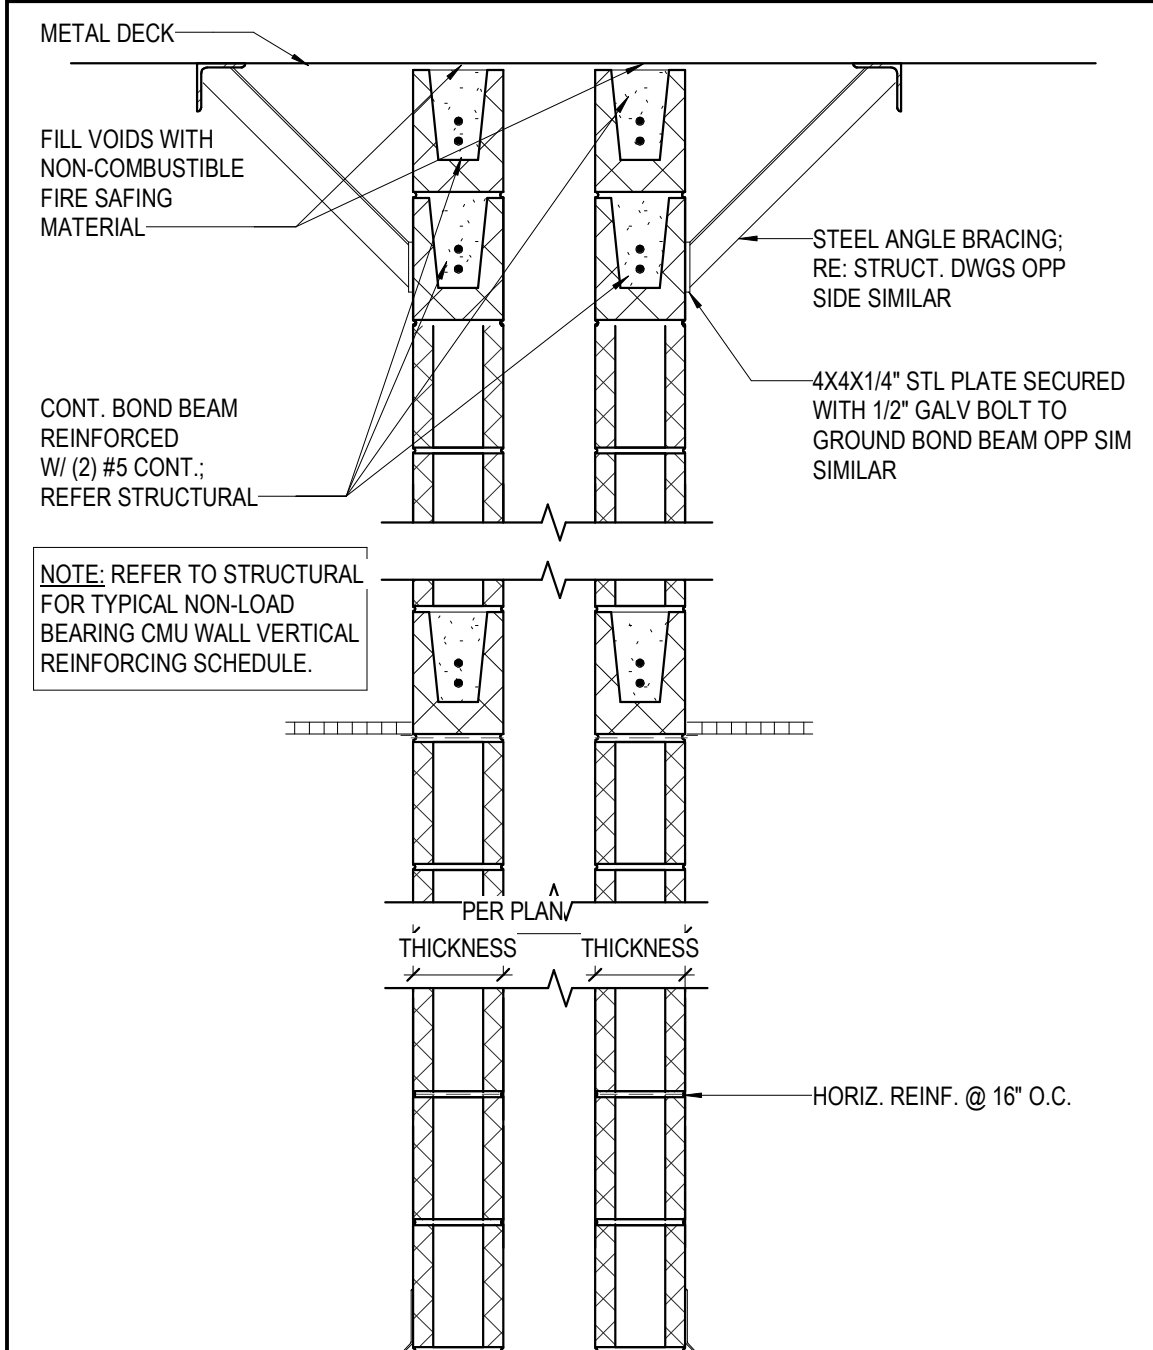


TYPE	THICKNESS	FIRE RATG	DESCRIPTION	STC	UL
A6	8" & 8"	NONE	DOUBLE WYTHE 8" CMU W/ROUT INFILL TO DECK		
A8	8" & 8"	NONE	DOUBLE WYTHE 8" CMU W/ROUT INFILL TO DECK		
A10	10" & 10"	NONE	DOUBLE WYTHE 10" CMU W/ROUT INFILL TO DECK		

5 PARTITION TYPE A-[SOUND WALL TO DECK]
1" = 1'-0" SOUND PARTITION

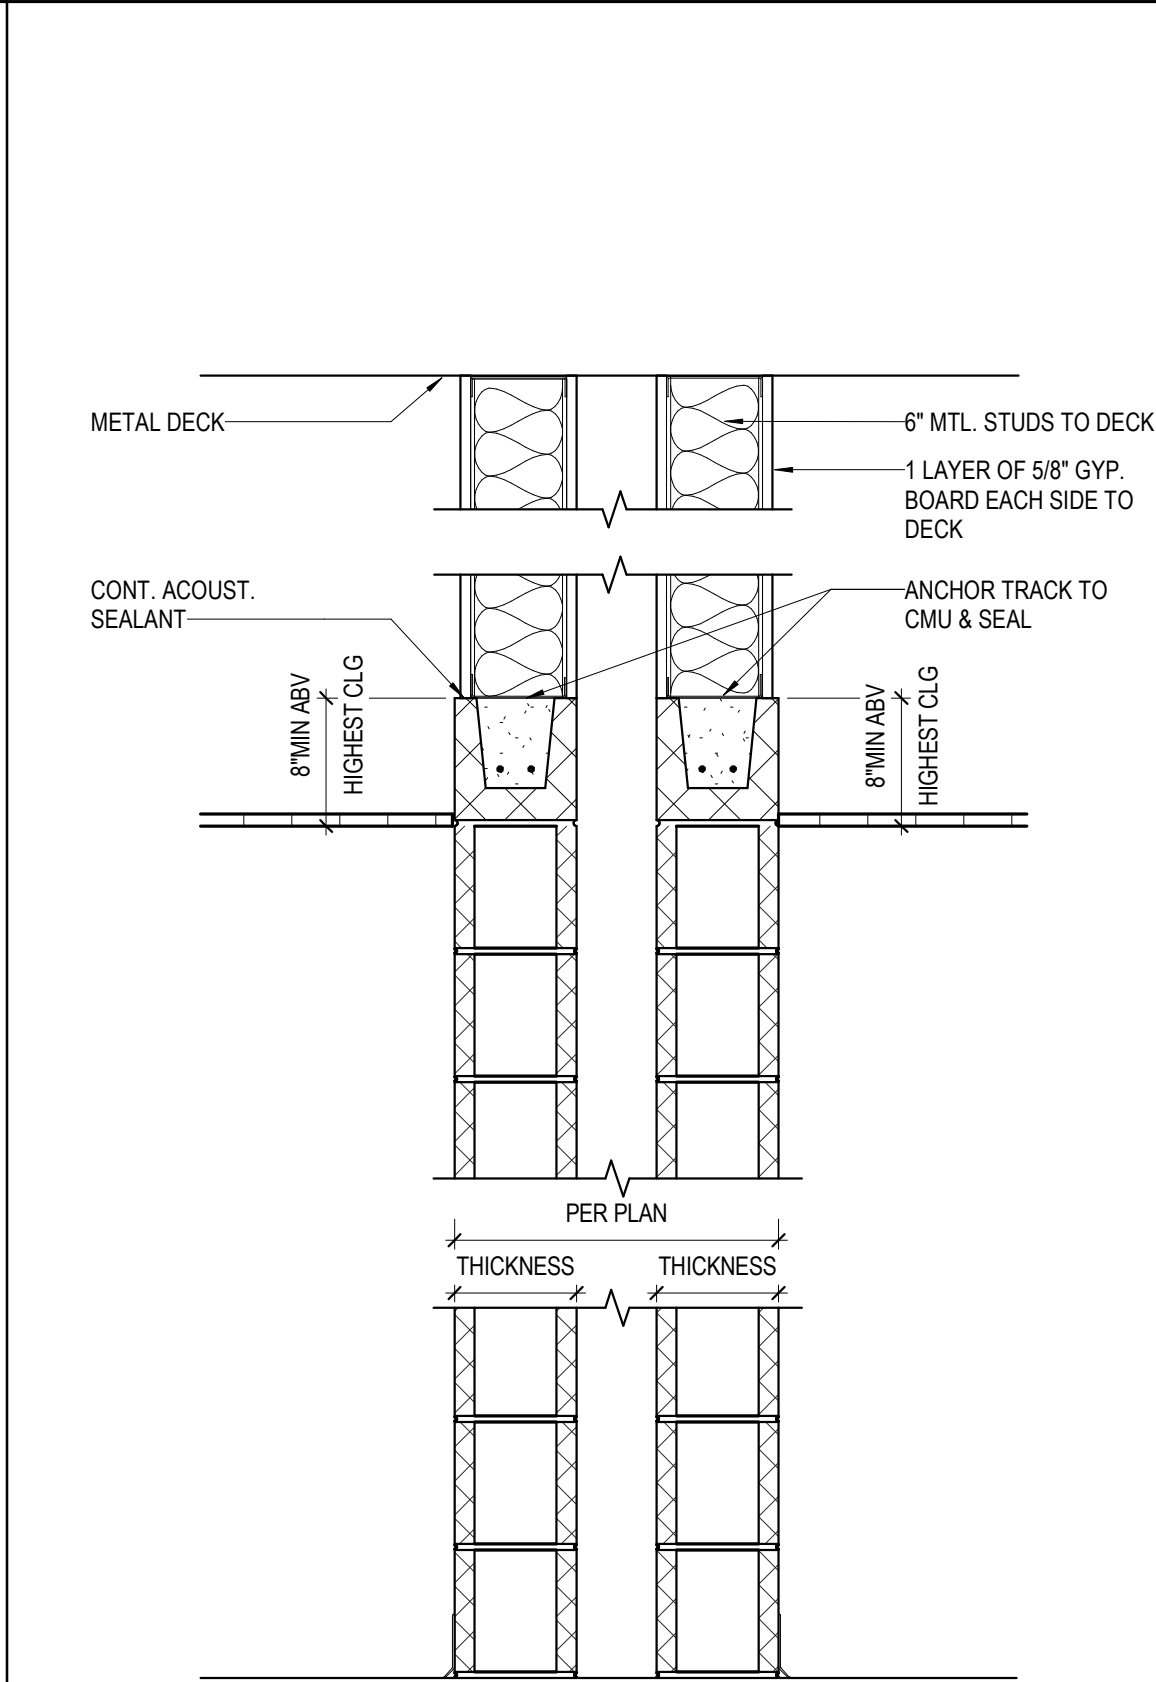


TYPE	THICKNESS	FIRE RATG	DESCRIPTION	STC	UL
E8	8" & 8"	NONE	DOUBLE WYTHE 8" CMU W/ROUT INFILL		
E8.1	8" & 8"	1HR	DOUBLE WYTHE 8" CMU W/ROUT INFILL		
E8.1	8" & 8"	1HR	DOUBLE WYTHE 8" CMU W/ROUT INFILL		
E10	10" & 10"	NONE	DOUBLE WYTHE 10" CMU W/ROUT INFILL		
E10.1	10" & 10"	1HR	DOUBLE WYTHE 10" CMU W/ROUT INFILL		

10 PARTITION TYPE E-[SOUND WALL TO DECK]
1" = 1'-0" SOUND PARTITION - FROM HIGH CLG TO HIGH CLG SPACE

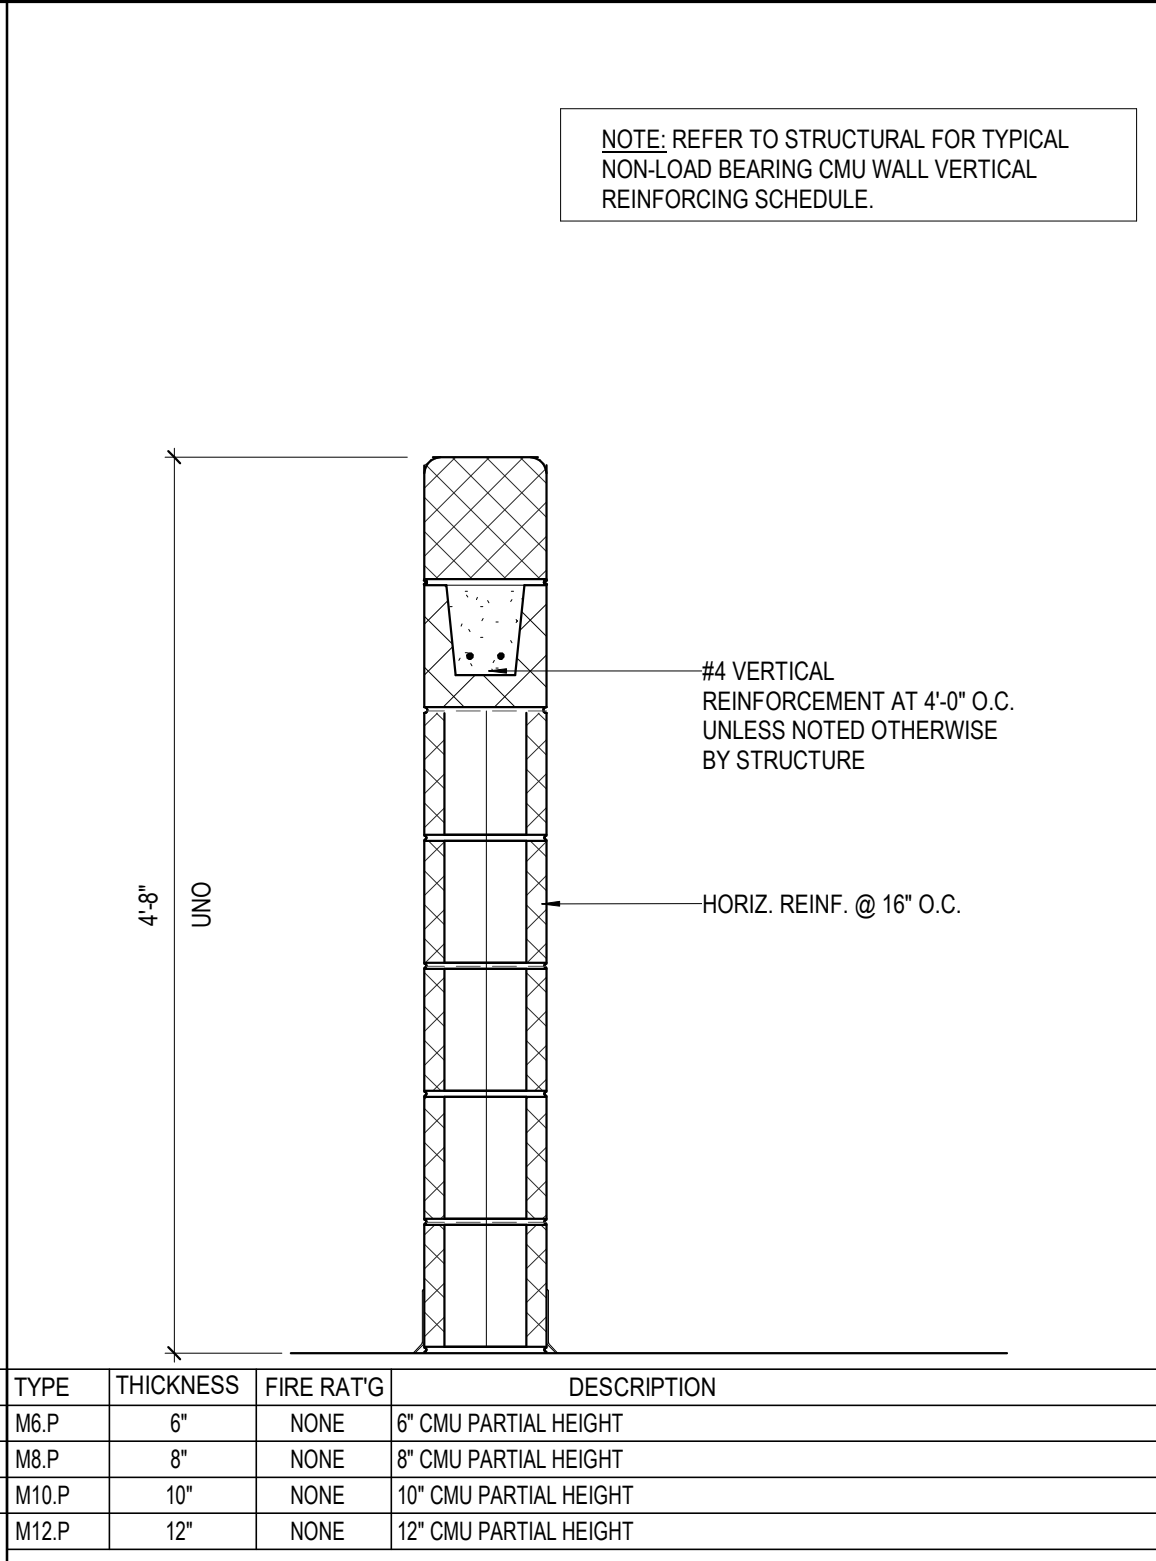


4 PARTITION TYPE M-P [PARTIAL HEIGHT]
1" = 1'-0"

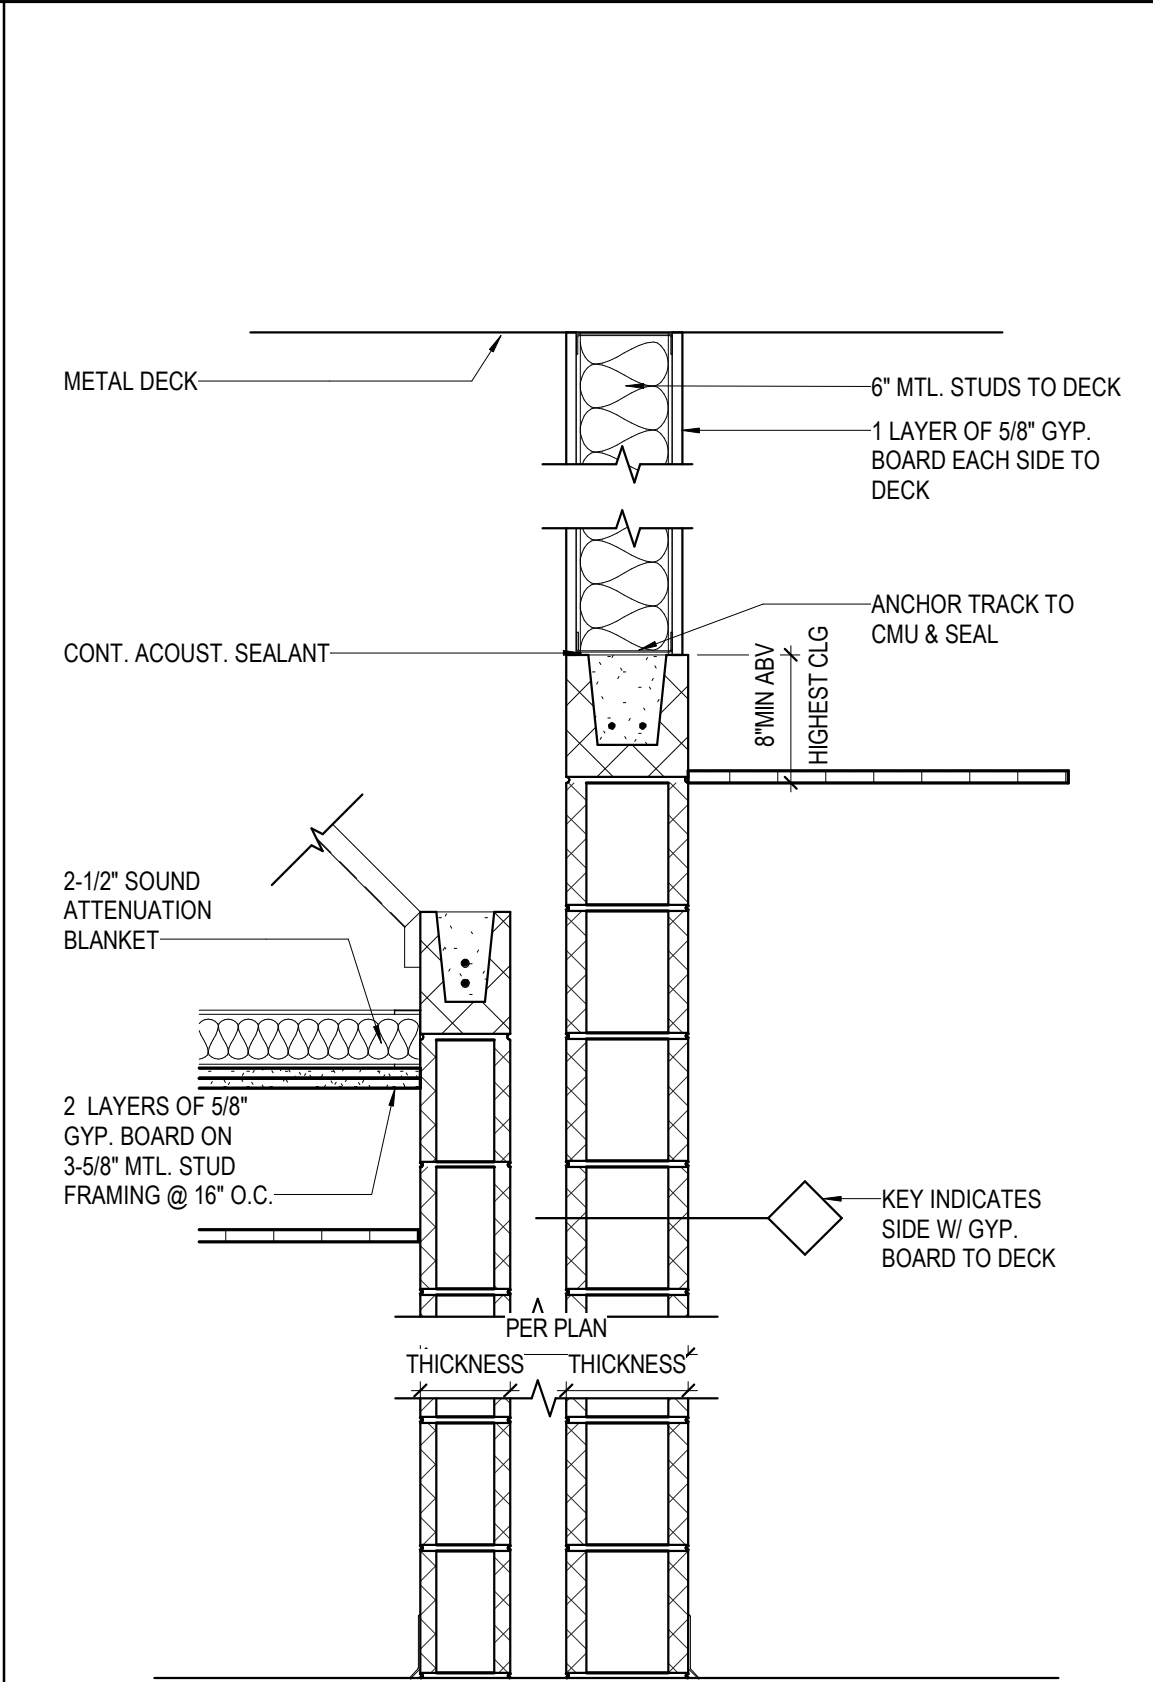


TYPE	THICKNESS	FIRE RATG	DESCRIPTION	STC	UL
E8	8" & 8"	NONE	8" CMU & 8" CMU W/ROUT INFILL, W/8" METAL STUDS		
E8	8" & 8"	NONE	8" CMU & 8" CMU W/ROUT INFILL, W/8" METAL STUDS		

9 PARTITION TYPE E- [SOUND WALL TO DECK]
1" = 1'-0" SOUND PARTITION - FROM HIGH CLG TO LOW CLG SPACE

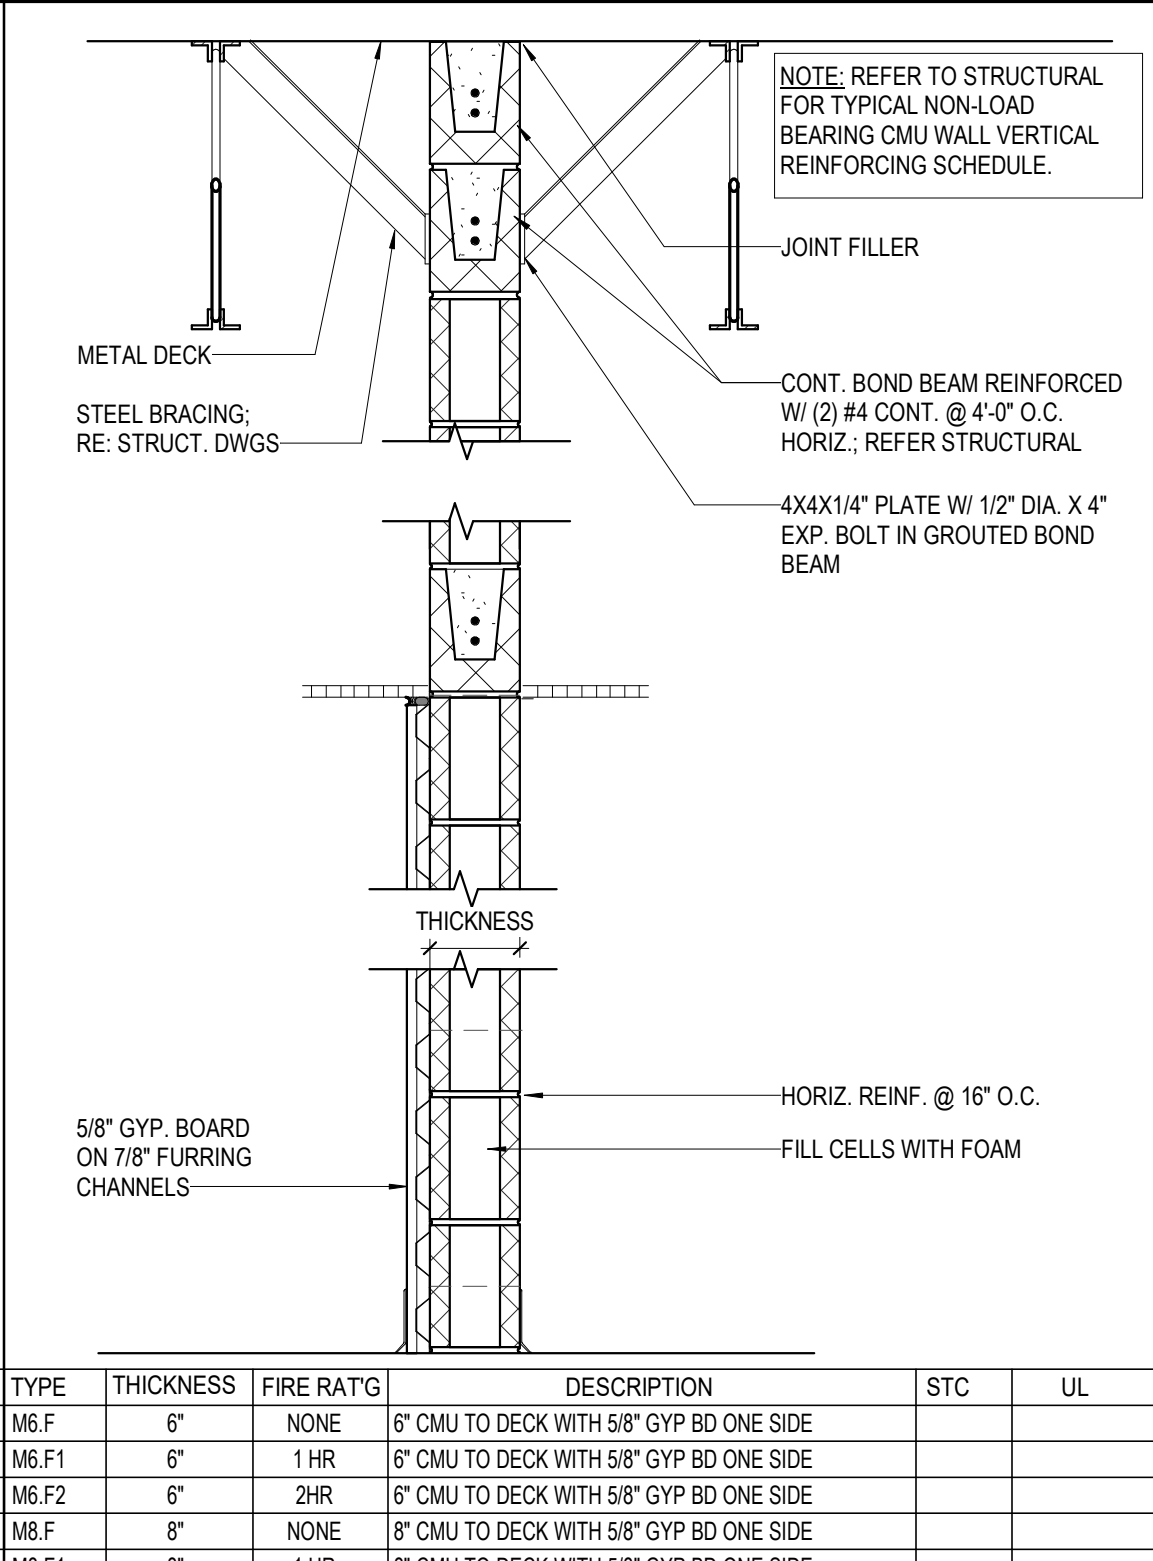


3 PARTITION TYPE M-F [TO DECK W FINISH]
1" = 1'-0"

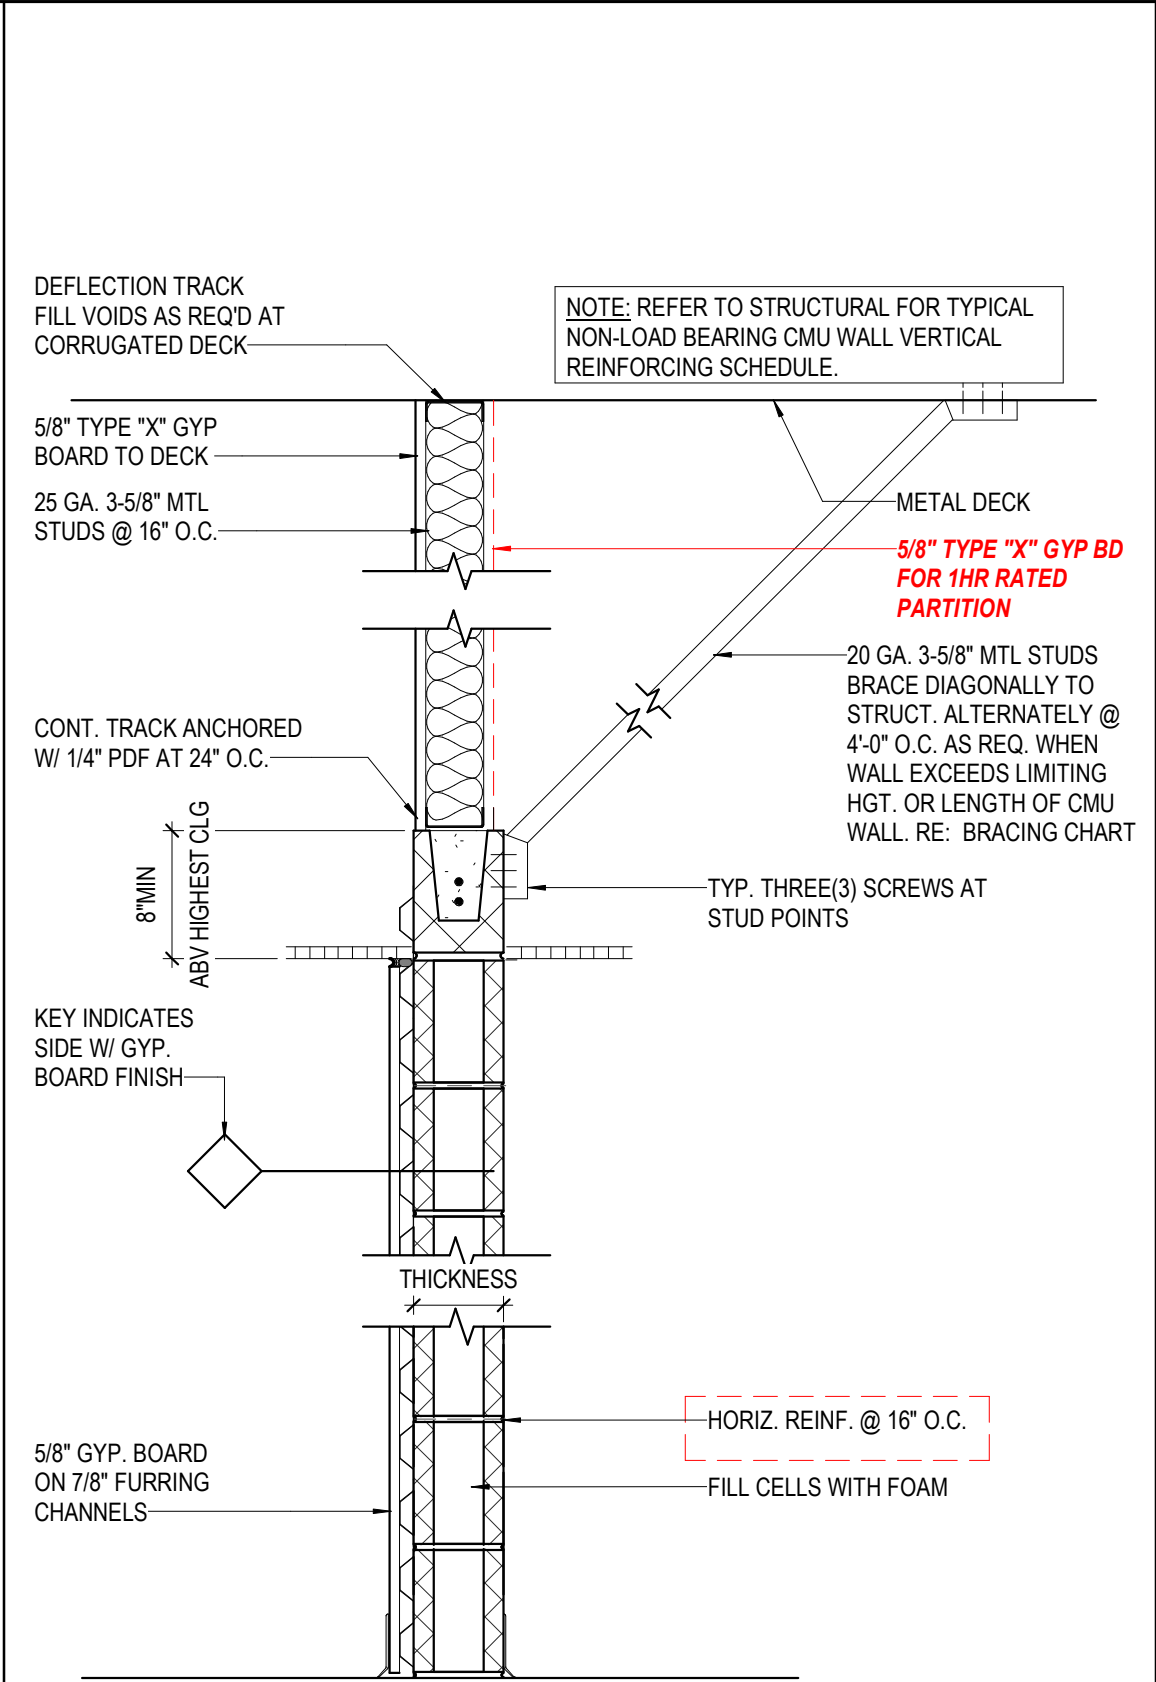


TYPE	THICKNESS	FIRE RATG	DESCRIPTION	STC	UL
K8.F	8"	NONE	8" CMU WITH METAL STUDS TO DECK		
K8.F1	8"	1HR	8" CMU WITH METAL STUDS TO DECK		
K8.F	8"	NONE	8" CMU WITH METAL STUDS TO DECK		
K8.F1	8"	1HR	8" CMU WITH METAL STUDS TO DECK		
K10.F1	10"	NONE	10" CMU WITH METAL STUDS TO DECK		
K10.F1	10"	1HR	10" CMU WITH METAL STUDS TO DECK		
K12.F	12"	NONE	12" CMU WITH METAL STUDS TO DECK		
K12.F1	12"	1HR	12" CMU WITH METAL STUDS TO DECK		

8 PARTITION TYPE K-F [TO DECK W FINISH]
1" = 1'-0"

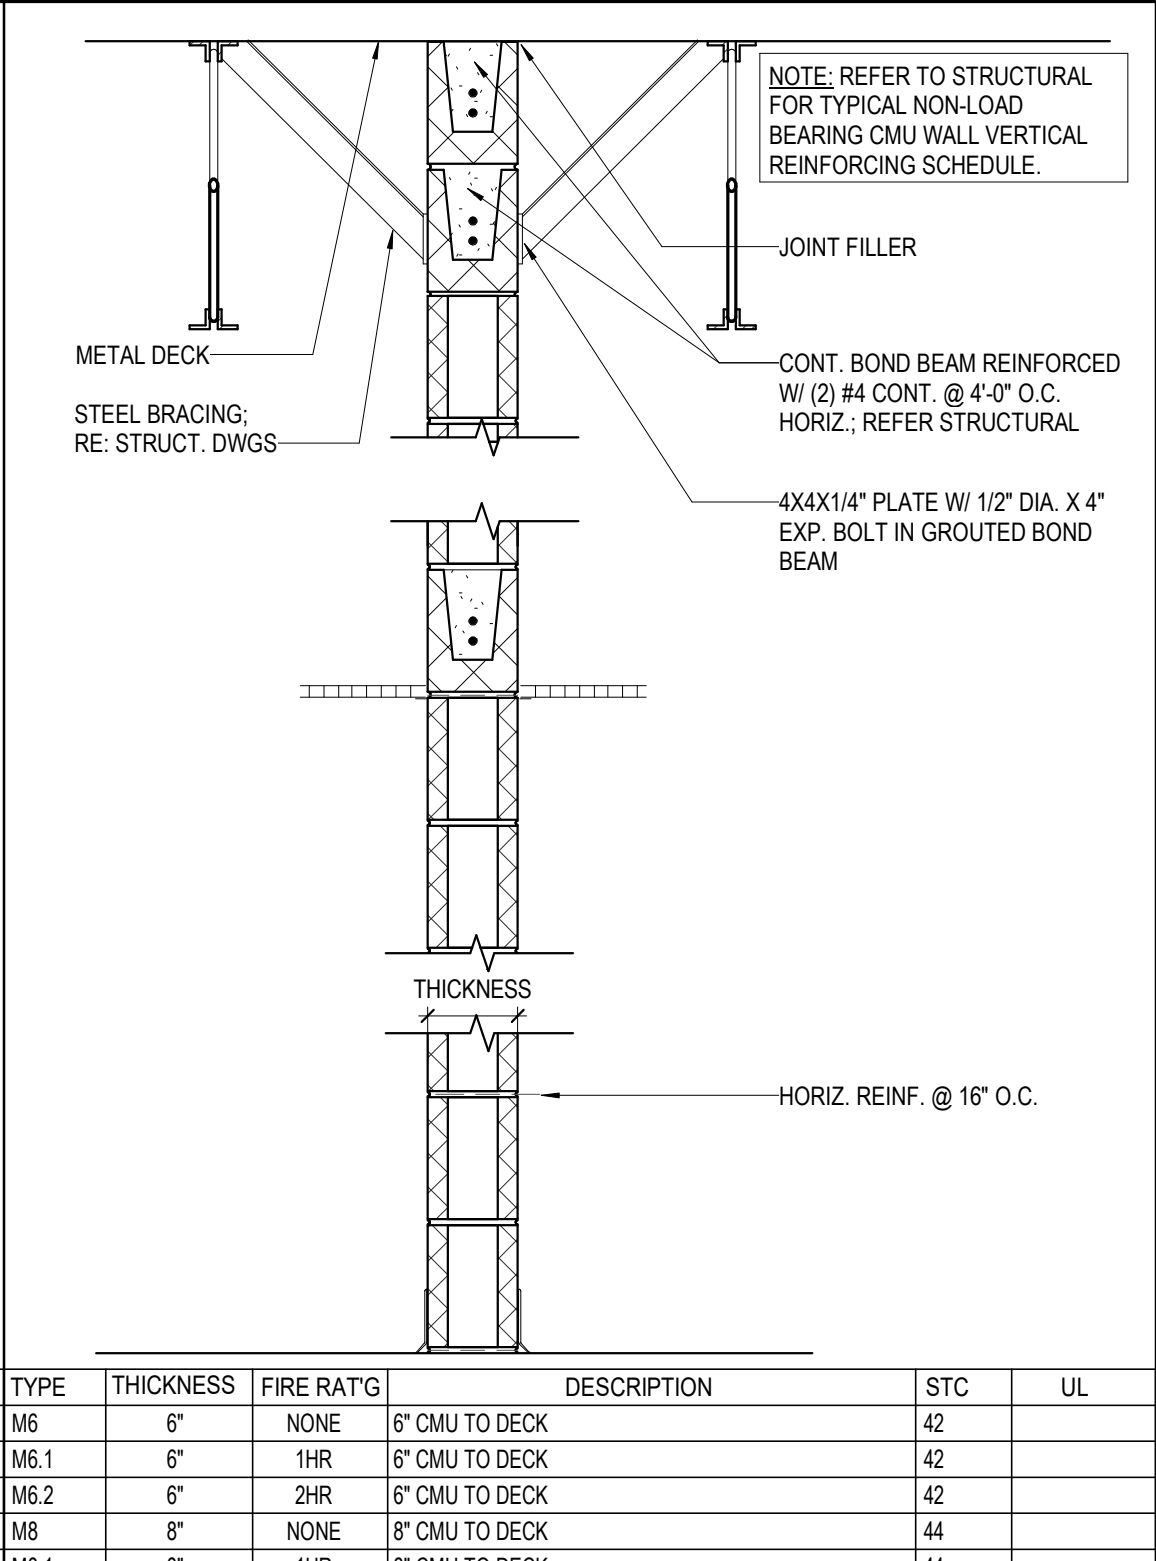


2 PARTITION TYPE M- [TO DECK]
1" = 1'-0"

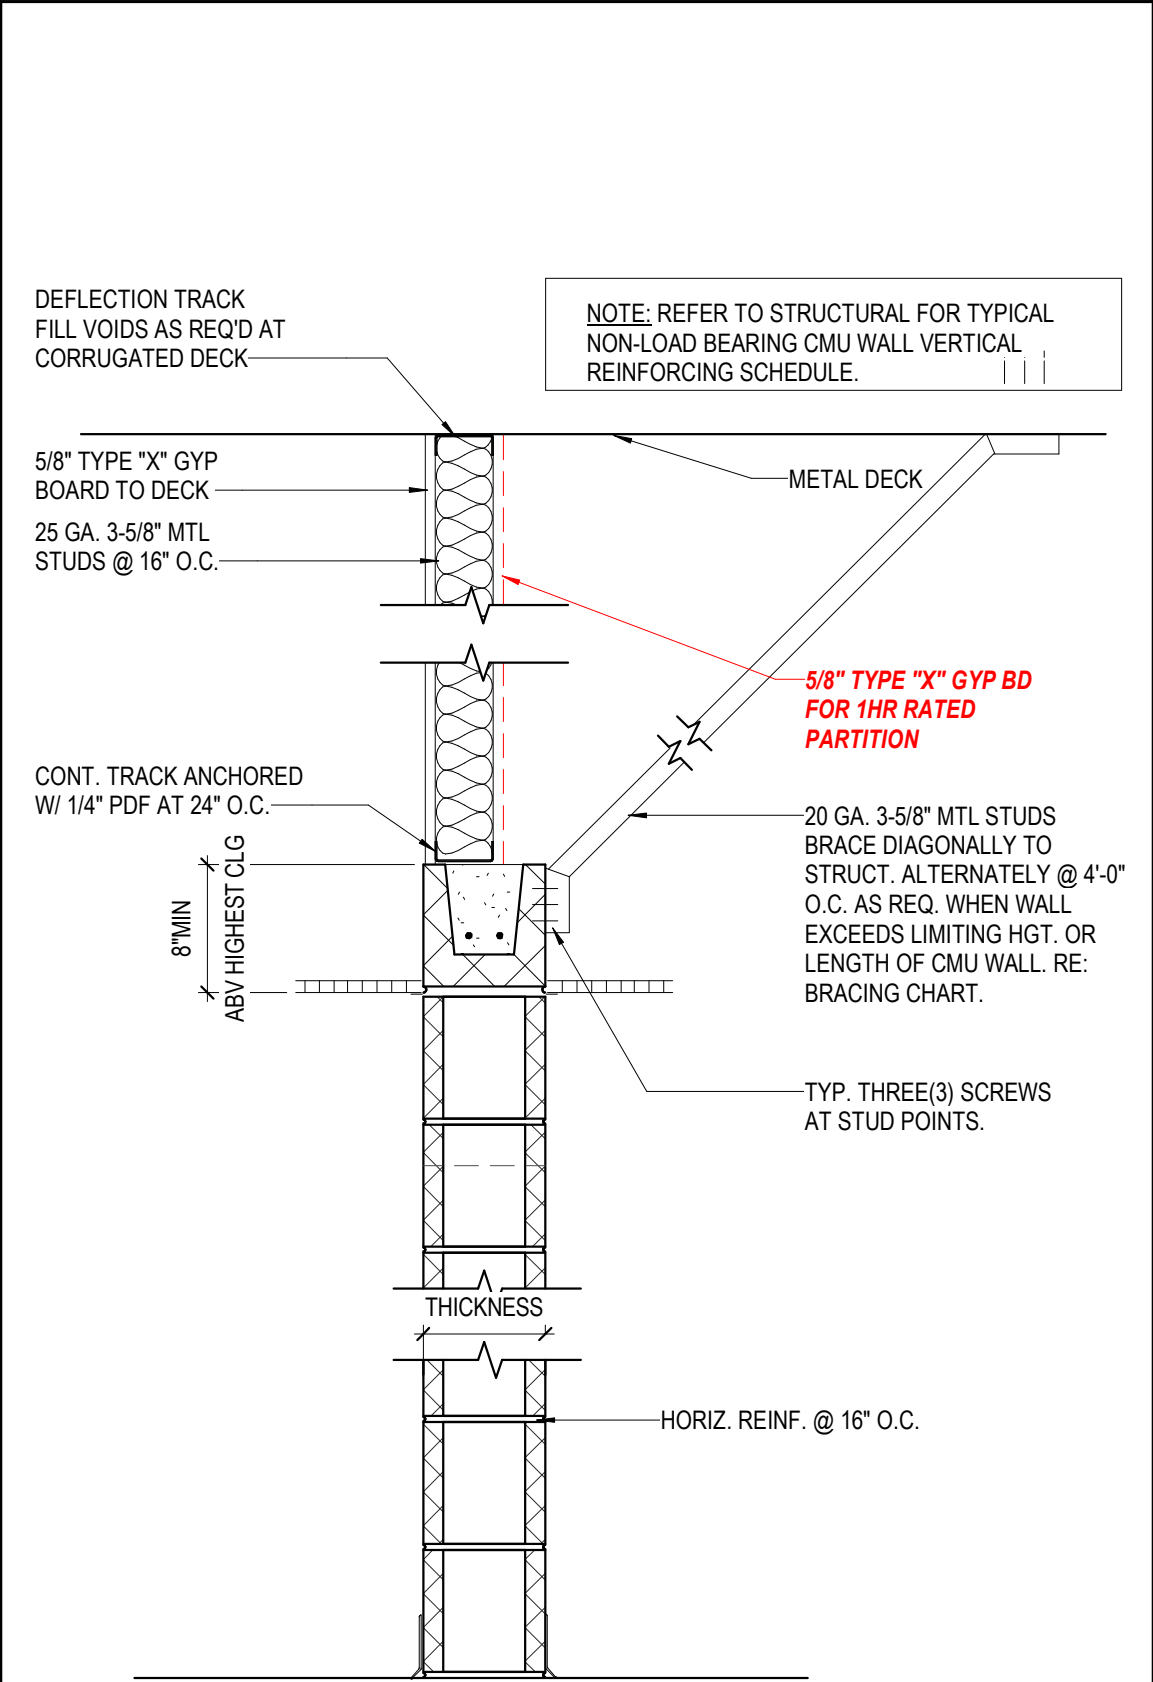


TYPE	THICKNESS	FIRE RATG	DESCRIPTION	STC	UL
K8	8"	NONE	8" CMU WITH METAL STUDS TO DECK	42	WW-0048
K8.1	8"	1HR	8" CMU WITH METAL STUDS TO DECK	44	WW-0048
K8	8"	NONE	8" CMU WITH METAL STUDS TO DECK	44	WW-0048
K8.1	8"	1HR	8" CMU WITH METAL STUDS TO DECK	44	WW-0048
K10	10"	NONE	10" CMU WITH METAL STUDS TO DECK	46	WW-0048
K10.1	10"	1HR	10" CMU WITH METAL STUDS TO DECK	46	WW-0048
K12	12"	NONE	12" CMU WITH METAL STUDS TO DECK	48	WW-0048
K12.1	12"	1HR	12" CMU WITH METAL STUDS TO DECK	48	WW-0048

7 PARTITION TYPE K- [TO DECK]
1" = 1'-0"

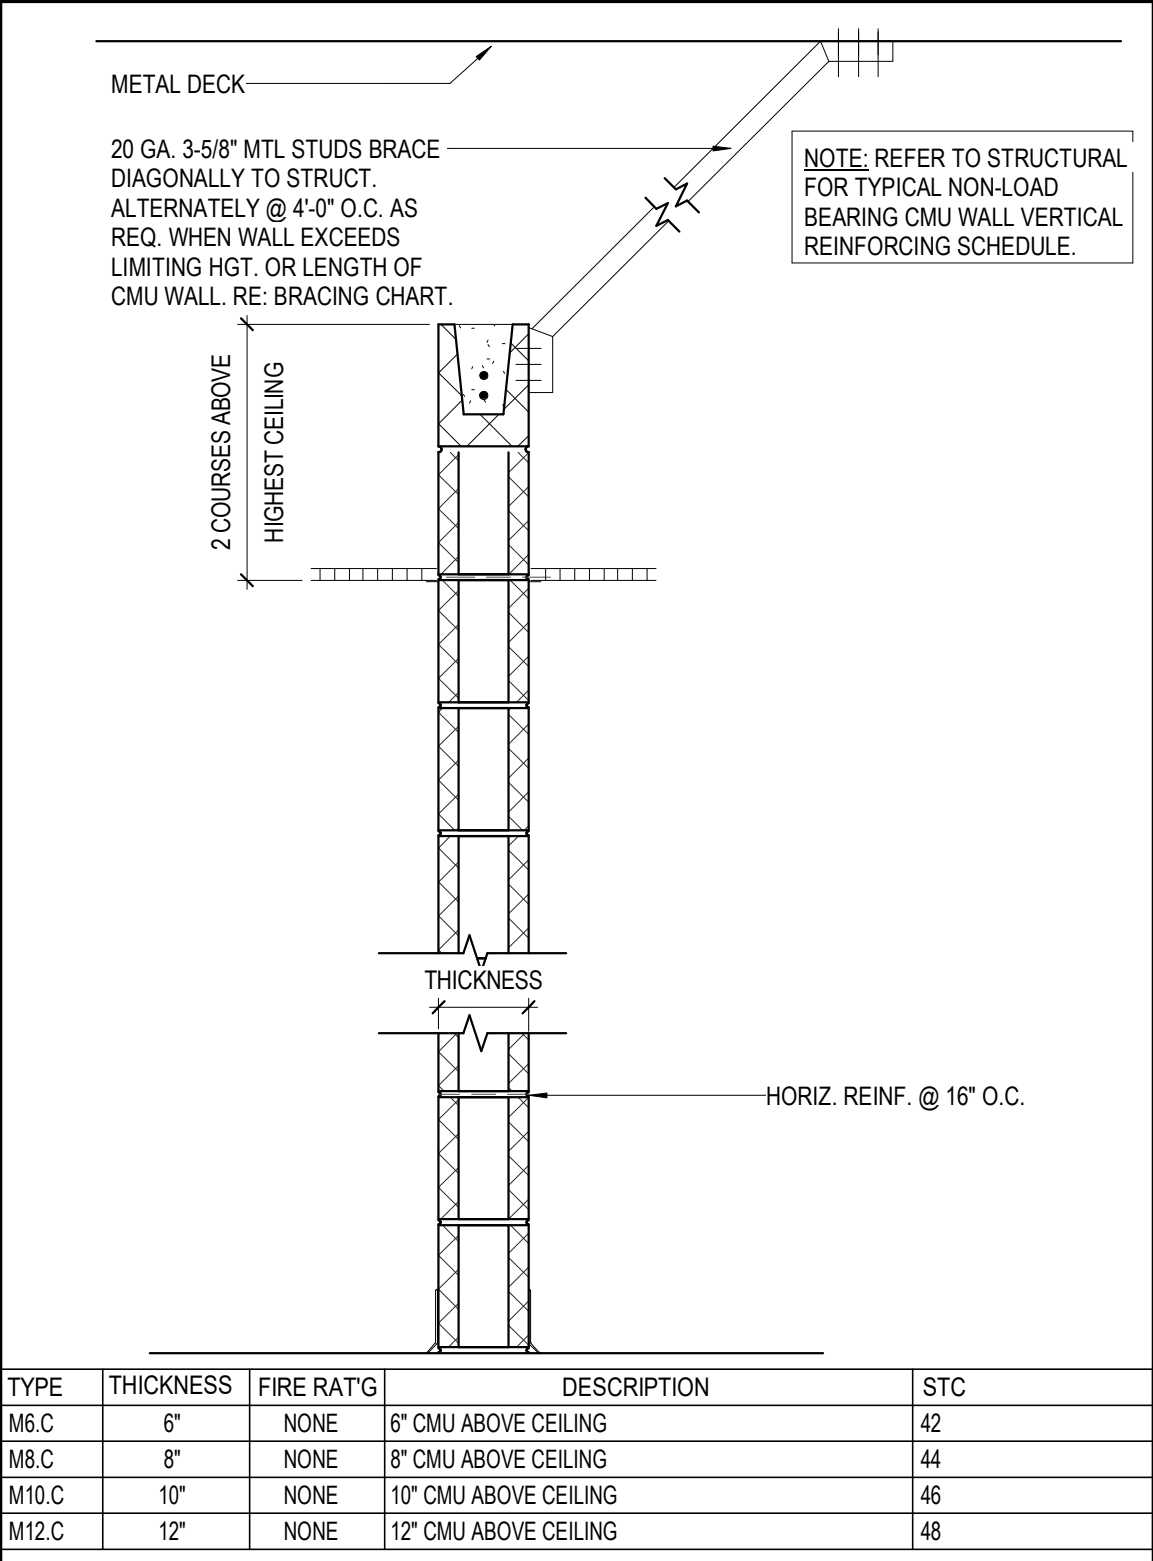

1 PARTITION TYPE M-C [ABOVE CEILING]
1" = 1'-0"

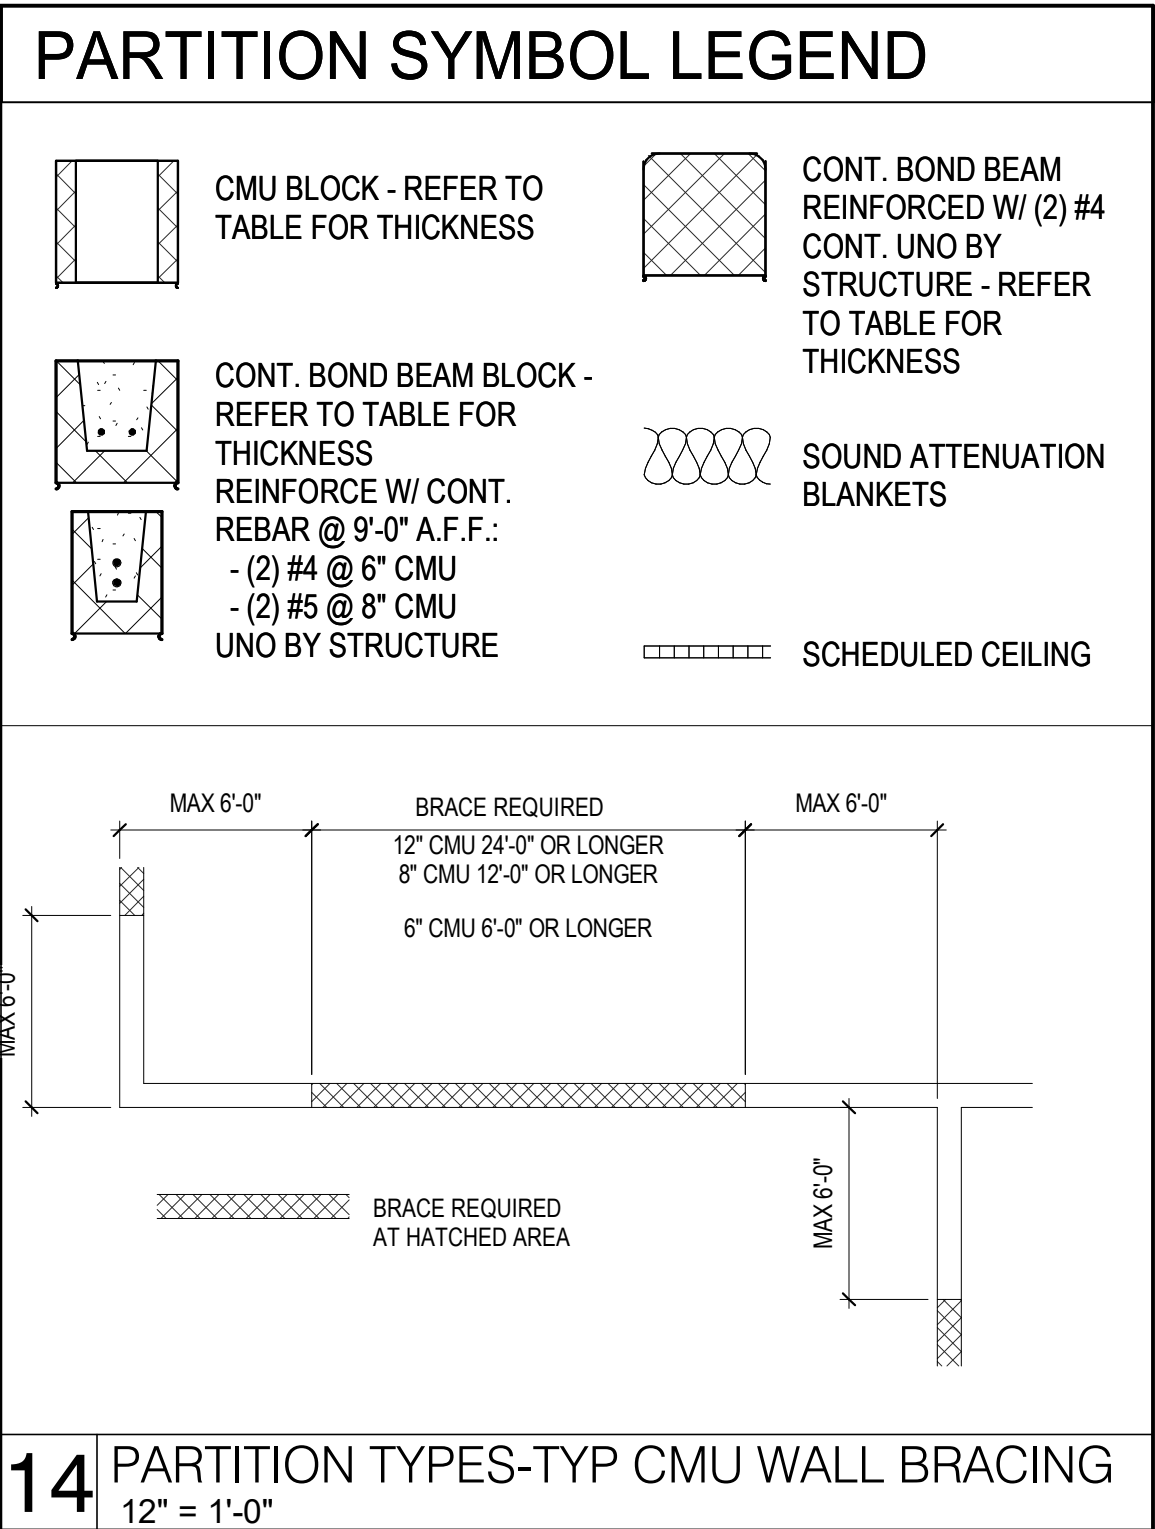

14 PARTITION TYPES-TYP CMU WALL BRACING
12" = 1'-0"

- HOW TO USE THIS SHEET**
- NOT EVERY PARTITION TYPE SHOWN IS NECESSARILY INTENDED FOR USE ON THIS PROJECT. REFER TO FLOOR PLANS FOR REFERENCE MARKS INDICATING APPLICABLE PARTITION TYPES.
 - REFER TO BRACING DETAILS FOR SUPPORT OF THE TOP OF EACH PARTITION TYPE AND BRACING OF PARTITIONS THAT EXCEED LIMITING HEIGHT OF PARTITION TYPES.
 - COORDINATE TOPS OF FINISHED WALLS WITH ADJACENT CEILING HEIGHTS PER SCHEDULES, SECTIONS AND OR DETAILS.
 - CONSULT ARCH. FOR ANY DISCREPANCIES OR QUESTIONS REGARDING PARTITIONS PRIOR TO INSTALLATION.
 - FIRE-RATED PARTITIONS
 - REFER TO THE UL FIRE RESISTANCE DIRECTORY FOR DETAILED DESCRIPTIONS OF FIRE-RATED PARTITIONS.
 - FILL ALL GAPS AND DECK VOIDS WITH CONT. FIRESAFING INSUL.
 - SEAL ALL SIDES, TOPS & BOTTOMS OF PARTITIONS WITH CONT. FIRE-RATED SEALANT. SEAL ALL PENETRATIONS WITH CONT. PENETRATION FIRESTOPPING.
- INTERIOR CMU PARTITION NOTES**
- CMU PARTITION BRACING
 - WHERE BRACING METHODS SHOWN IN THIS SHEET AND STRUCT. CONFLICT, STRUCT. SHALL OVERRIDE. NOTIFY ARCH. PRIOR TO INSTALLATION.
 - PROVIDE INTERMEDIATE BRACING AT ALL CMU PARTITIONS AT CONDITIONS AS INDICATED ON THE "PARTITION TYPES-TYP CMU WALL BRACING" DETAIL.
 - PROVIDE CMU LINTELS FOR ALL OPENINGS IN INTERIOR CMU PARTITIONS, COORD. WITH STRUCT. DOCUMENTS.
 - PROVIDE 3/4" SPACE BETWEEN TOP OF CMU PARTITION AND STRUCTURE AND OR DECK ABOVE FOR POTENTIAL DEFLECTION. SEAL AS INDICATED ON PARTITION TYPE, OR AS INDICATED IN THESE NOTES.
 - LOCATE CONTROL JOINTS IN CMU PARTITIONS AS FOLLOWS. U.N.O. BY STRUCT.
 - PARTITIONS EXCEEDING 25'-9" IN PLAN LENGTH.
 - WHERE PARTITION ABUTS A STRUCTURAL ELEMENT OF DISSIMILAR WALL.
 - AT EXPANSION JOINTS.
 - REFER TO DETAILS FOR ADDITIONAL LOCATIONS.
 - FIRE-RATED PARTITIONS
 - REFER TO THE UL FIRE RESISTANCE DIRECTORY FOR DETAILED DESCRIPTIONS OF FIRE-RATED PARTITIONS.
 - FILL ALL GAPS AND DECK VOIDS WITH CONT. FIRESAFING INSUL.
 - SEAL ALL SIDES, TOPS & BOTTOMS OF PARTITIONS WITH CONT. FIRE-RATED SEALANT. SEAL ALL PENETRATIONS WITH CONT. PENETRATION FIRESTOPPING.

1

2

1

2

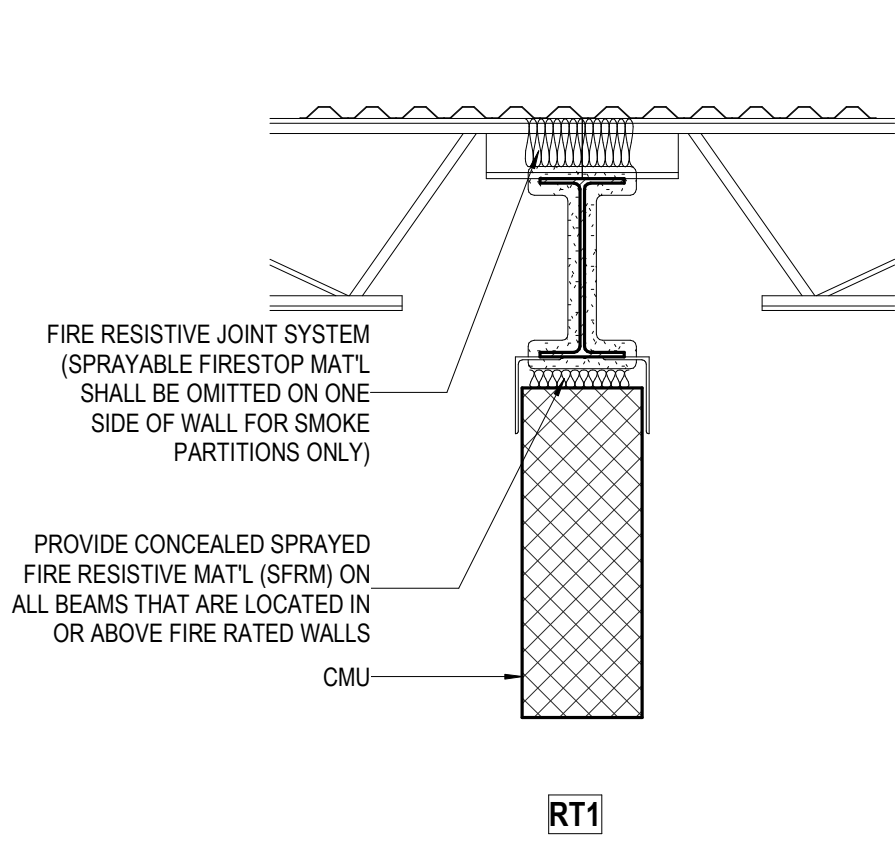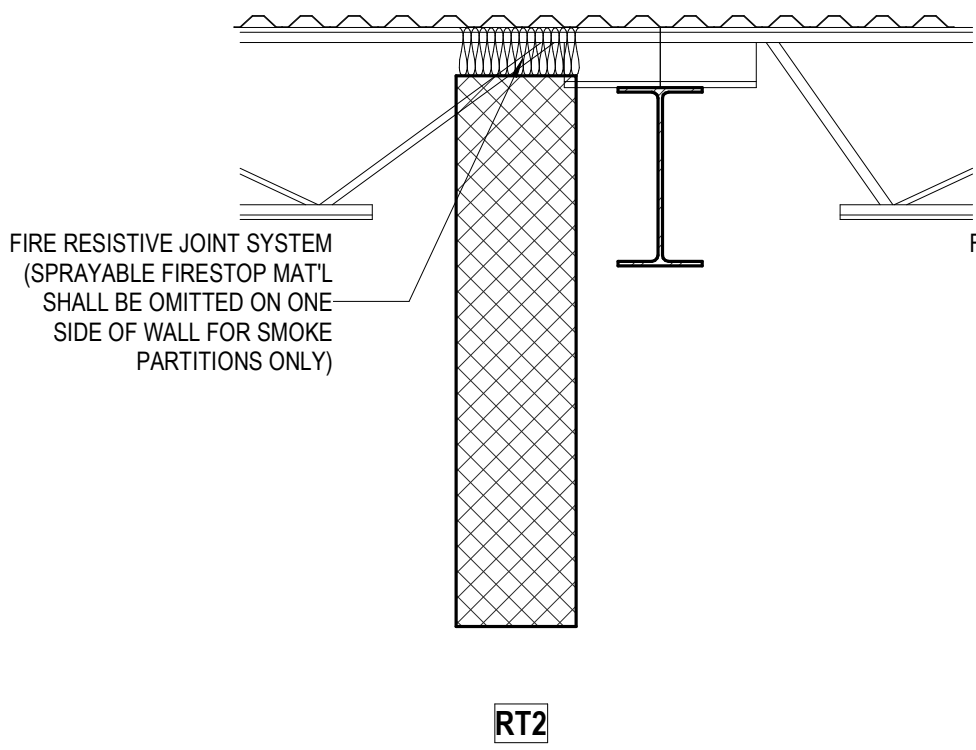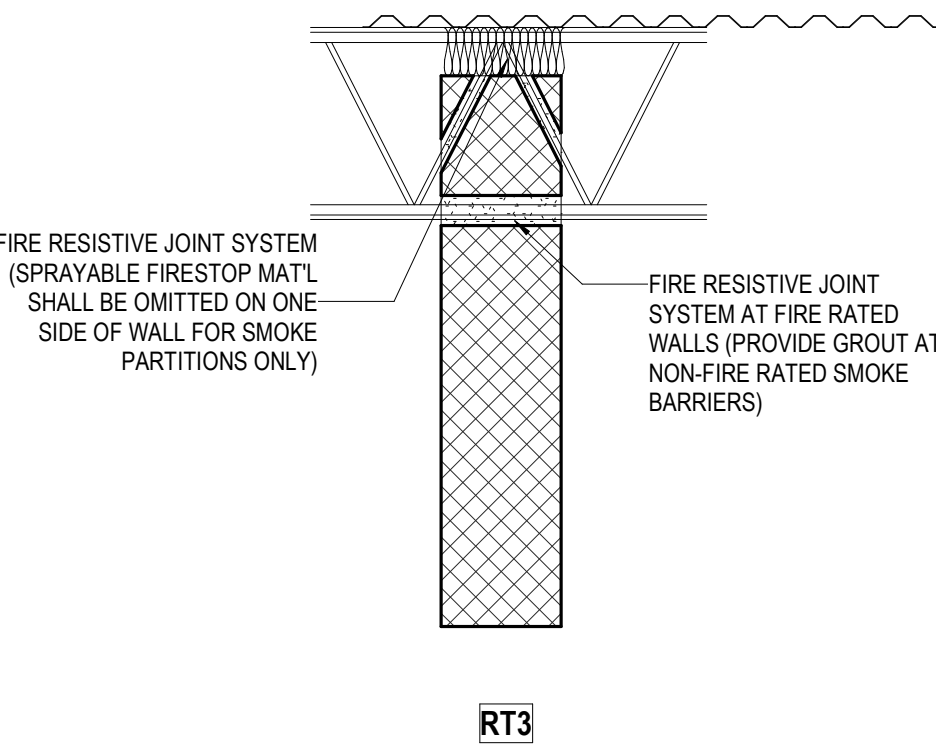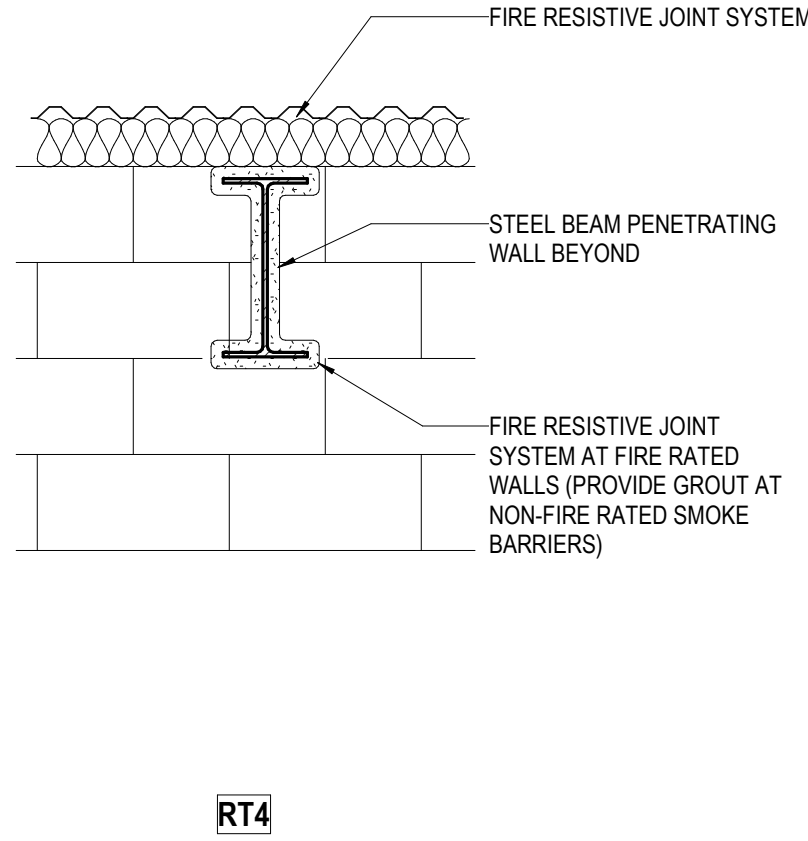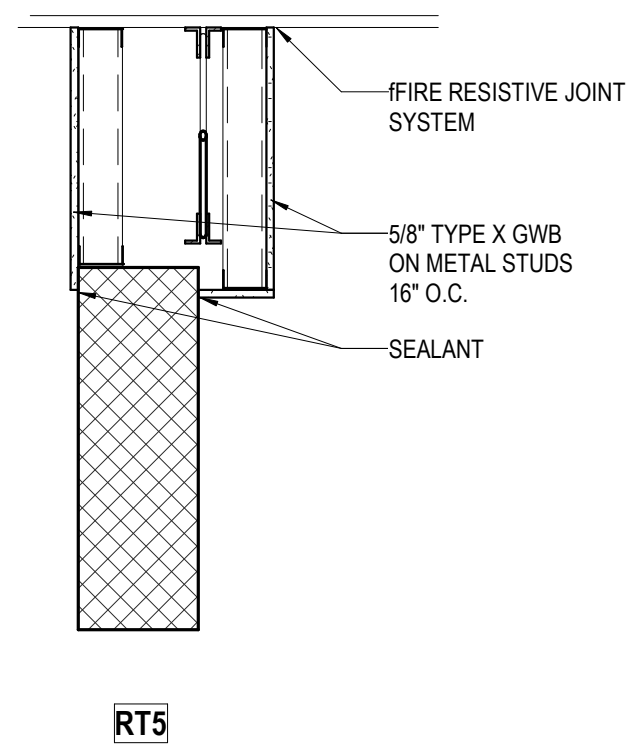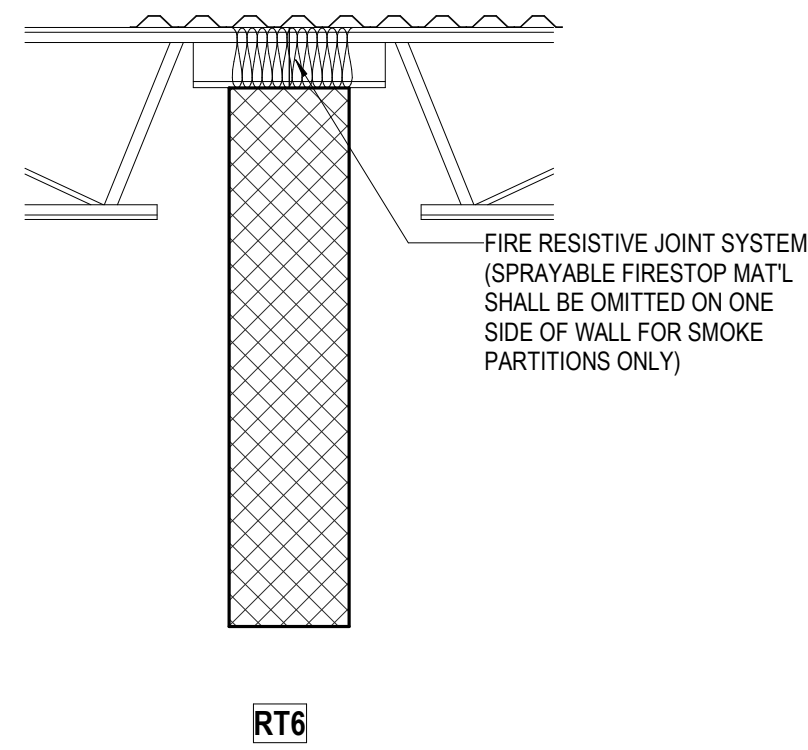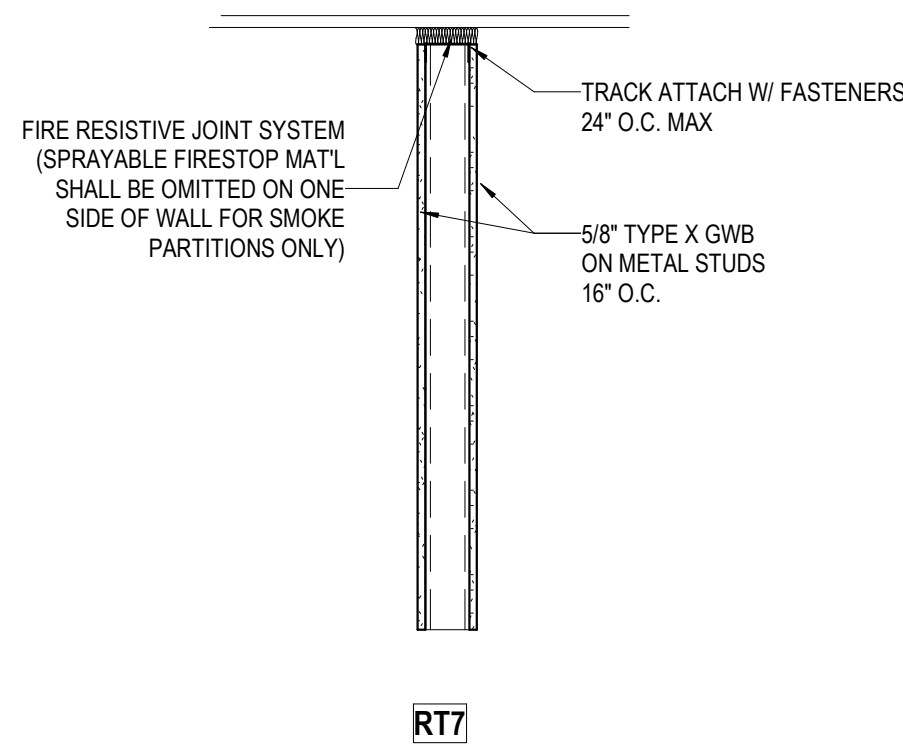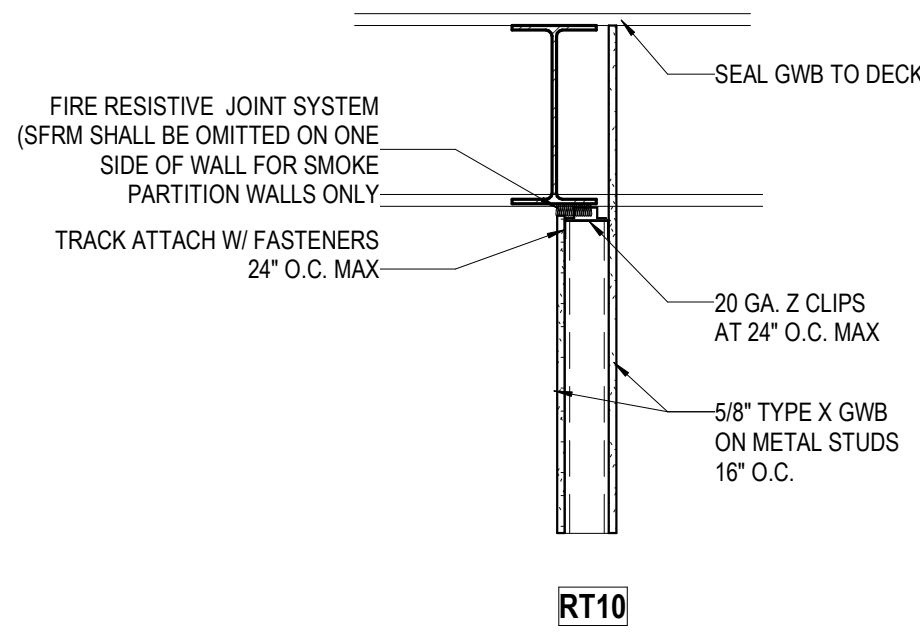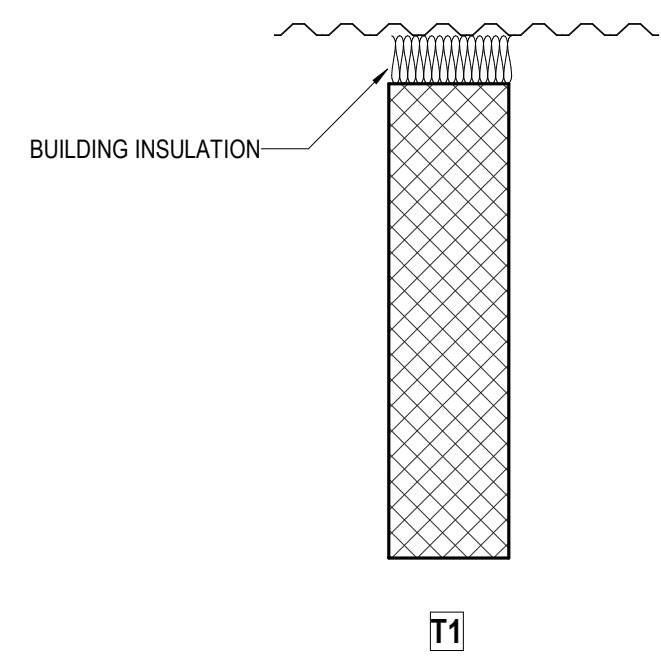

TYPICAL TERMINATION DETAIL FOR NON RATED INTERIOR PARTITIONS INDICATED TO EXTEND TO STRUCTURE AND/OR FLOOR AND ROOF DECKS

- NOTES:
1. NOT ALL TERMINATION DETAILS SHOWN ON THIS SHEET ARE USED IN THE PROJECT.
 2. SEE PLANS FOR PARTITION TYPES
 3. PROVIDE DEFLECTION TRACKS AT TOP OF ALL FIRE RATED GWB/METAL STUD PARTITIONS
 4. SEE FIREPROOFING SCHEDULE FOR STRUCTURAL STEEL FIREPROOFING

STARR'S MILL HIGH SCHOOL -
AUXILIARY GYM ADDITION

133 PANTHER PATH, FAYETTEVILLE, GA 30215
PBK PROJECT NO. 202309
FACILITY CODE 656-0198
IUS 93
FTE 1800
CONTRACT DRAWINGS



Architectural Registration No. 9020

CLIENT
FAYETTE COUNTY

DATE
2025/05/19

PROJECT NUMBER
202309

DRAWING HISTORY		
No.	Description	Date


CHECKED BY: RV
DRAWN BY: KM/ LT

TERMINATION
DETAILS


A-801B




GREEN, GA 770-227-5473
www.pbk.com

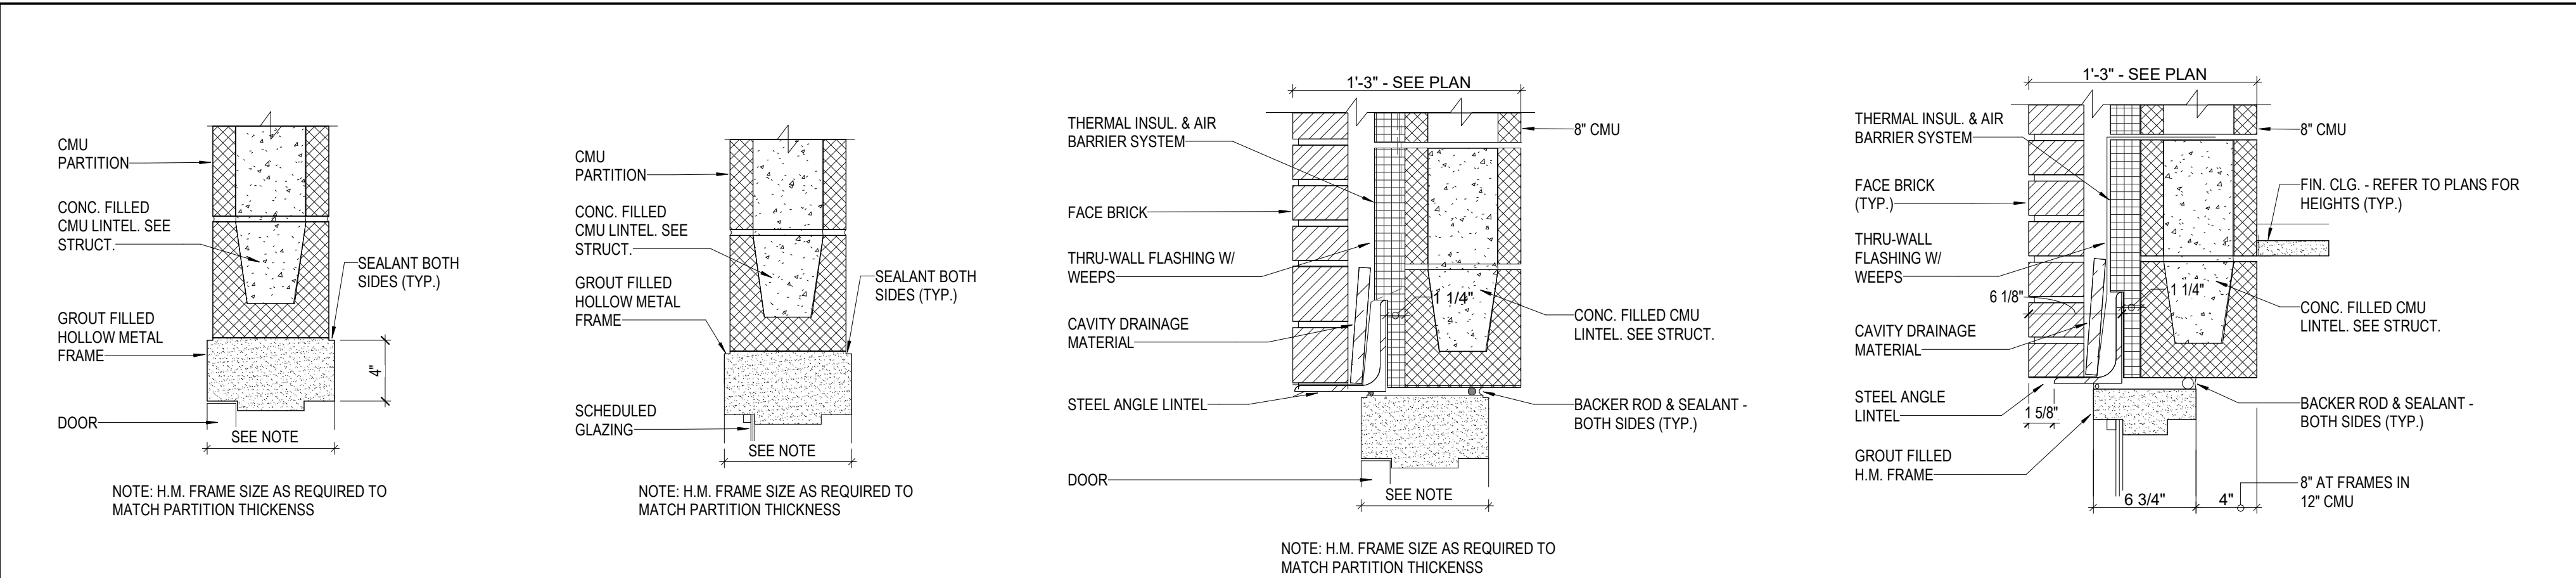


24/ A-810	H1 1 1/2" = 1'-0"	23/ A-810	H2 1 1/2" = 1'-0"	22/ A-810	H3 1 1/2" = 1'-0"	21/ A-810	H4 1 1/2" = 1'-0"
-----------	----------------------	-----------	----------------------	-----------	----------------------	-----------	----------------------

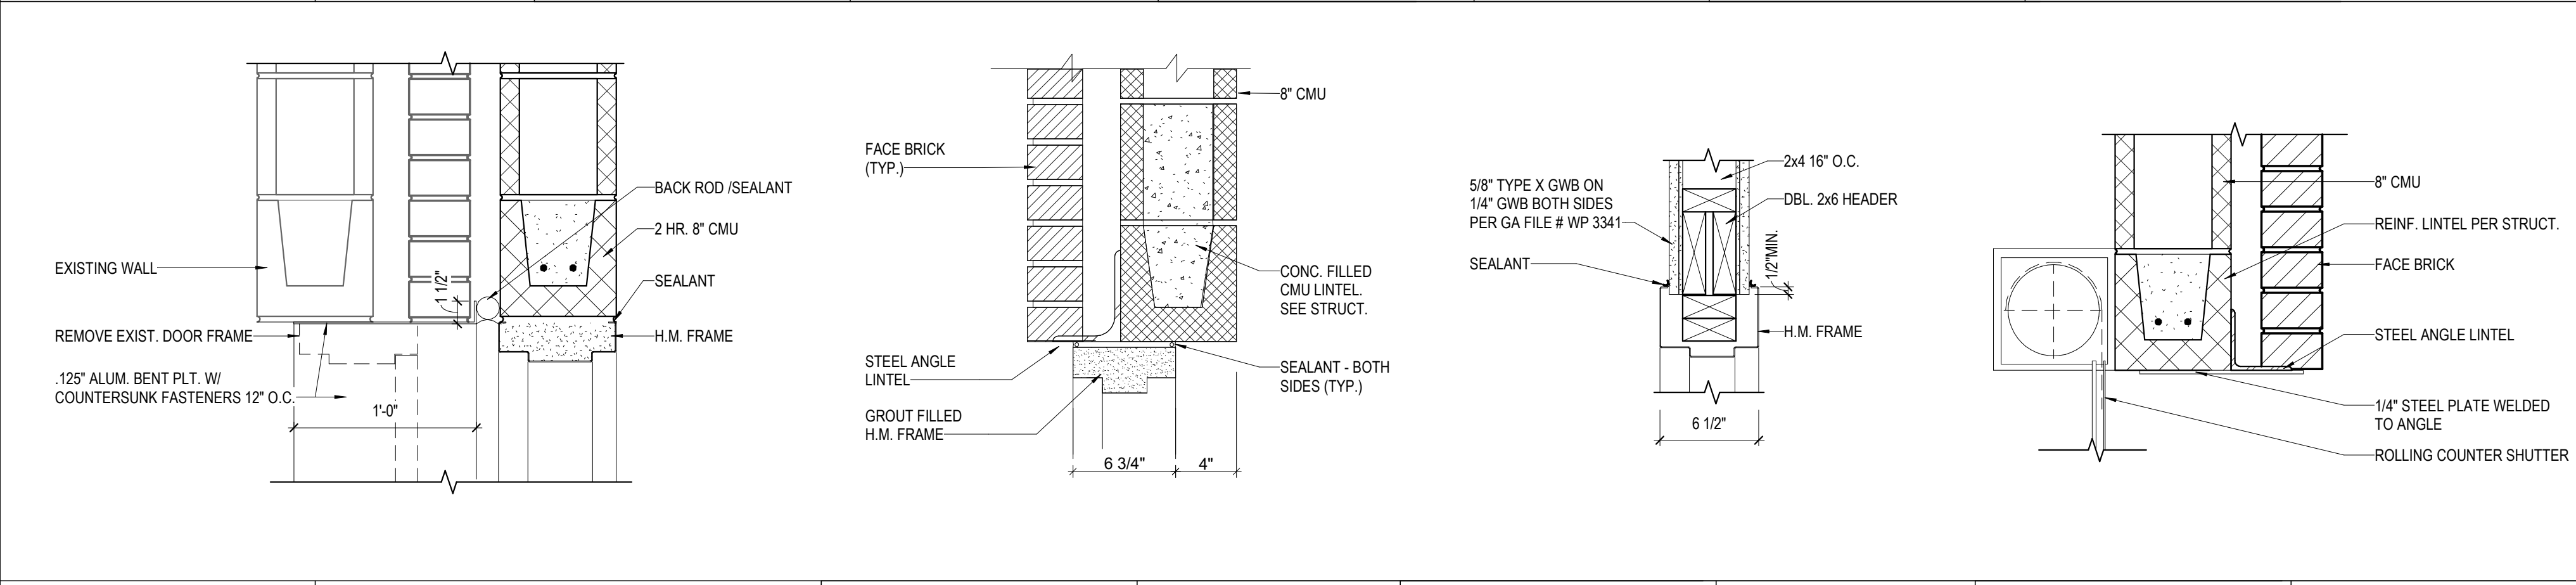


20/ A-810	H5 1 1/2" = 1'-0"	19/ A-810	H6 1 1/2" = 1'-0"	18/ A-810	H7 1 1/2" = 1'-0"	17/ A-810	H8 1 1/2" = 1'-0"
-----------	----------------------	-----------	----------------------	-----------	----------------------	-----------	----------------------

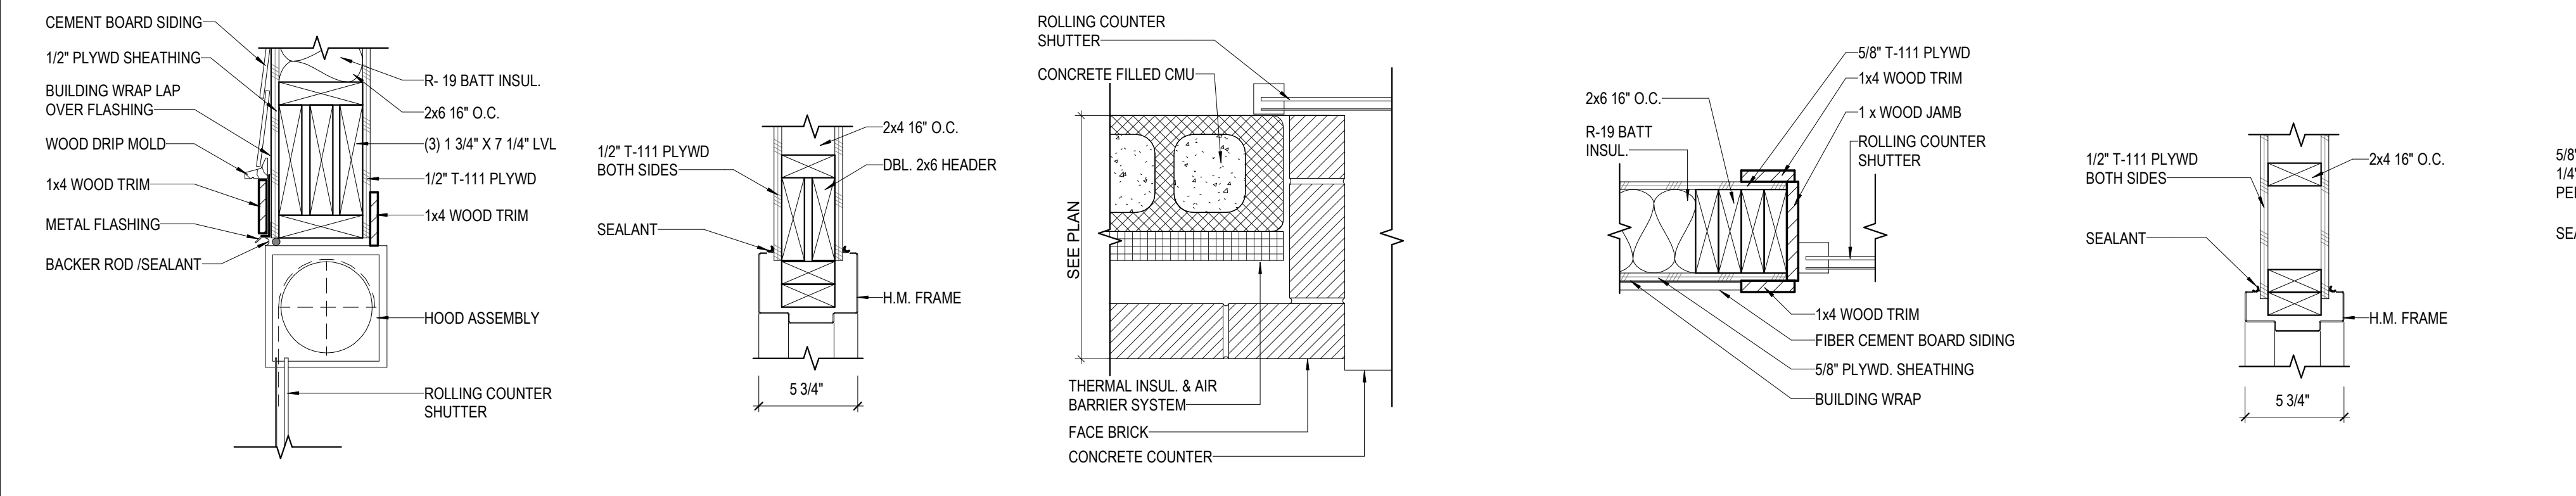

16/ A-810	H9 1 1/2" = 1'-0"	15/ A-810	H10 1 1/2" = 1'-0"	14/ A-810	J8 1 1/2" = 1'-0"	13/ A-810	J7 1 1/2" = 1'-0"	12/ A-810	J6 1 1/2" = 1'-0"	11/ A-810	J5 1 1/2" = 1'-0"	10/ A-810	J4 1 1/2" = 1'-0"	9/ A-810	J3 1 1/2" = 1'-0"
-----------	----------------------	-----------	-----------------------	-----------	----------------------	-----------	----------------------	-----------	----------------------	-----------	----------------------	-----------	----------------------	----------	----------------------

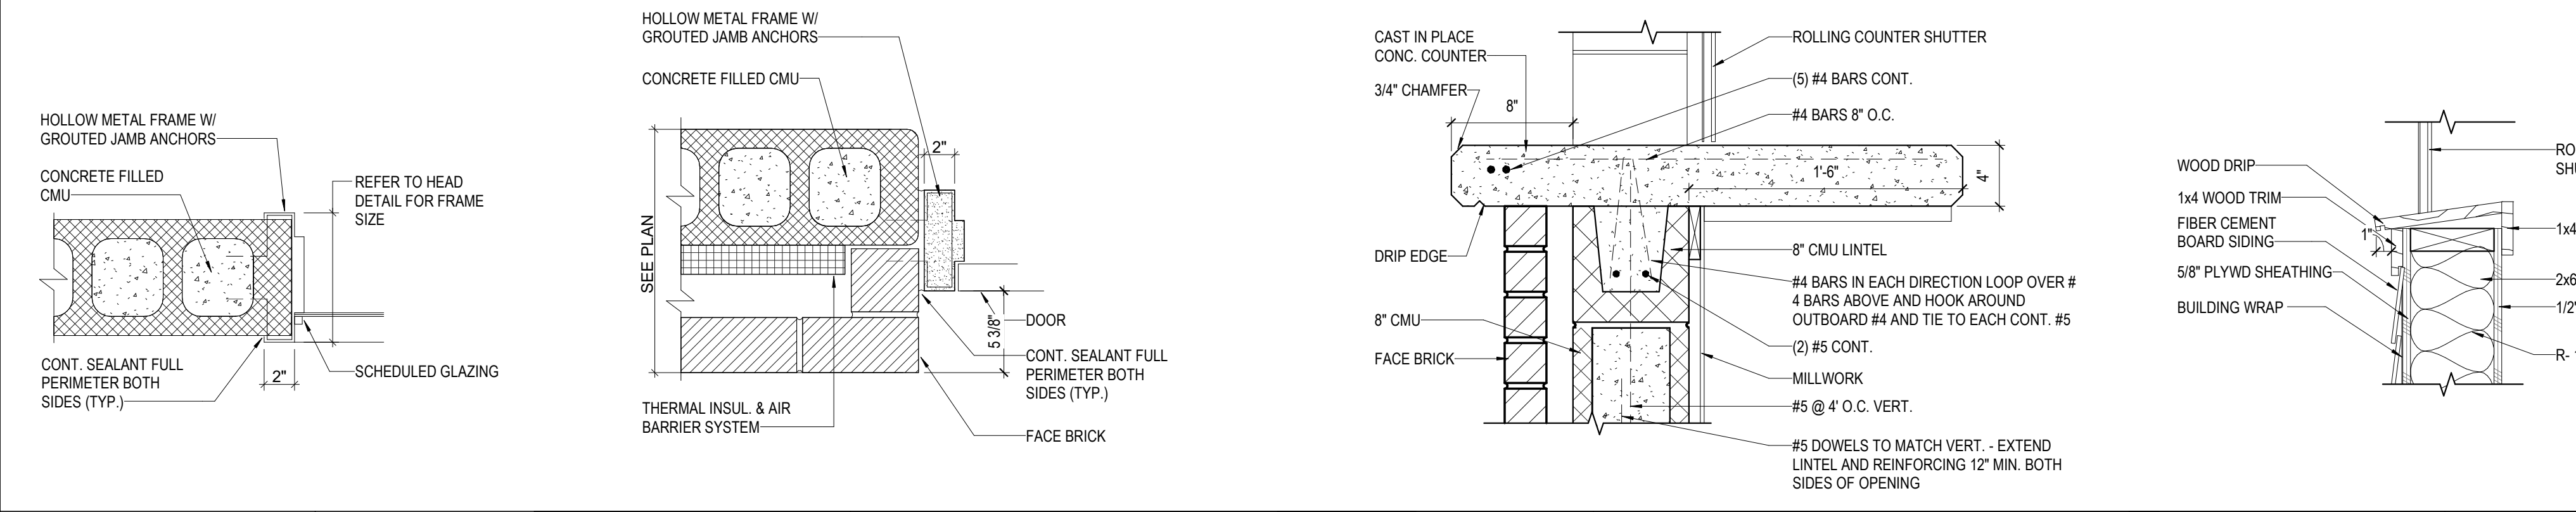


8/ A-810	J2 1 1/2" = 1'-0"	7/ A-810	J1 1 1/2" = 1'-0"	6/ A-810	S4 1 1/2" = 1'-0"	5/ A-810	S3 1 1/2" = 1'-0"	4/ A-810	S2 1 1/2" = 1'-0"	3/ A-810	S1 1 1/2" = 1'-0"
----------	----------------------	----------	----------------------	----------	----------------------	----------	----------------------	----------	----------------------	----------	----------------------

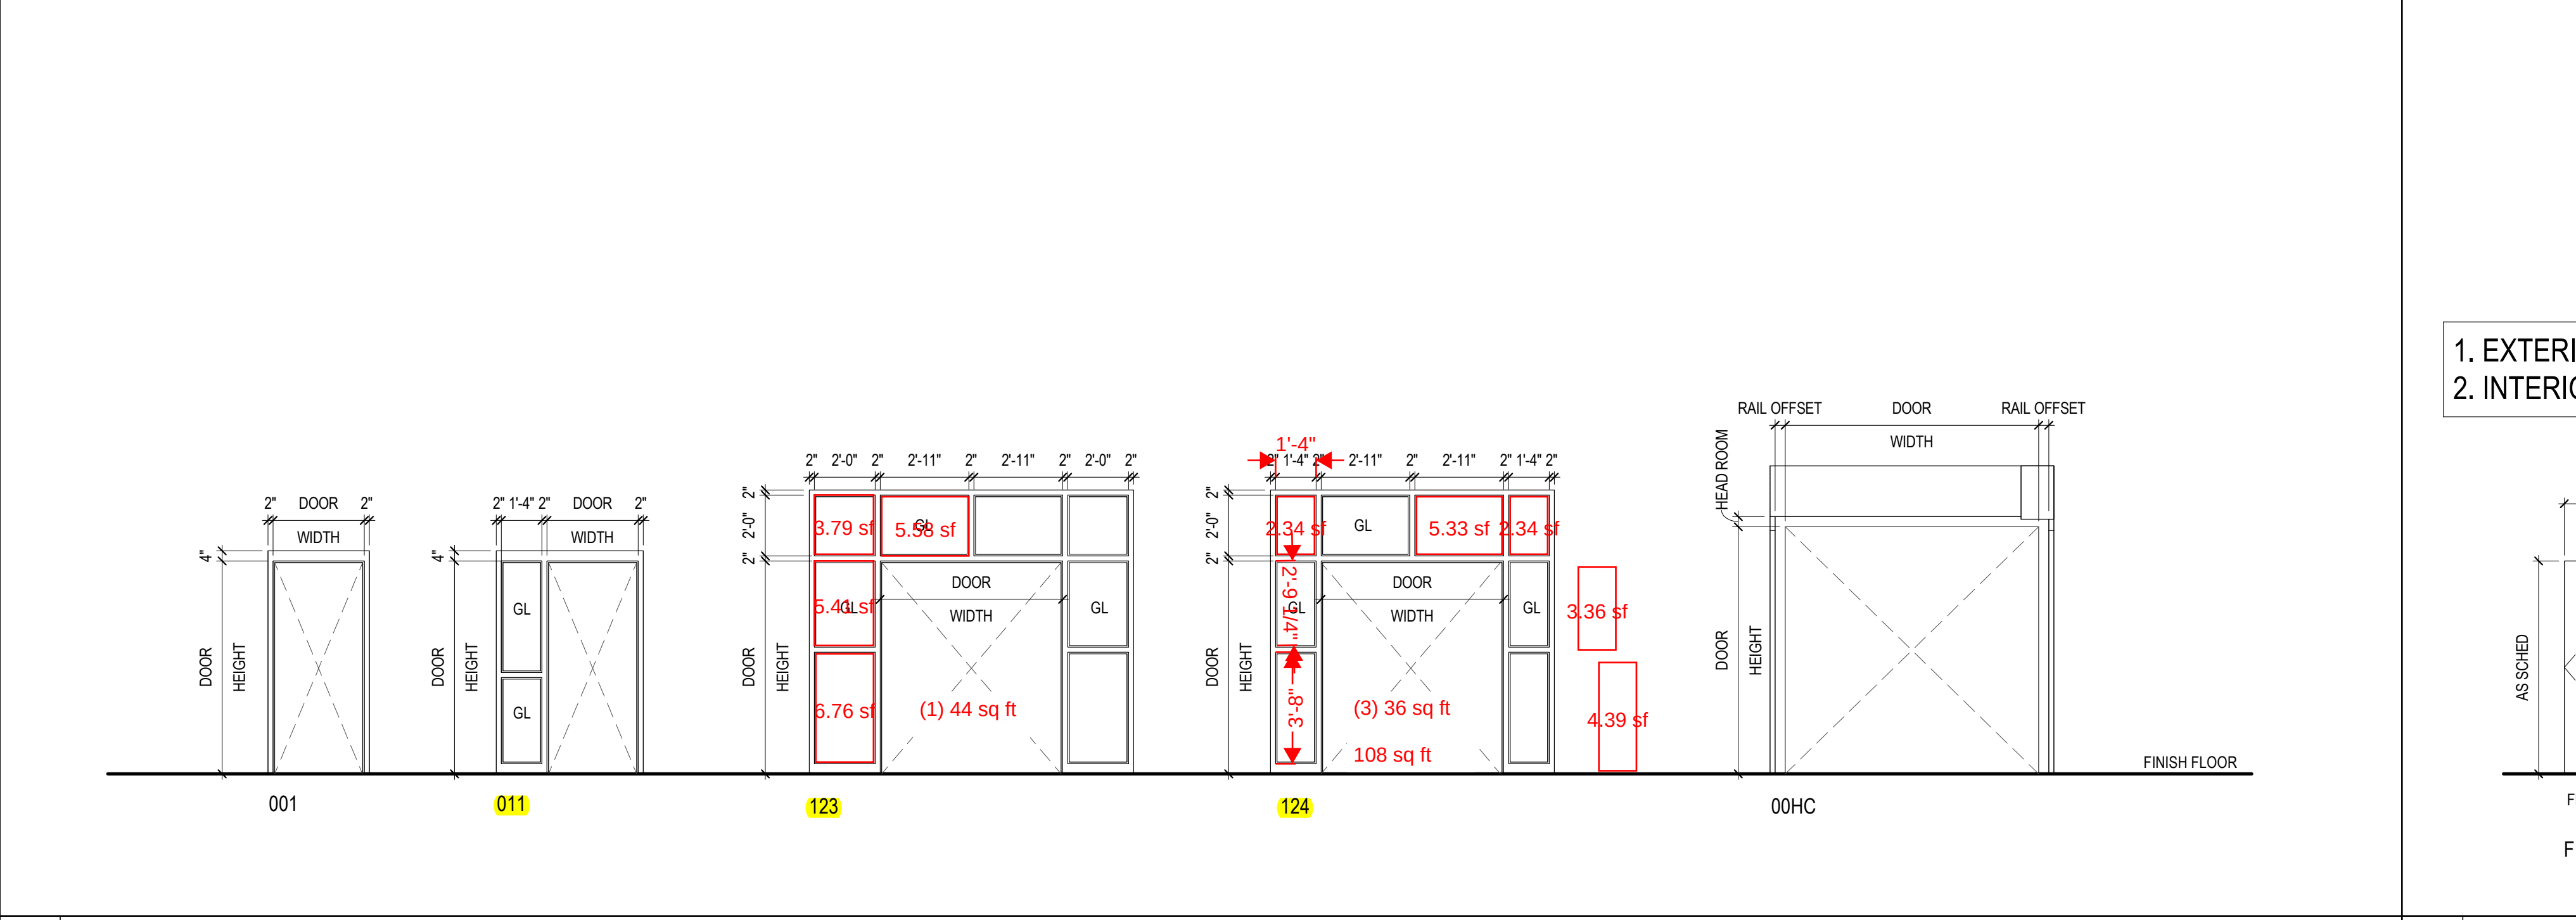


02 DOOR FRAME CONFIGURATIONS

DOOR SCHEDULE													
DOOR		DOOR		PANEL		FRAME		FRAME		FRAME		GENERAL	
NUMBER	DOORS	WIDTH	HEIGHT	TYPE	MATERIAL	TYPE	FRAME #	FRAME #	MATL	FIRE RATING	HARDWARE SET	REMARKS	
AUX GYM LEVEL 1													
1000.1	PAIR	6'-0"	7'-0"	HG-1	FRP	001	H3	J1	HM			1.2	
1000A	PAIR	6'-0"	7'-0"	NV-1	W	001	H5	J3	HM	120 MIN.			
1000B	PAIR	3'-0"	7'-0"	F	W	001	H5	J3	HM	120 MIN.			
1000C	PAIR	6'-0"	7'-0"	NV-1	F	W	001	H5	J3	HM	120 MIN.		
1000D	PAIR	6'-0"	7'-0"	NV-1	W	001	H5	J3	HM	120 MIN.			
1000E	PAIR	6'-0"	7'-0"	HG-1	FRP	123	H3	J1	HM			1.2	
1001	PAIR	3'-0"	7'-0"	F	W	001	H1	J4	HM				
1002.1A	PAIR	6'-0"	7'-0"	F	W	001	H1	J4	HM				
1002.1B	PAIR	6'-0"	7'-0"	F	W	001	H1	J4	HM				
1002.2A	PAIR	3'-0"	7'-0"	F	W	001	H1	J4	HM				
1002.2B	PAIR	3'-0"	7'-0"	F	W	001	H1	J4	HM				
1002.3A	PAIR	3'-0"	7'-0"	F	W	001	H1	J4	HM				
1002.3B	PAIR	3'-0"	7'-0"	F	W	001	H1	J4	HM				
1002A	PAIR	6'-0"	7'-0"	HG-1	W	124_Dc or frame	H2	J2	HM				
1002B	PAIR	6'-0"	7'-0"	HG-1	W	124_Dc or frame	H2	J2	HM				
1002C	PAIR	6'-0"	8'-0"	HGIR	FRP	001	-	-	ALUM			1.2,3	
1003	PAIR	3'-0"	7'-0"	F	W	001	H1	J4	HM				
1004	PAIR	3'-0"	7'-0"	F	W	001	H1	J4	HM				
1005A	PAIR	6'-0"	7'-0"	NV-1	W	001	H1	J4	HM				
1005B	PAIR	6'-0"	7'-0"	HG-1	W	124_Dc or frame	H1	J4	HM				
1006	PAIR	3'-0"	6'-10"	NV-1	W	011	H1	J4	HM				
1007A	PAIR	6'-0"	7'-0"	NV-1	W	001	H1	J4	HM				
1007B	PAIR	3'-0"	6'-10"	NV-1	FRP	001	H3	J1	HM				
1008	PAIR	3'-0"	7'-0"	F	FRP	001	H3	J1	HM				
24													
BASEBALL CONCESSIONS LEVEL 1													
101	PAIR	3'-0"	7'-0"	F	FRP	001	H6	J4	HM				
102	PAIR	3'-0"	7'-0"	F	FRP	001	H6	J4	HM				
103	PAIR	3'-0"	7'-0"	F	FRP	001	H1	J4	HM	60 MIN.			
103.1	PAIR	3'-0"	7'-0"	F	FRP	001	H6	J4	HM				
103.2	PAIR	8'-0"	4'-6"	OHCS		00HC	H8	J8				SILL S4	
5													
BASEBALL CONCESSIONS LEVEL 2													
201.1	PAIR	3'-0"	7'-0"	F	FRP	001	H7	J5	HM	60 MIN.			
201.2	PAIR	3'-0"	7'-0"	F	FRP	001	H10	J6	HM				
201.3	PAIR	8'-0"	4'-6"	OHCS		00HC	H9	J7				SILL S3	
201.4	PAIR	8'-0"	4'-6"	OHCS		00HC	H9	J7				SILL S3	
4													
33													


20/ A-810	H5 1 1/2" = 1'-0"	19/ A-810	H6 1 1/2" = 1'-0"	18/ A-810	H7 1 1/2" = 1'-0"	17/ A-810	H8 1 1/2" = 1'-0"
-----------	----------------------	-----------	----------------------	-----------	----------------------	-----------	----------------------

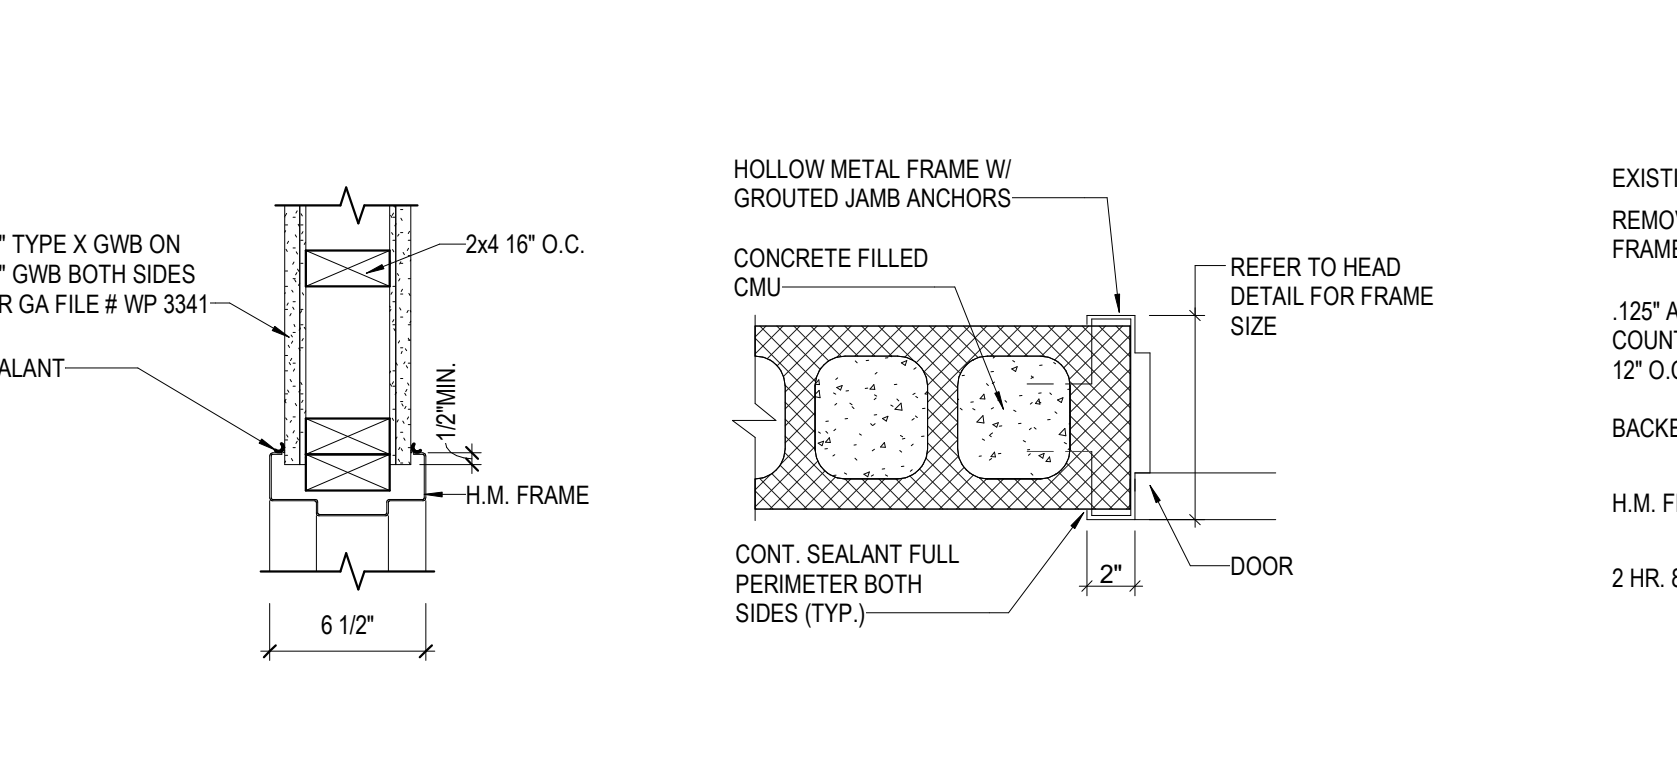



16/ A-810	H9 1 1/2" = 1'-0"	15/ A-810	H10 1 1/2" = 1'-0"	14/ A-810	J8 1 1/2" = 1'-0"	13/ A-810	J7 1 1/2" = 1'-0"	12/ A-810	J6 1 1/2" = 1'-0"	11/ A-810	J5 1 1/2" = 1'-0"	10/ A-810	J4 1 1/2" = 1'-0"	9/ A-810	J3 1 1/2" = 1'-0"
-----------	----------------------	-----------	-----------------------	-----------	----------------------	-----------	----------------------	-----------	----------------------	-----------	----------------------	-----------	----------------------	----------	----------------------

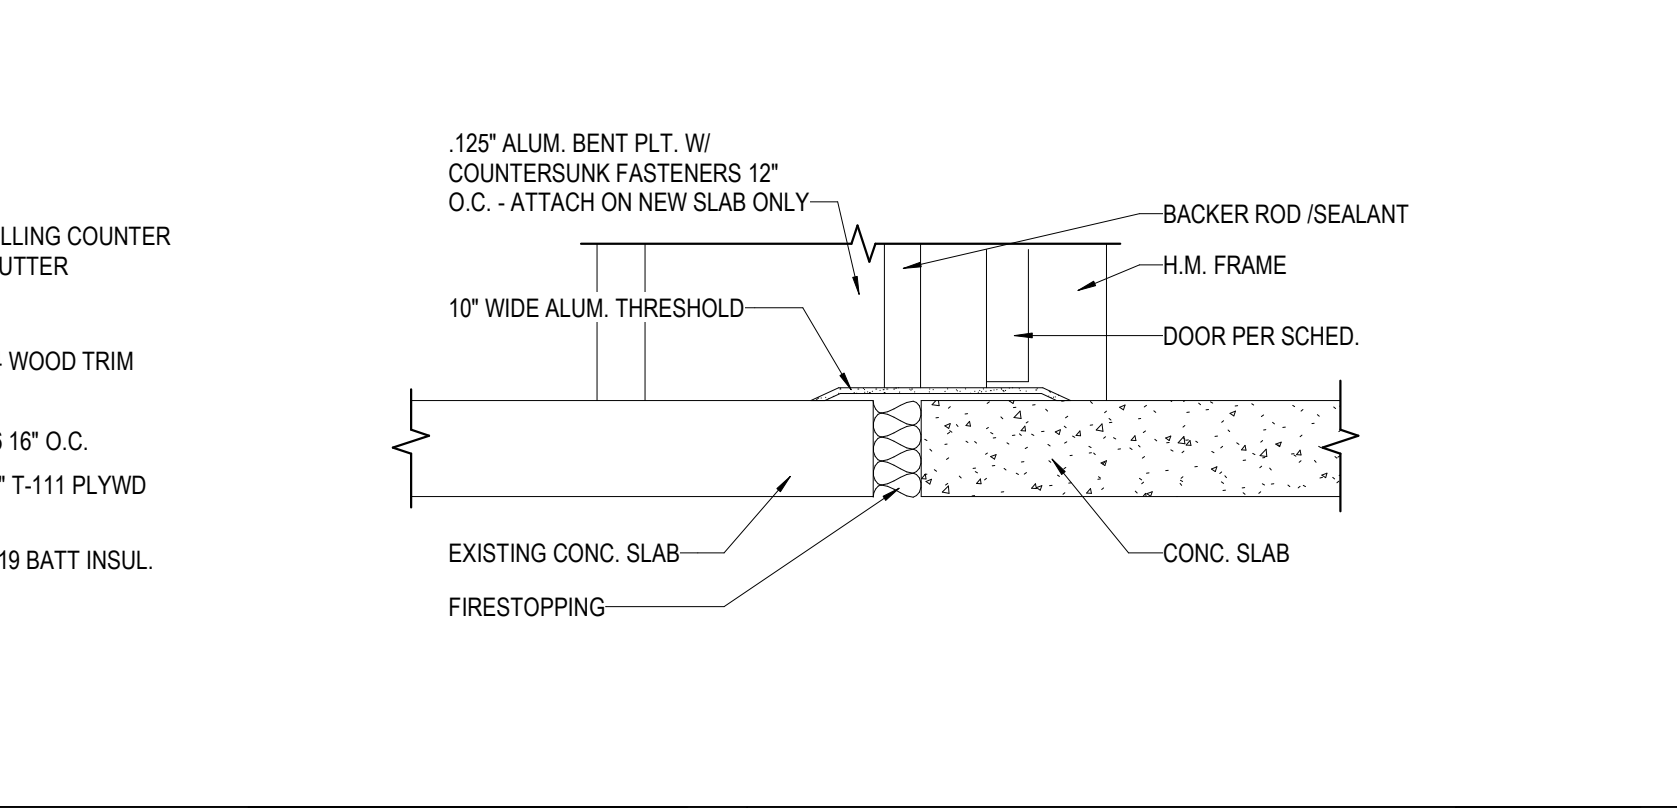


8/ A-810	J2 1 1/2" = 1'-0"	7/ A-810	J1 1 1/2" = 1'-0"	6/ A-810	S4 1 1/2" = 1'-0"	5/ A-810	S3 1 1/2" = 1'-0"	4/ A-810	S2 1 1/2" = 1'-0"	3/ A-810	S1 1 1/2" = 1'-0"
----------	----------------------	----------	----------------------	----------	----------------------	----------	----------------------	----------	----------------------	----------	----------------------

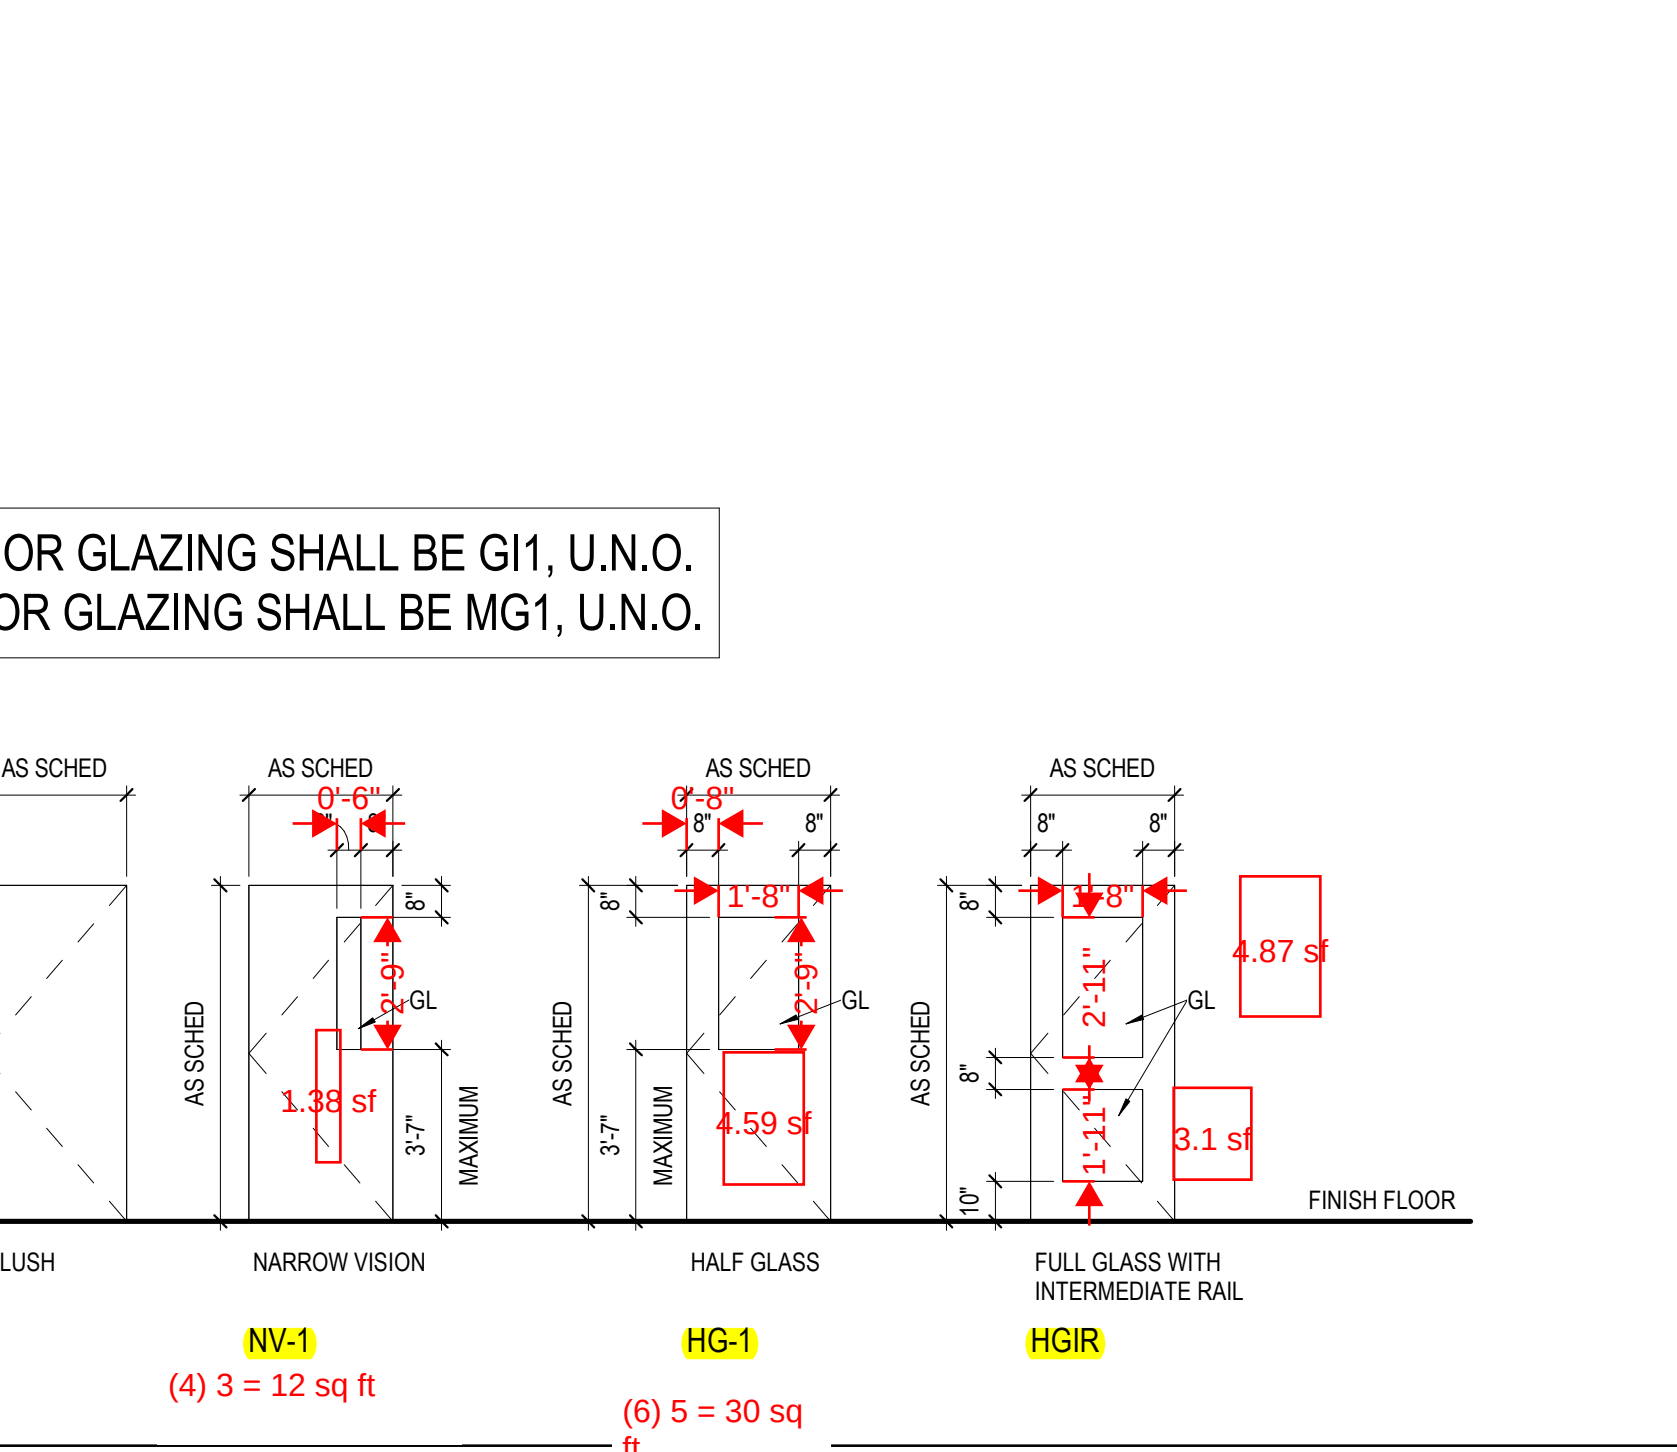


01 DOOR PANEL TYPES

  MATERIALS													
W - WOOD, SOLID CORE													
FRP - FIBERGLASS REINFORCED POLYESTER													
REMARKS LEGEND													
1. CARD READER													
2. ELECTRIC STRIKE													
3. REFER TO WINDOW ELEVATIONS FOR FRAME TYPE													
GLAZING MATERIALS LEGEND													
	G11 1 1/8" TINTED LAMINATED INSULATING-GLASS UNITS AT EXTERIOR HOLLOW METAL FRAME VIEW OPENINGS AND ALUMINUM FRAME VIEW OPENINGS UNLESS NOTED OTHERWISE.												
	G12 1 3/16" TINTED INSULATING LAMINATED GLASS @ SKYLIGHTS.												
	F01 FIRE RESISTANT RATED GLAZING AT ALL U.L. RATED DOORS AND HOLLOW METAL VIEW OPENINGS.												
	MG1 1/4" UNCOATED CLEAR TEMP. FLOAT-GLASS UNITS AT INTERIOR NON-FIRE RATED DOORS AND VIEW OPENINGS UNLESS NOTED OTHERWISE.												


20/ A-810	H5 1 1/2" = 1'-0"	19/ A-810	H6 1 1/2" = 1'-0"	18/ A-810	H7 1 1/2" = 1'-0"	17/ A-810	H8 1 1/2" = 1'-0"
-----------	----------------------	-----------	----------------------	-----------	----------------------	-----------	----------------------

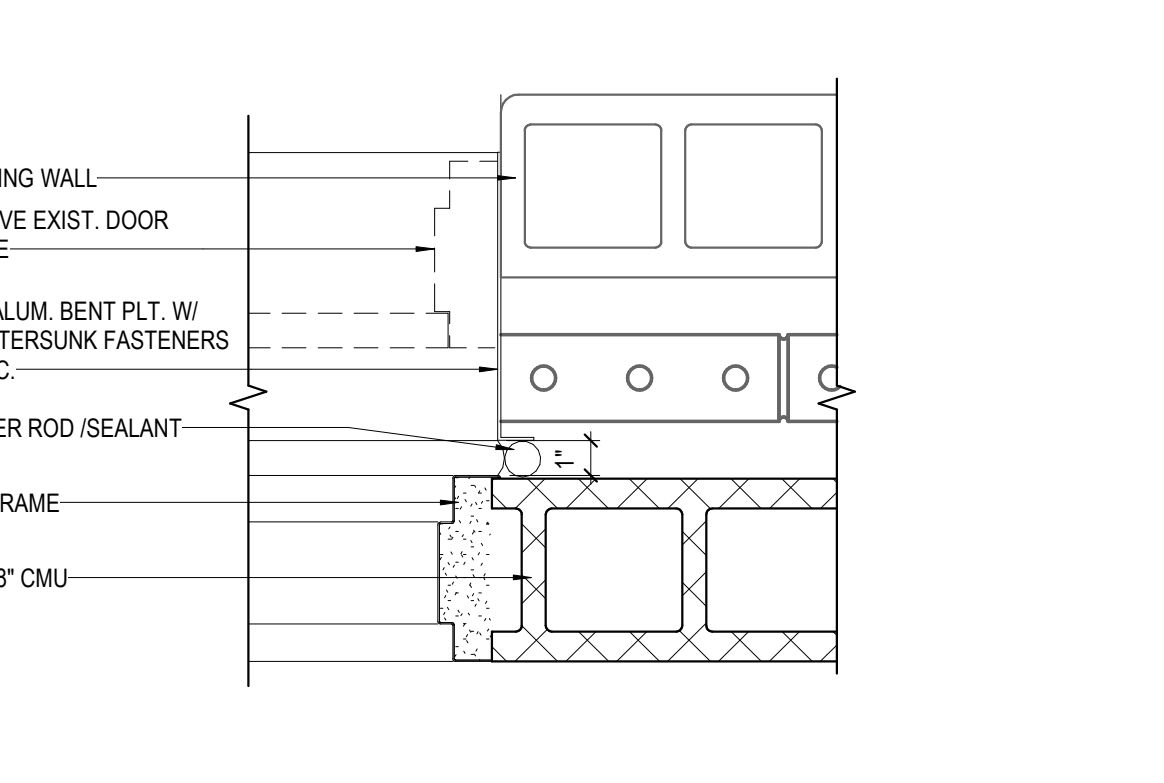

16/ A-810	H9 1 1/2" = 1'-0"	15/ A-810	H10 1 1/2" = 1'-0"	14/ A-810	J8 1 1/2" = 1'-0"	13/ A-810	J7 1 1/2" = 1'-0"	12/ A-810	J6 1 1/2" = 1'-0"	11/ A-810	J5 1 1/2" = 1'-0"	10/ A-810	J4 1 1/2" = 1'-0"	9/ A-810	J3 1 1/2" = 1'-0"
-----------	----------------------	-----------	-----------------------	-----------	----------------------	-----------	----------------------	-----------	----------------------	-----------	----------------------	-----------	----------------------	----------	----------------------

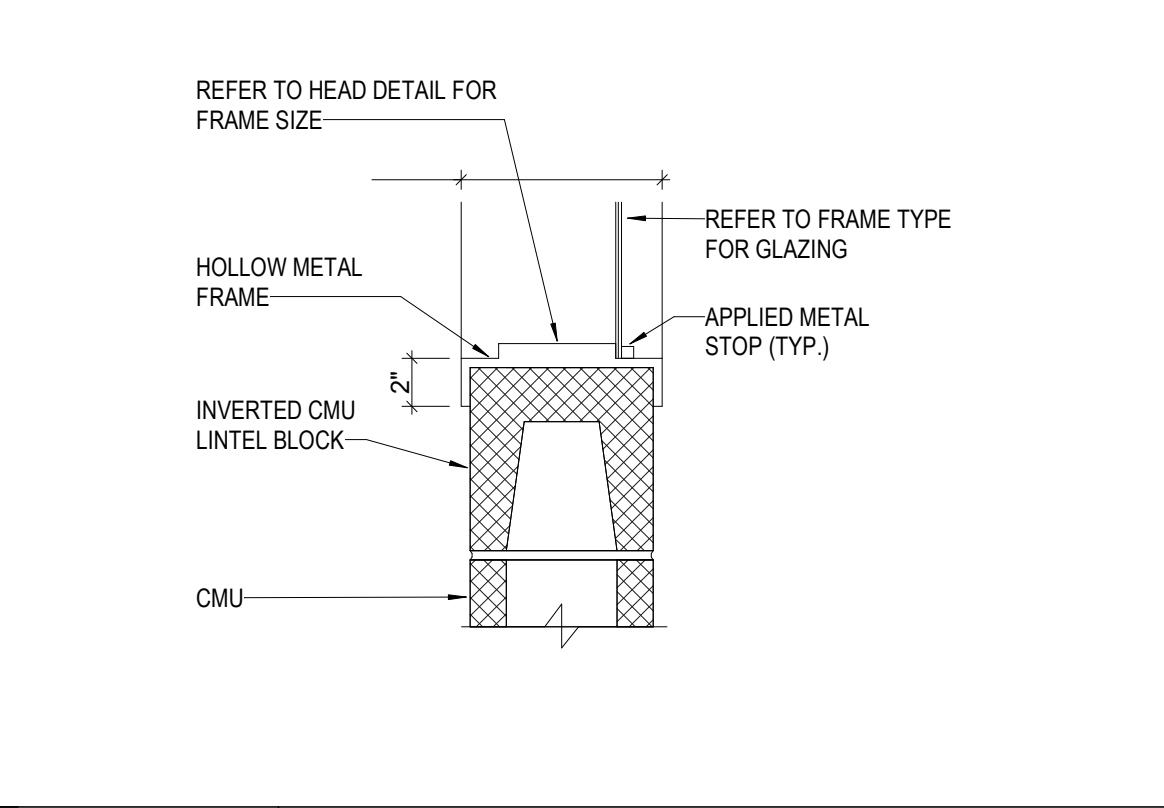


8/ A-810	J2 1 1/2" = 1'-0"	7/ A-810	J1 1 1/2" = 1'-0"	6/ A-810	S4 1 1/2" = 1'-0"	5/ A-810	S3 1 1/2" = 1'-0"	4/ A-810	S2 1 1/2" = 1'-0"	3/ A-810	S1 1 1/2" = 1'-0"
----------	----------------------	----------	----------------------	----------	----------------------	----------	----------------------	----------	----------------------	----------	----------------------

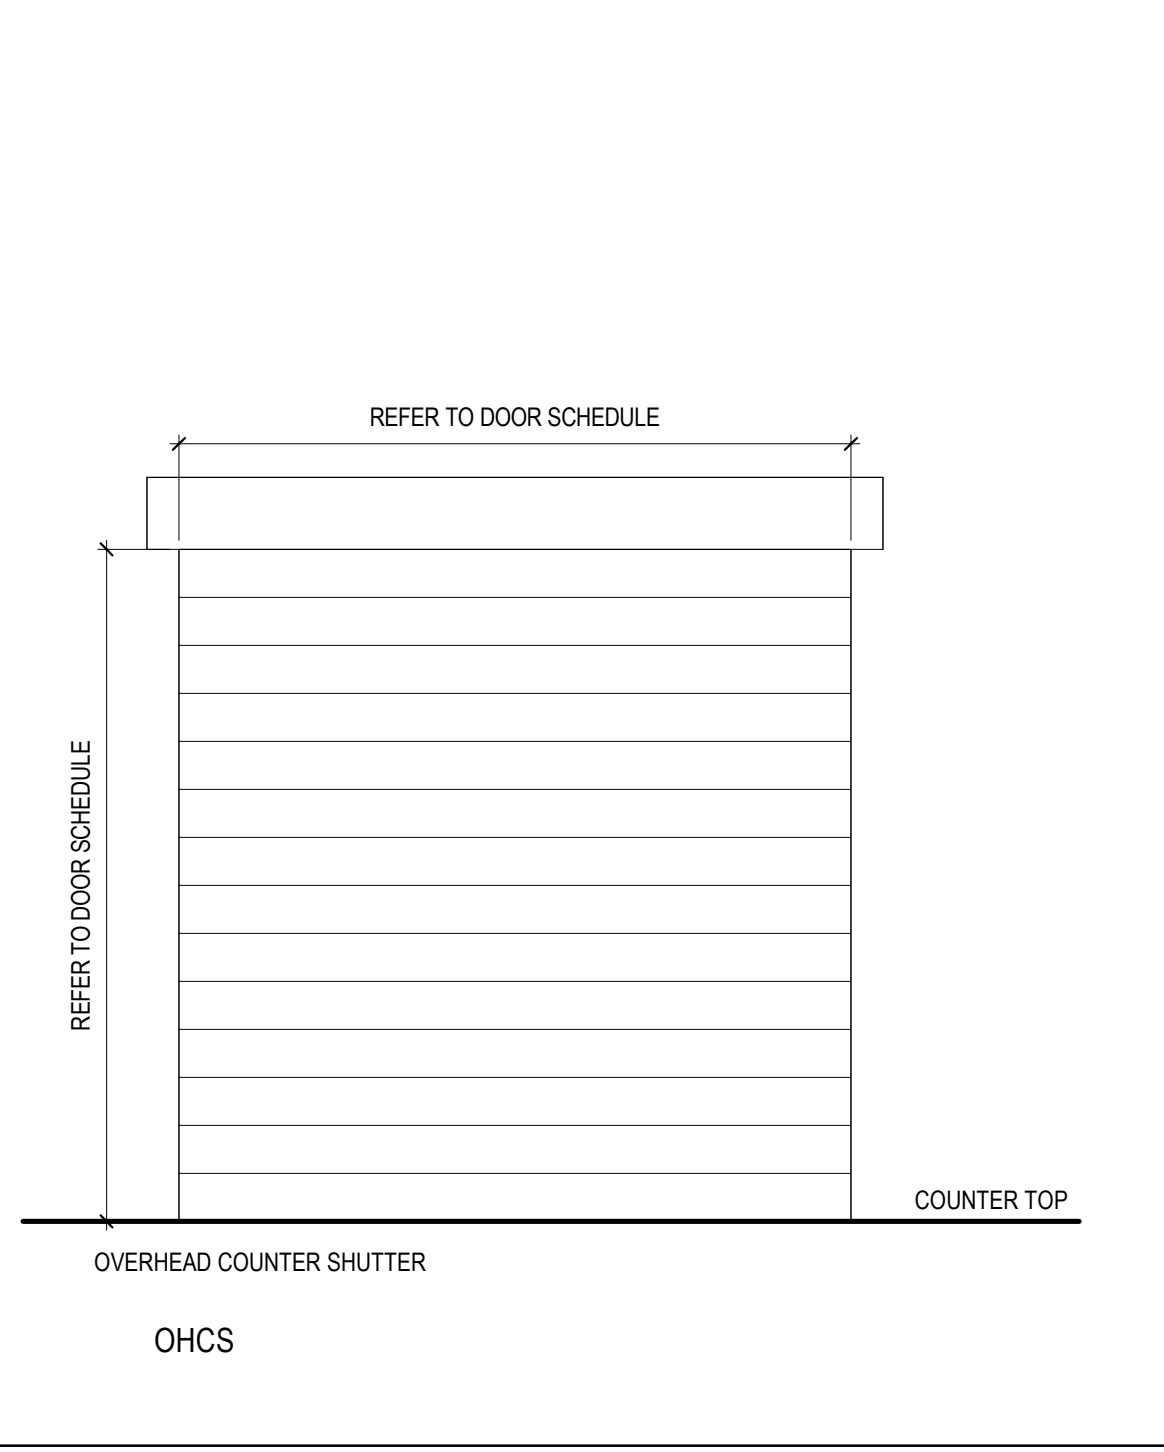


01 DOOR PANEL TYPES


STOREFRONT AND CURTAINWALL ELEVATIONS

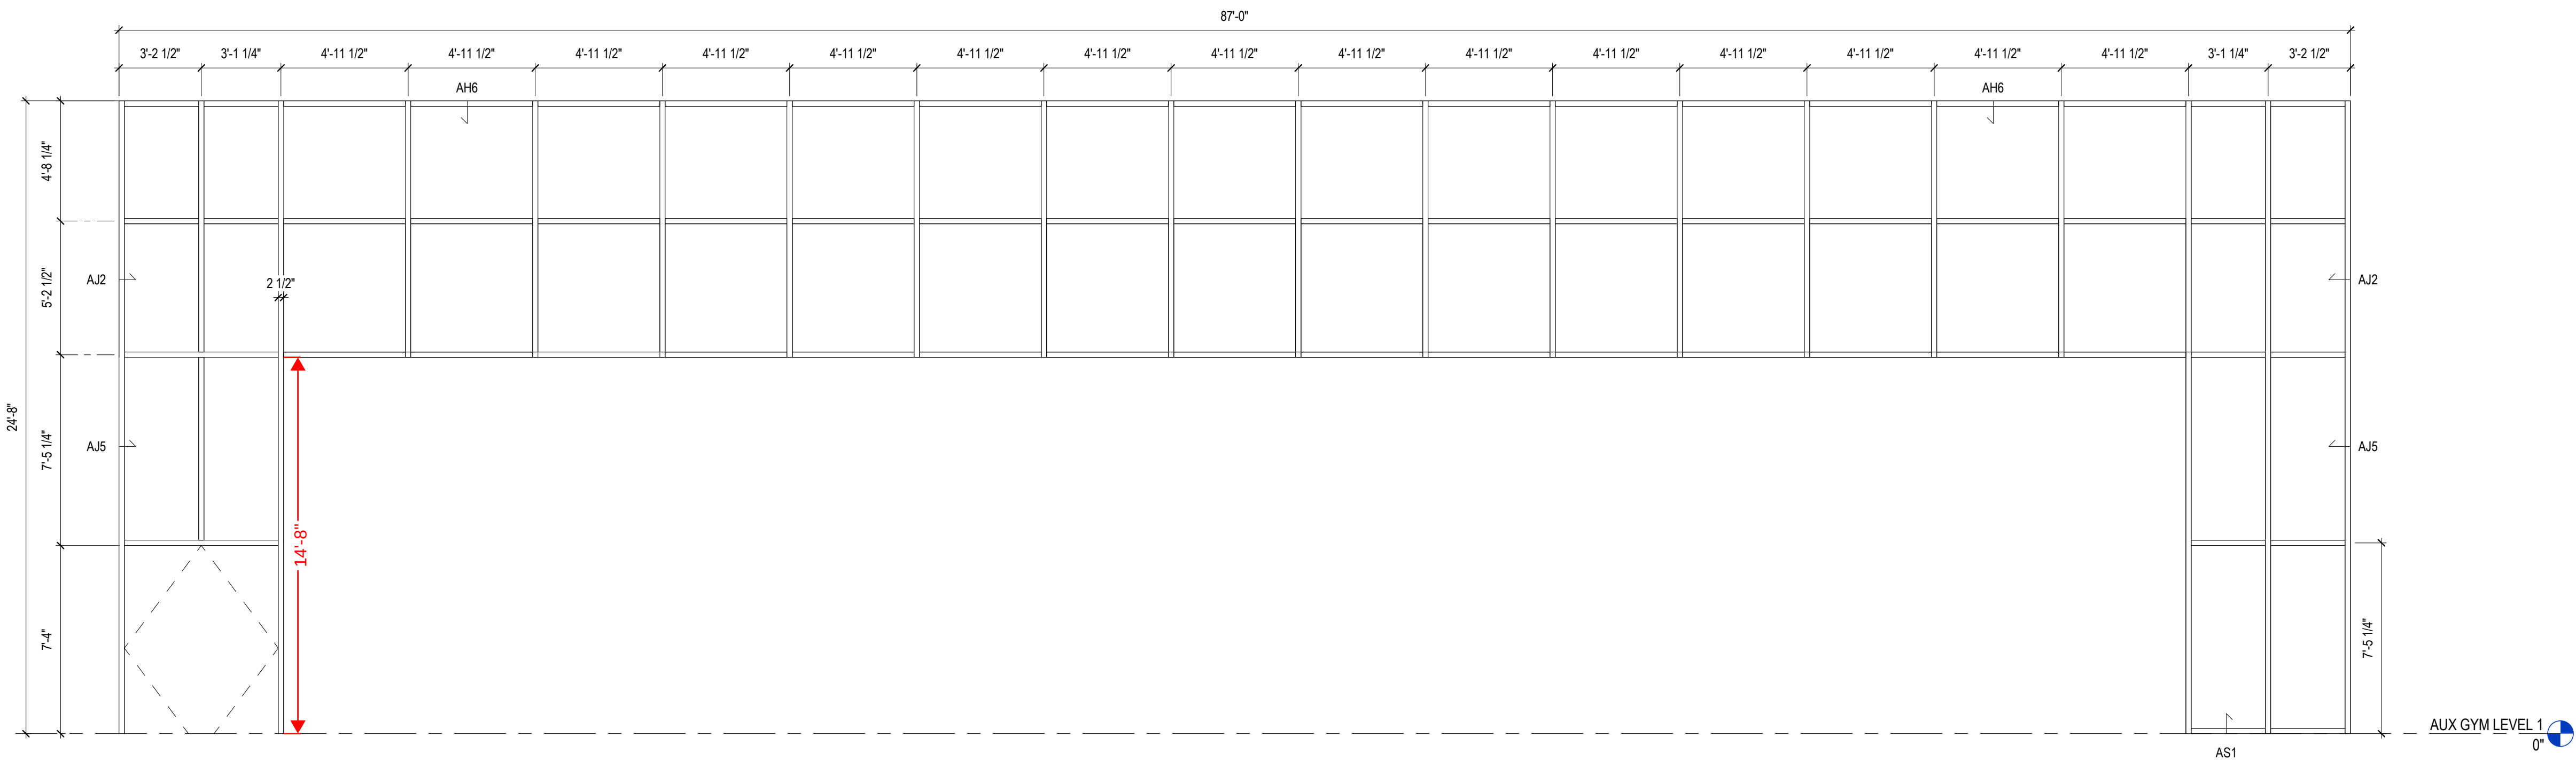

6/ A-831	CW01 1/4" = 1'-0"
----------	----------------------

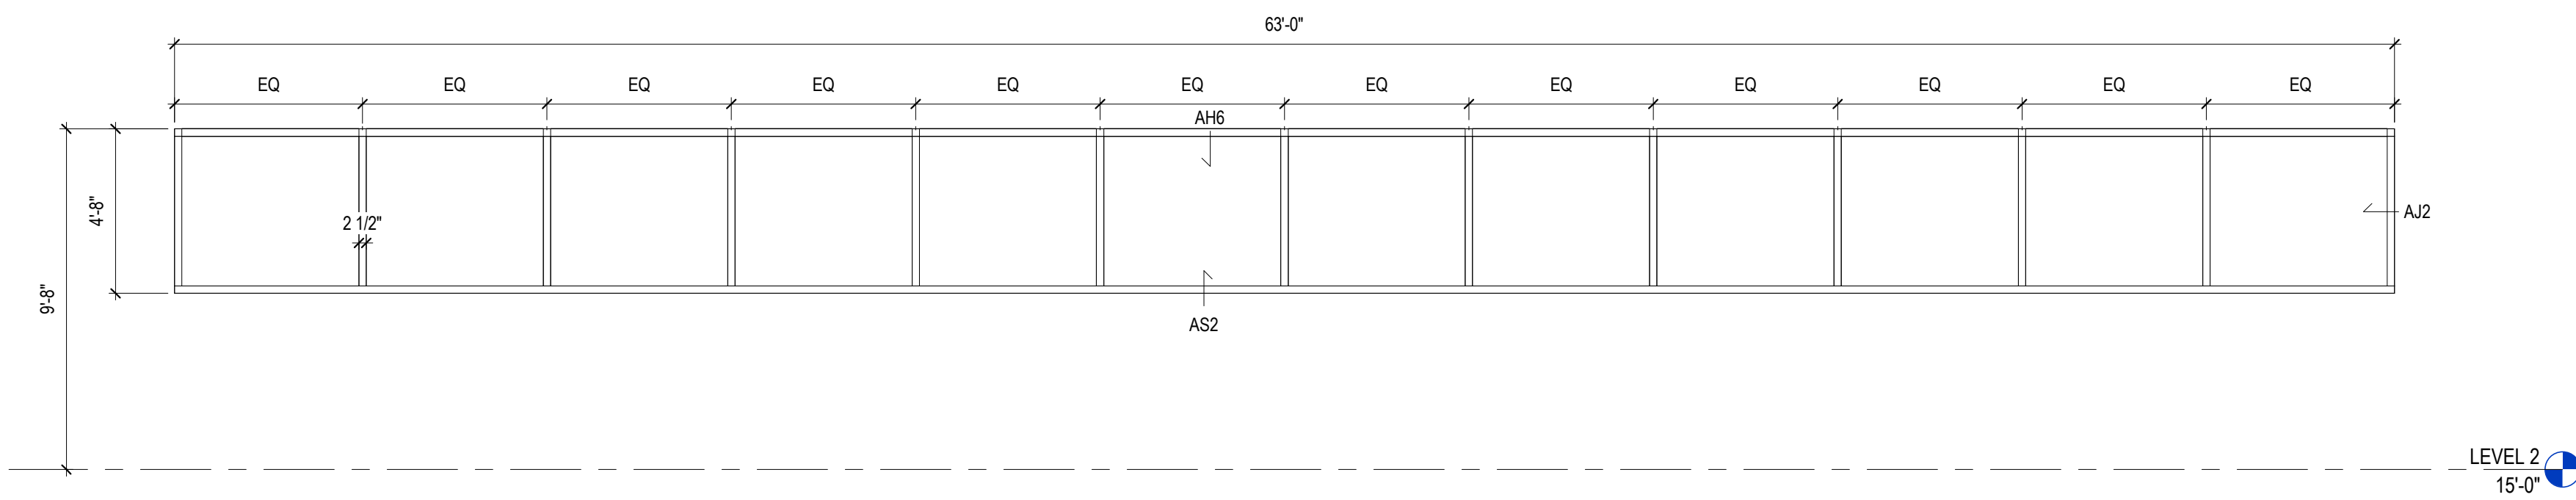


5/ A-831	CW02 1/4" = 1'-0"
----------	----------------------

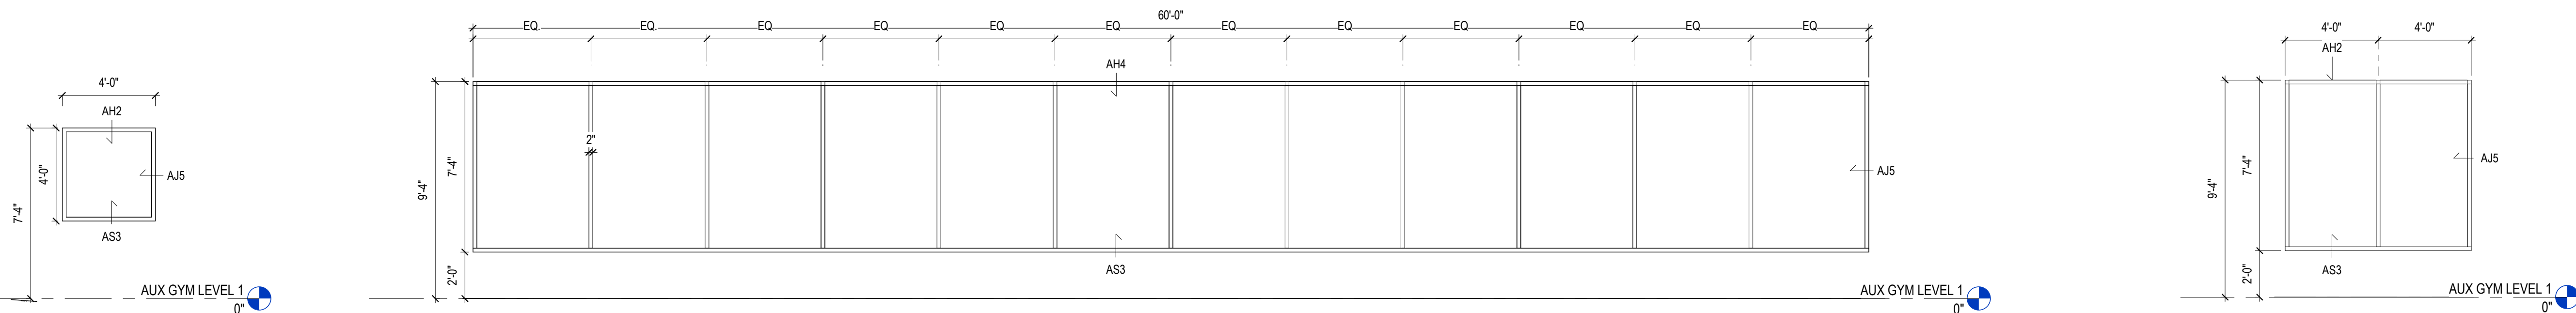

4/ A-831	SFT01 1/4" = 1'-0"
----------	-----------------------

3/ A-831	SFT02 1/4" = 1'-0"
----------	-----------------------

2/ A-831	SFT03 1/4" = 1'-0"
----------	-----------------------

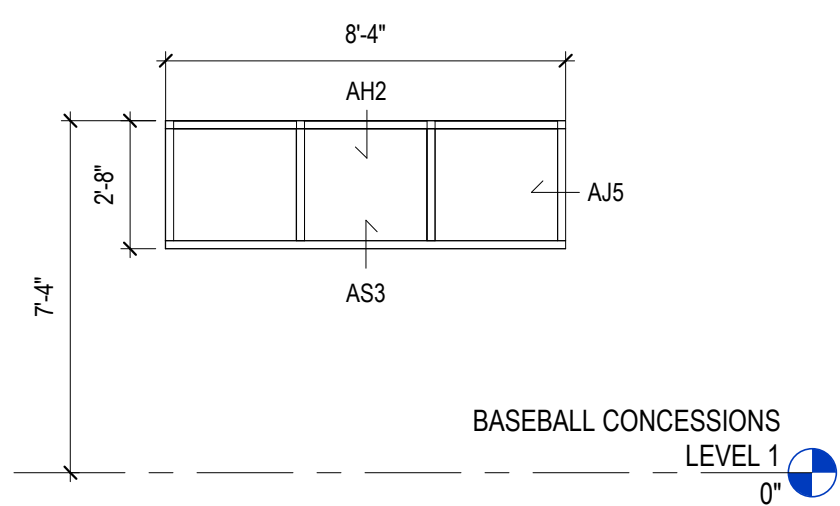

1	AW01 1/4" = 1'-0"
---	----------------------

GLAZING MATERIALS LEGEND

G11
1 1/8" TINTED LAMINATED INSULATING-GLASS UNITS AT
EXTERIOR HOLLOW METAL FRAME VIEW OPENINGS
AND ALUMINUM FRAME VIEW OPENINGS UNLESS
NOTED OTHERWISE.

G12
1 3/16" TINTED INSULATING LAMINATED GLASS @
SKYLIGHTS.

FG1
FIRE RESISTANT RATED GLAZING AT ALL U.L. RATED DOORS
AND HOLLOW METAL VIEW OPENINGS.

	MG1 1/4" UNCOATED CLEAR TEMP. FLOAT-GLASS UNITS AT INTERIOR NON-FIRE RATED DOORS AND VIEW OPENINGS UNLESS NOTED OTHERWISE.
---	--

STARR'S MILL HIGH SCHOOL - AUXILIARY GYM ADDITION



Where Excellence and Creativity Merge




Architectural Registration No. 9020


[illegible]

STOREFRONT AND CURTAINWALL ELEVATIONS


A-831

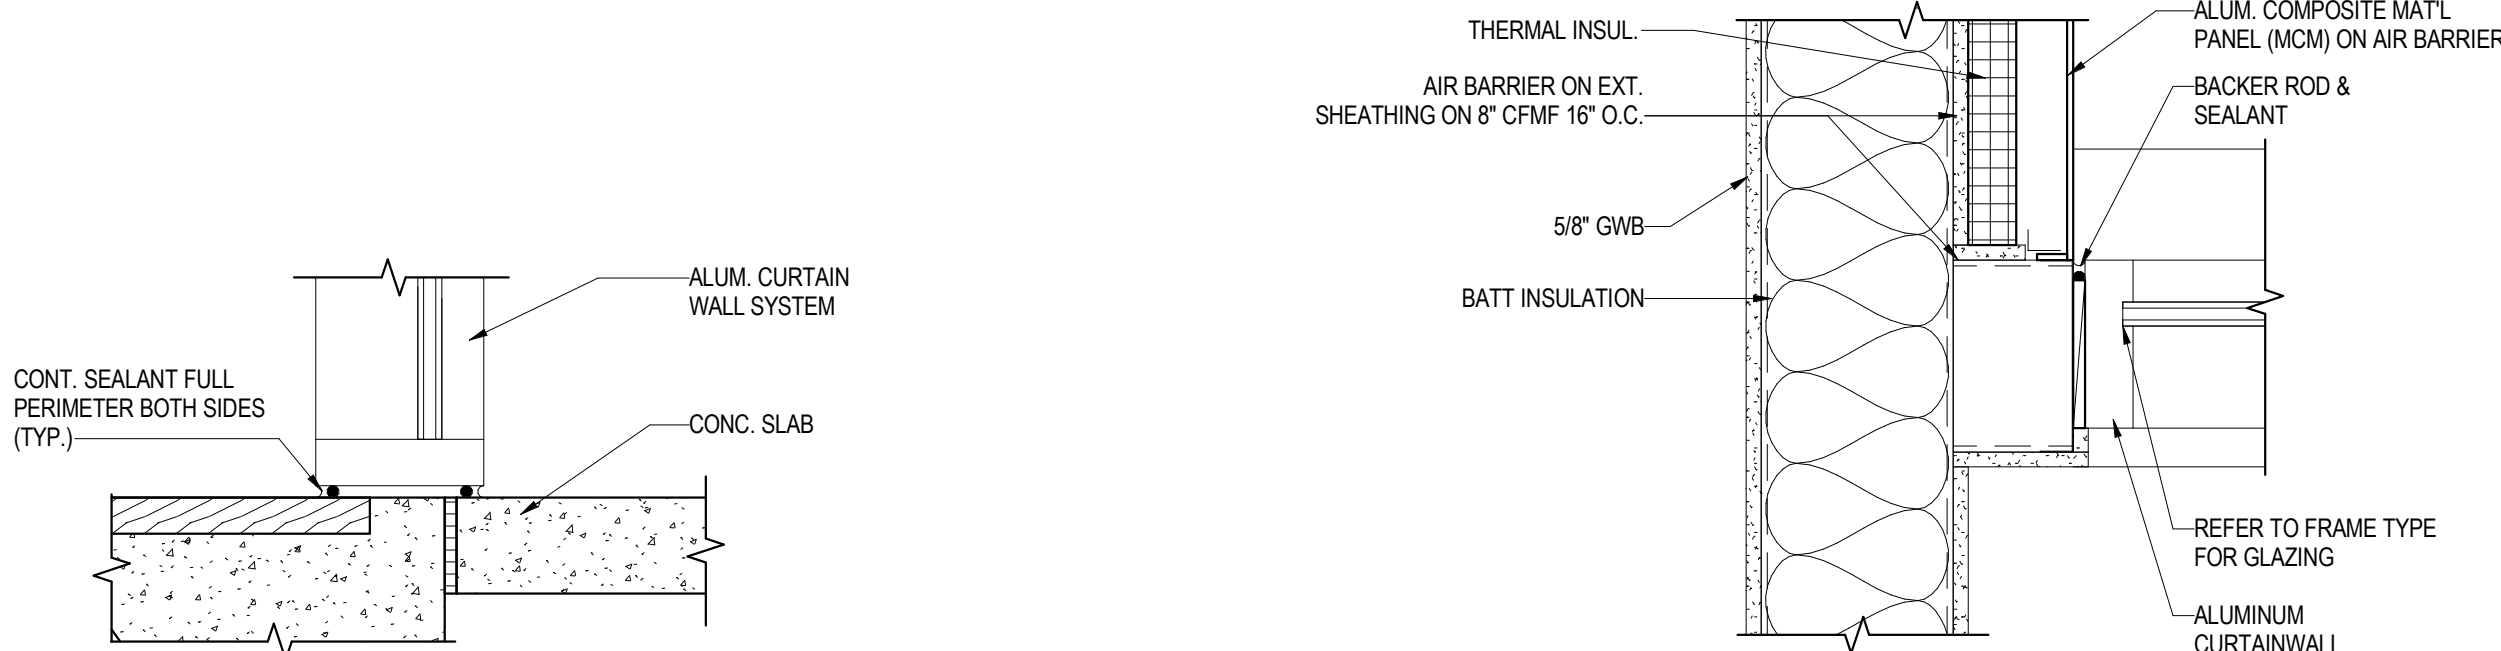


10/ A-861 AS1
1 1/2" = 1'-0"

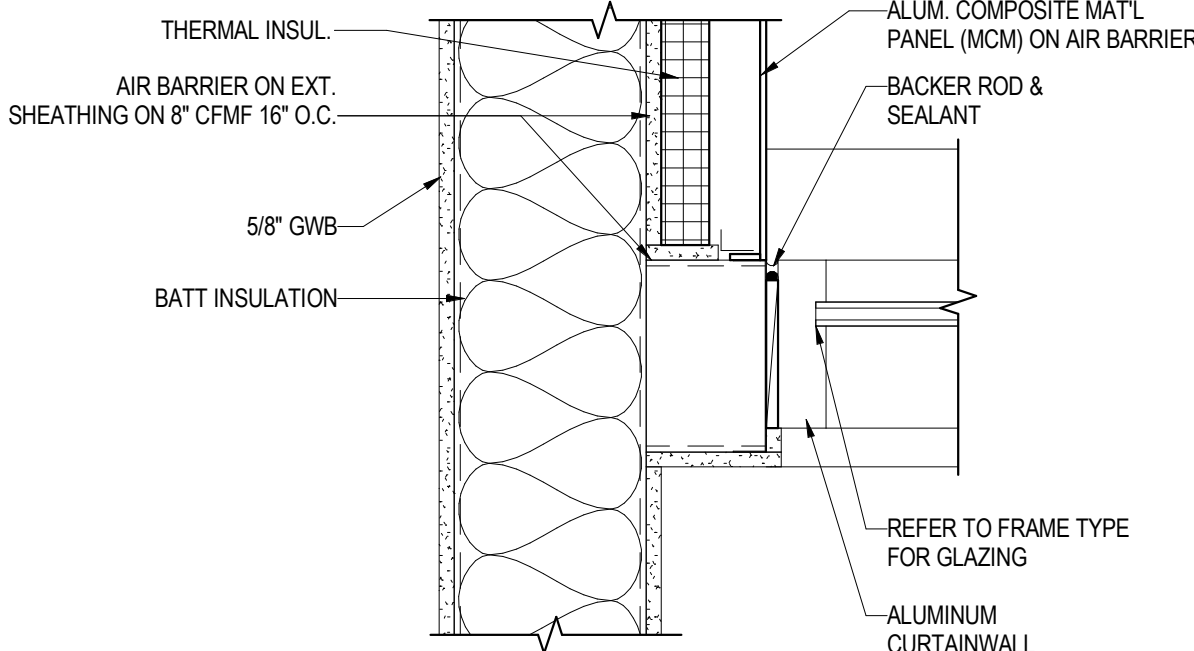


9/ A-861 AJ6
1 1/2" = 1'-0"

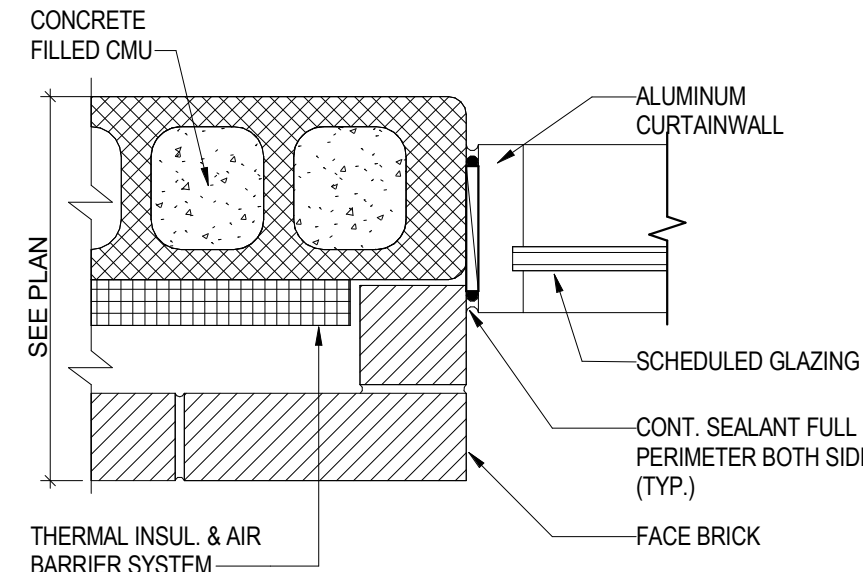


8/ A-861 AJ5 ALUM
1 1/2" = 1'-0"

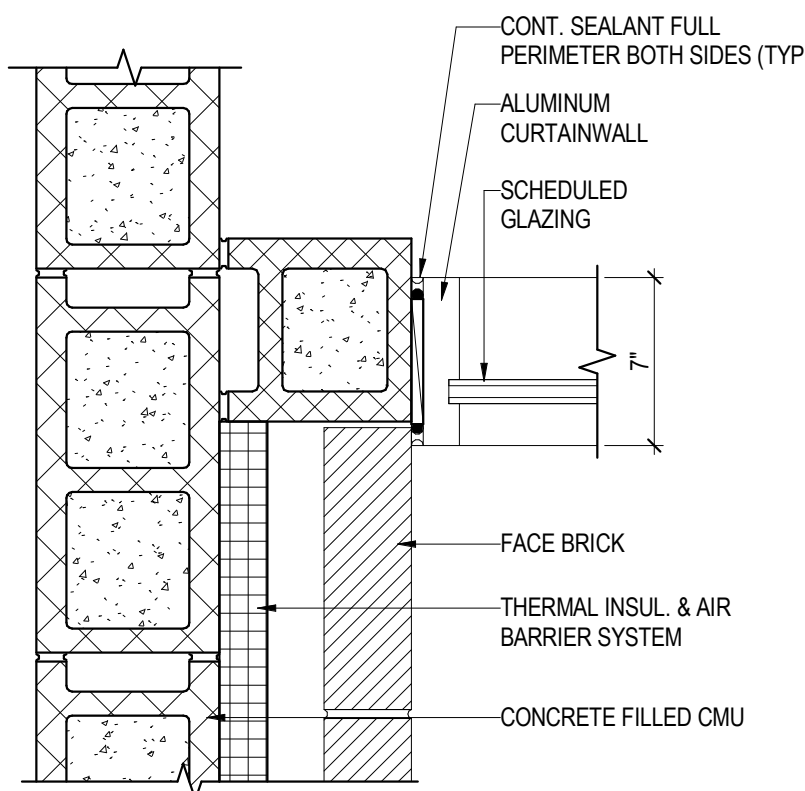


7/ A-861 AJ3
1 1/2" = 1'-0"

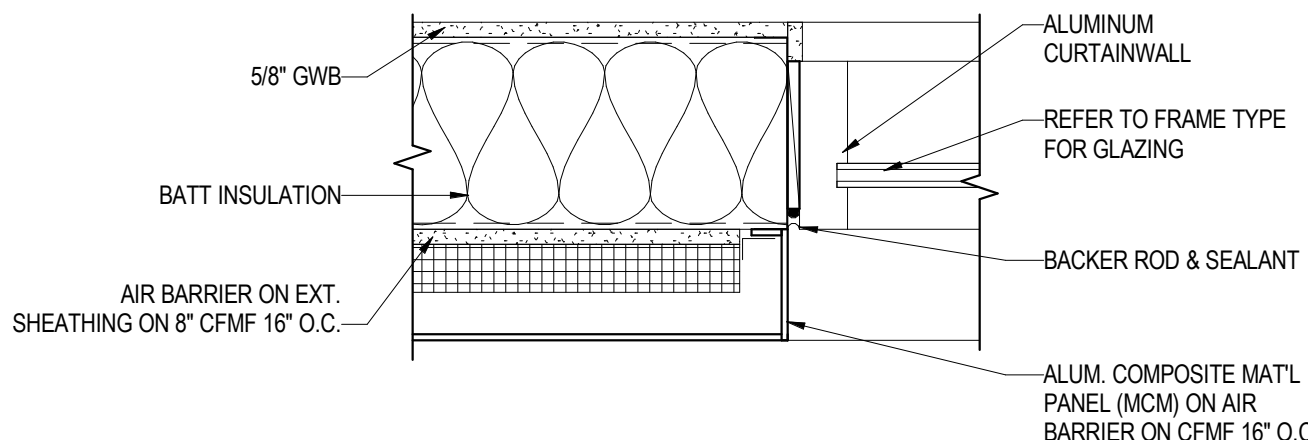


6/ A-861 AJ2
1 1/2" = 1'-0"

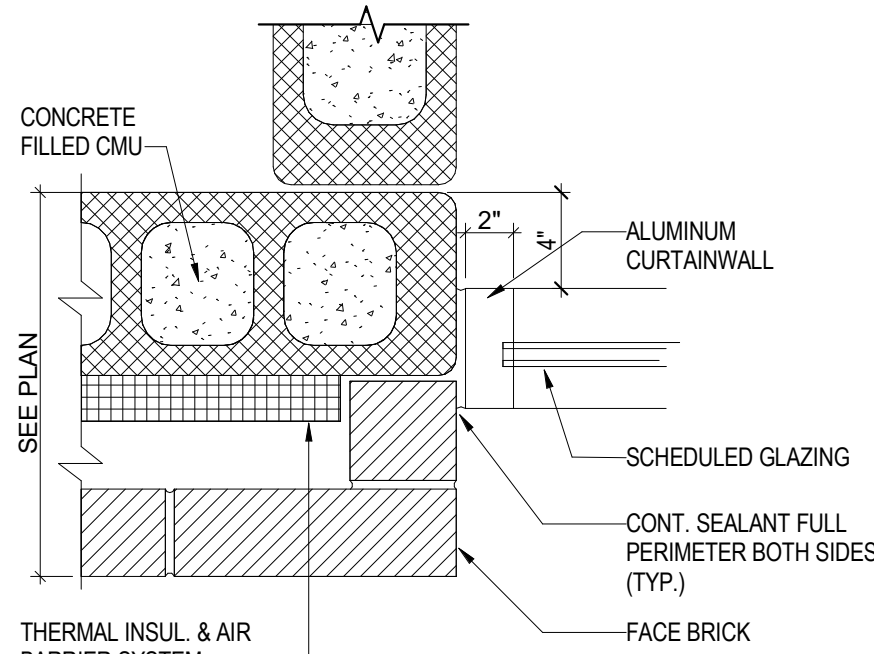


5/ A-861 AJ1
1 1/2" = 1'-0"

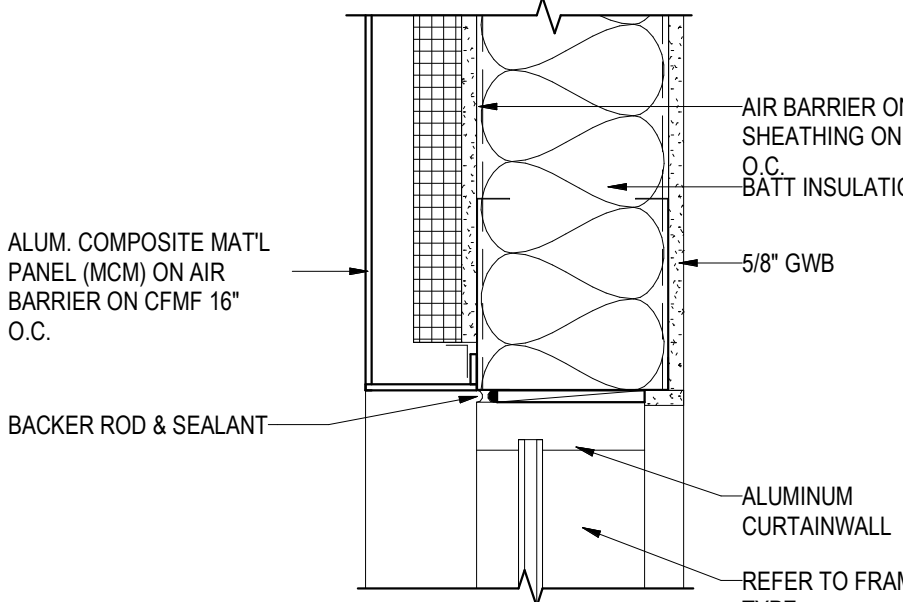


4/ A-861 AH6
1 1/2" = 1'-0"

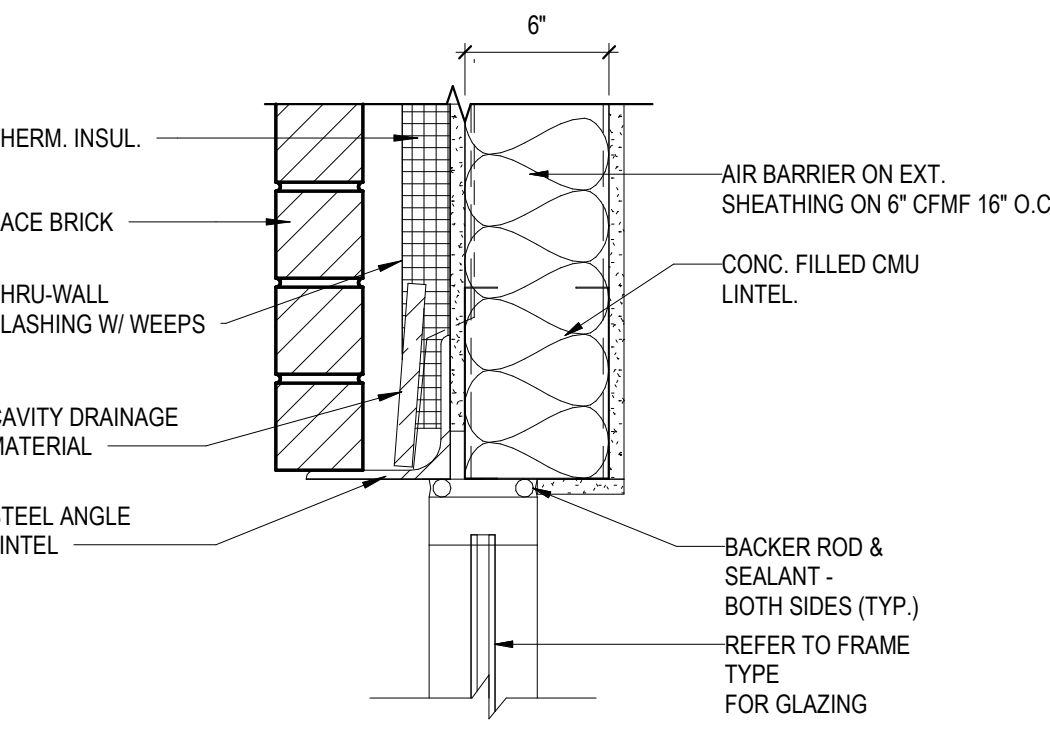


3/ A-861 AH4
1 1/2" = 1'-0"

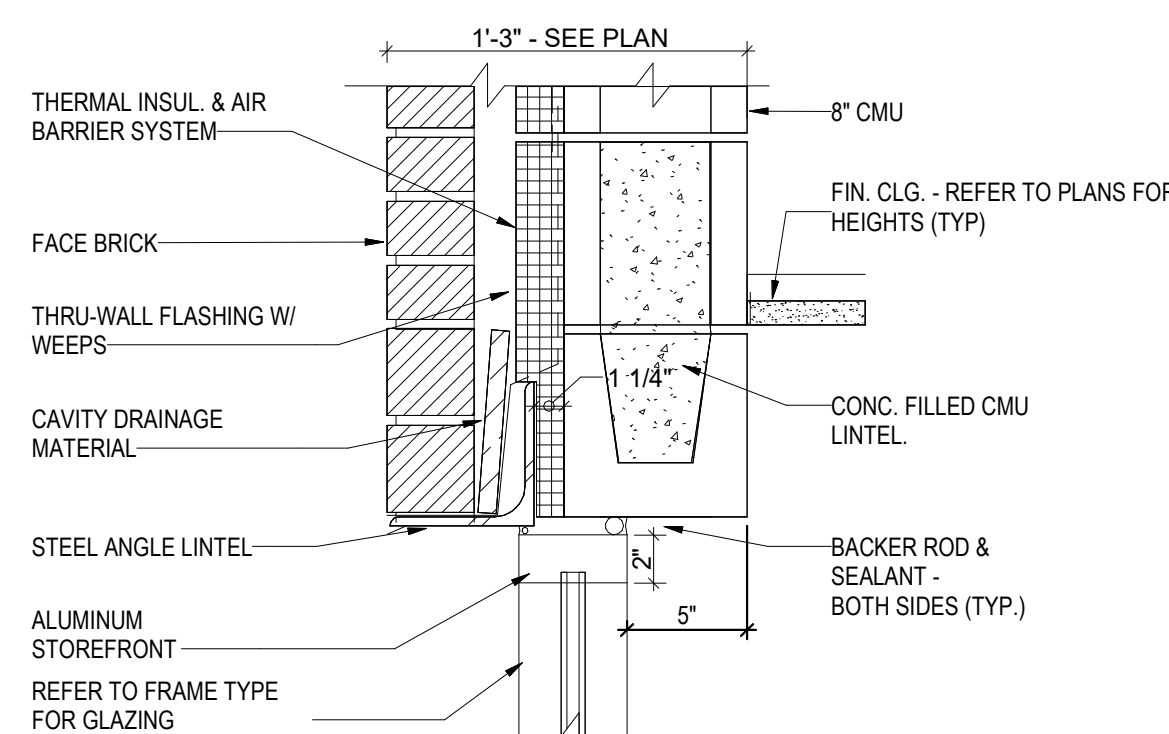


2/ A-861 AH2 ALUM
1 1/2" = 1'-0"

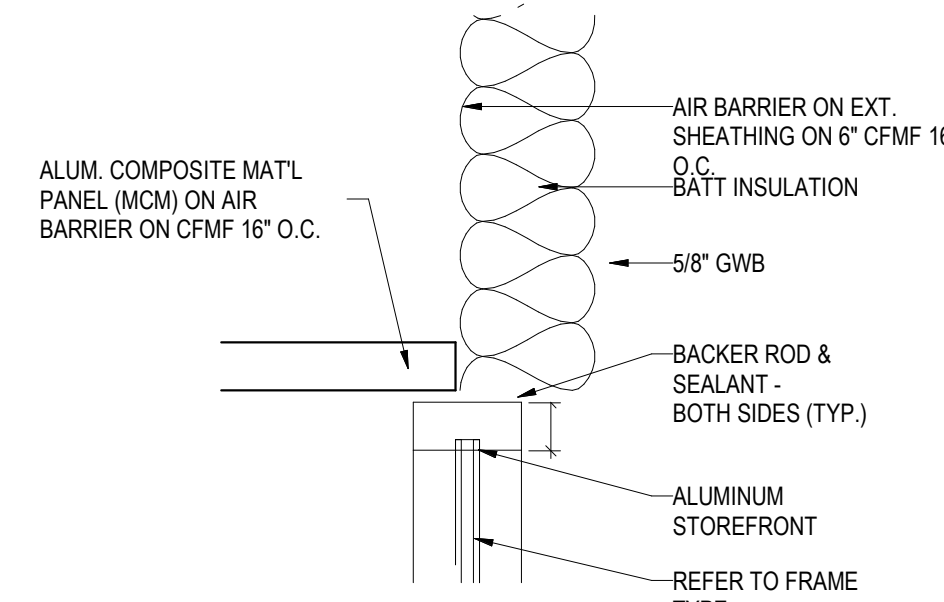

1/ A-861 AH1
1 1/2" = 1'-0"

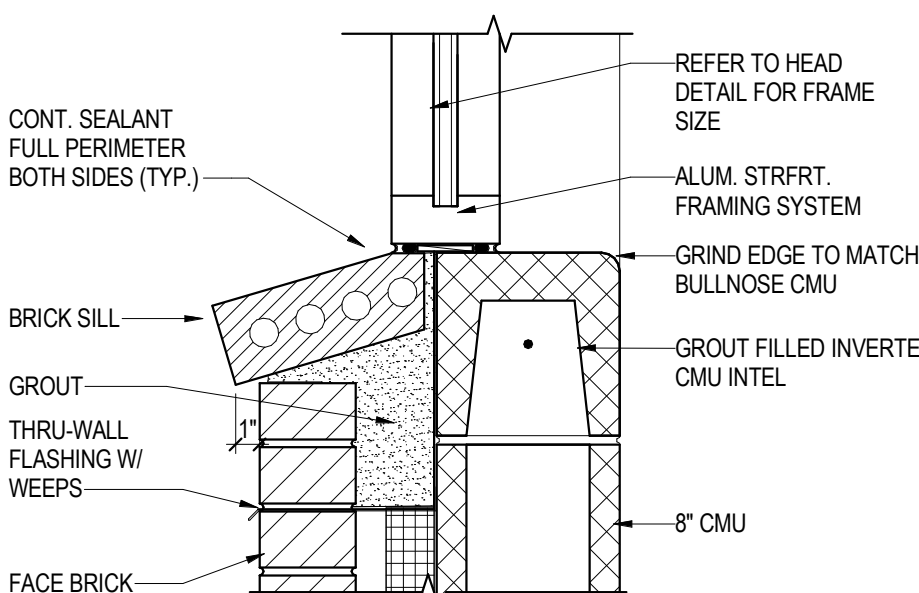

12/ A-861 AS3 ALUM
1 1/2" = 1'-0"

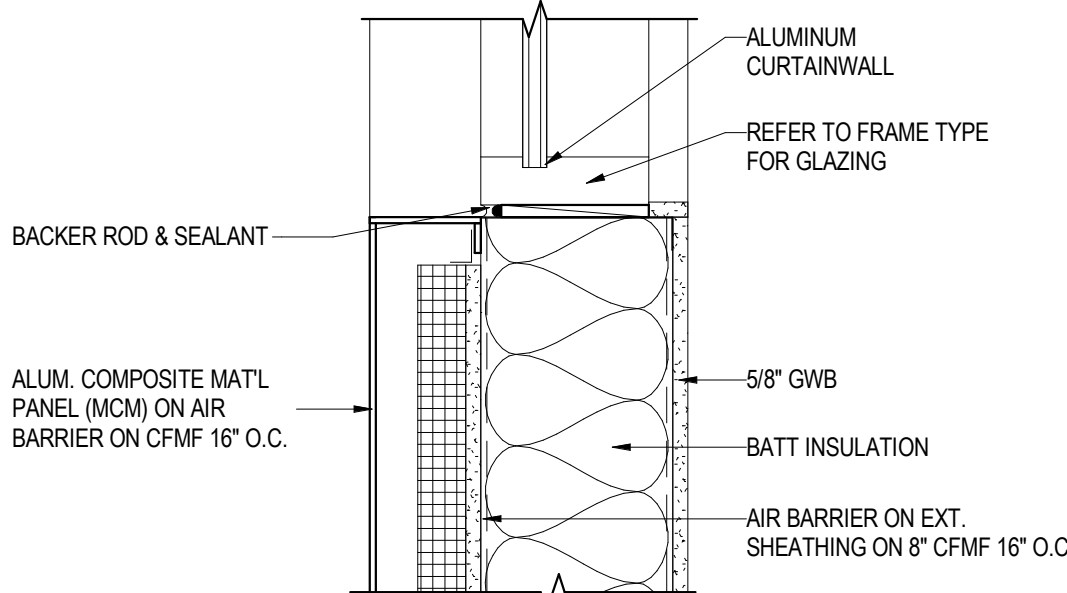

11/ A-861 AS2
1 1/2" = 1'-0"

STARR'S MILL HIGH SCHOOL -
AUXILIARY GYM ADDITION



FACILITY CODE 656-0198
PBK PROJECT NO. 202309
FTE 1800


133 PANTHER PATH, FAYETTEVILLE, GA 30215
CONTRACT DRAWINGS

Architectural Registration No. 9020

CLIENT FAYETTE COUNTY		
DATE 2025/05/19	PROJECT NUMBER 202309	
DRAWING HISTORY		
No.	Description	Date
CHECKED BY: RV		
DRAWN BY: KM/ LT		

WINDOW & LOUVER
DETAILS

A-861

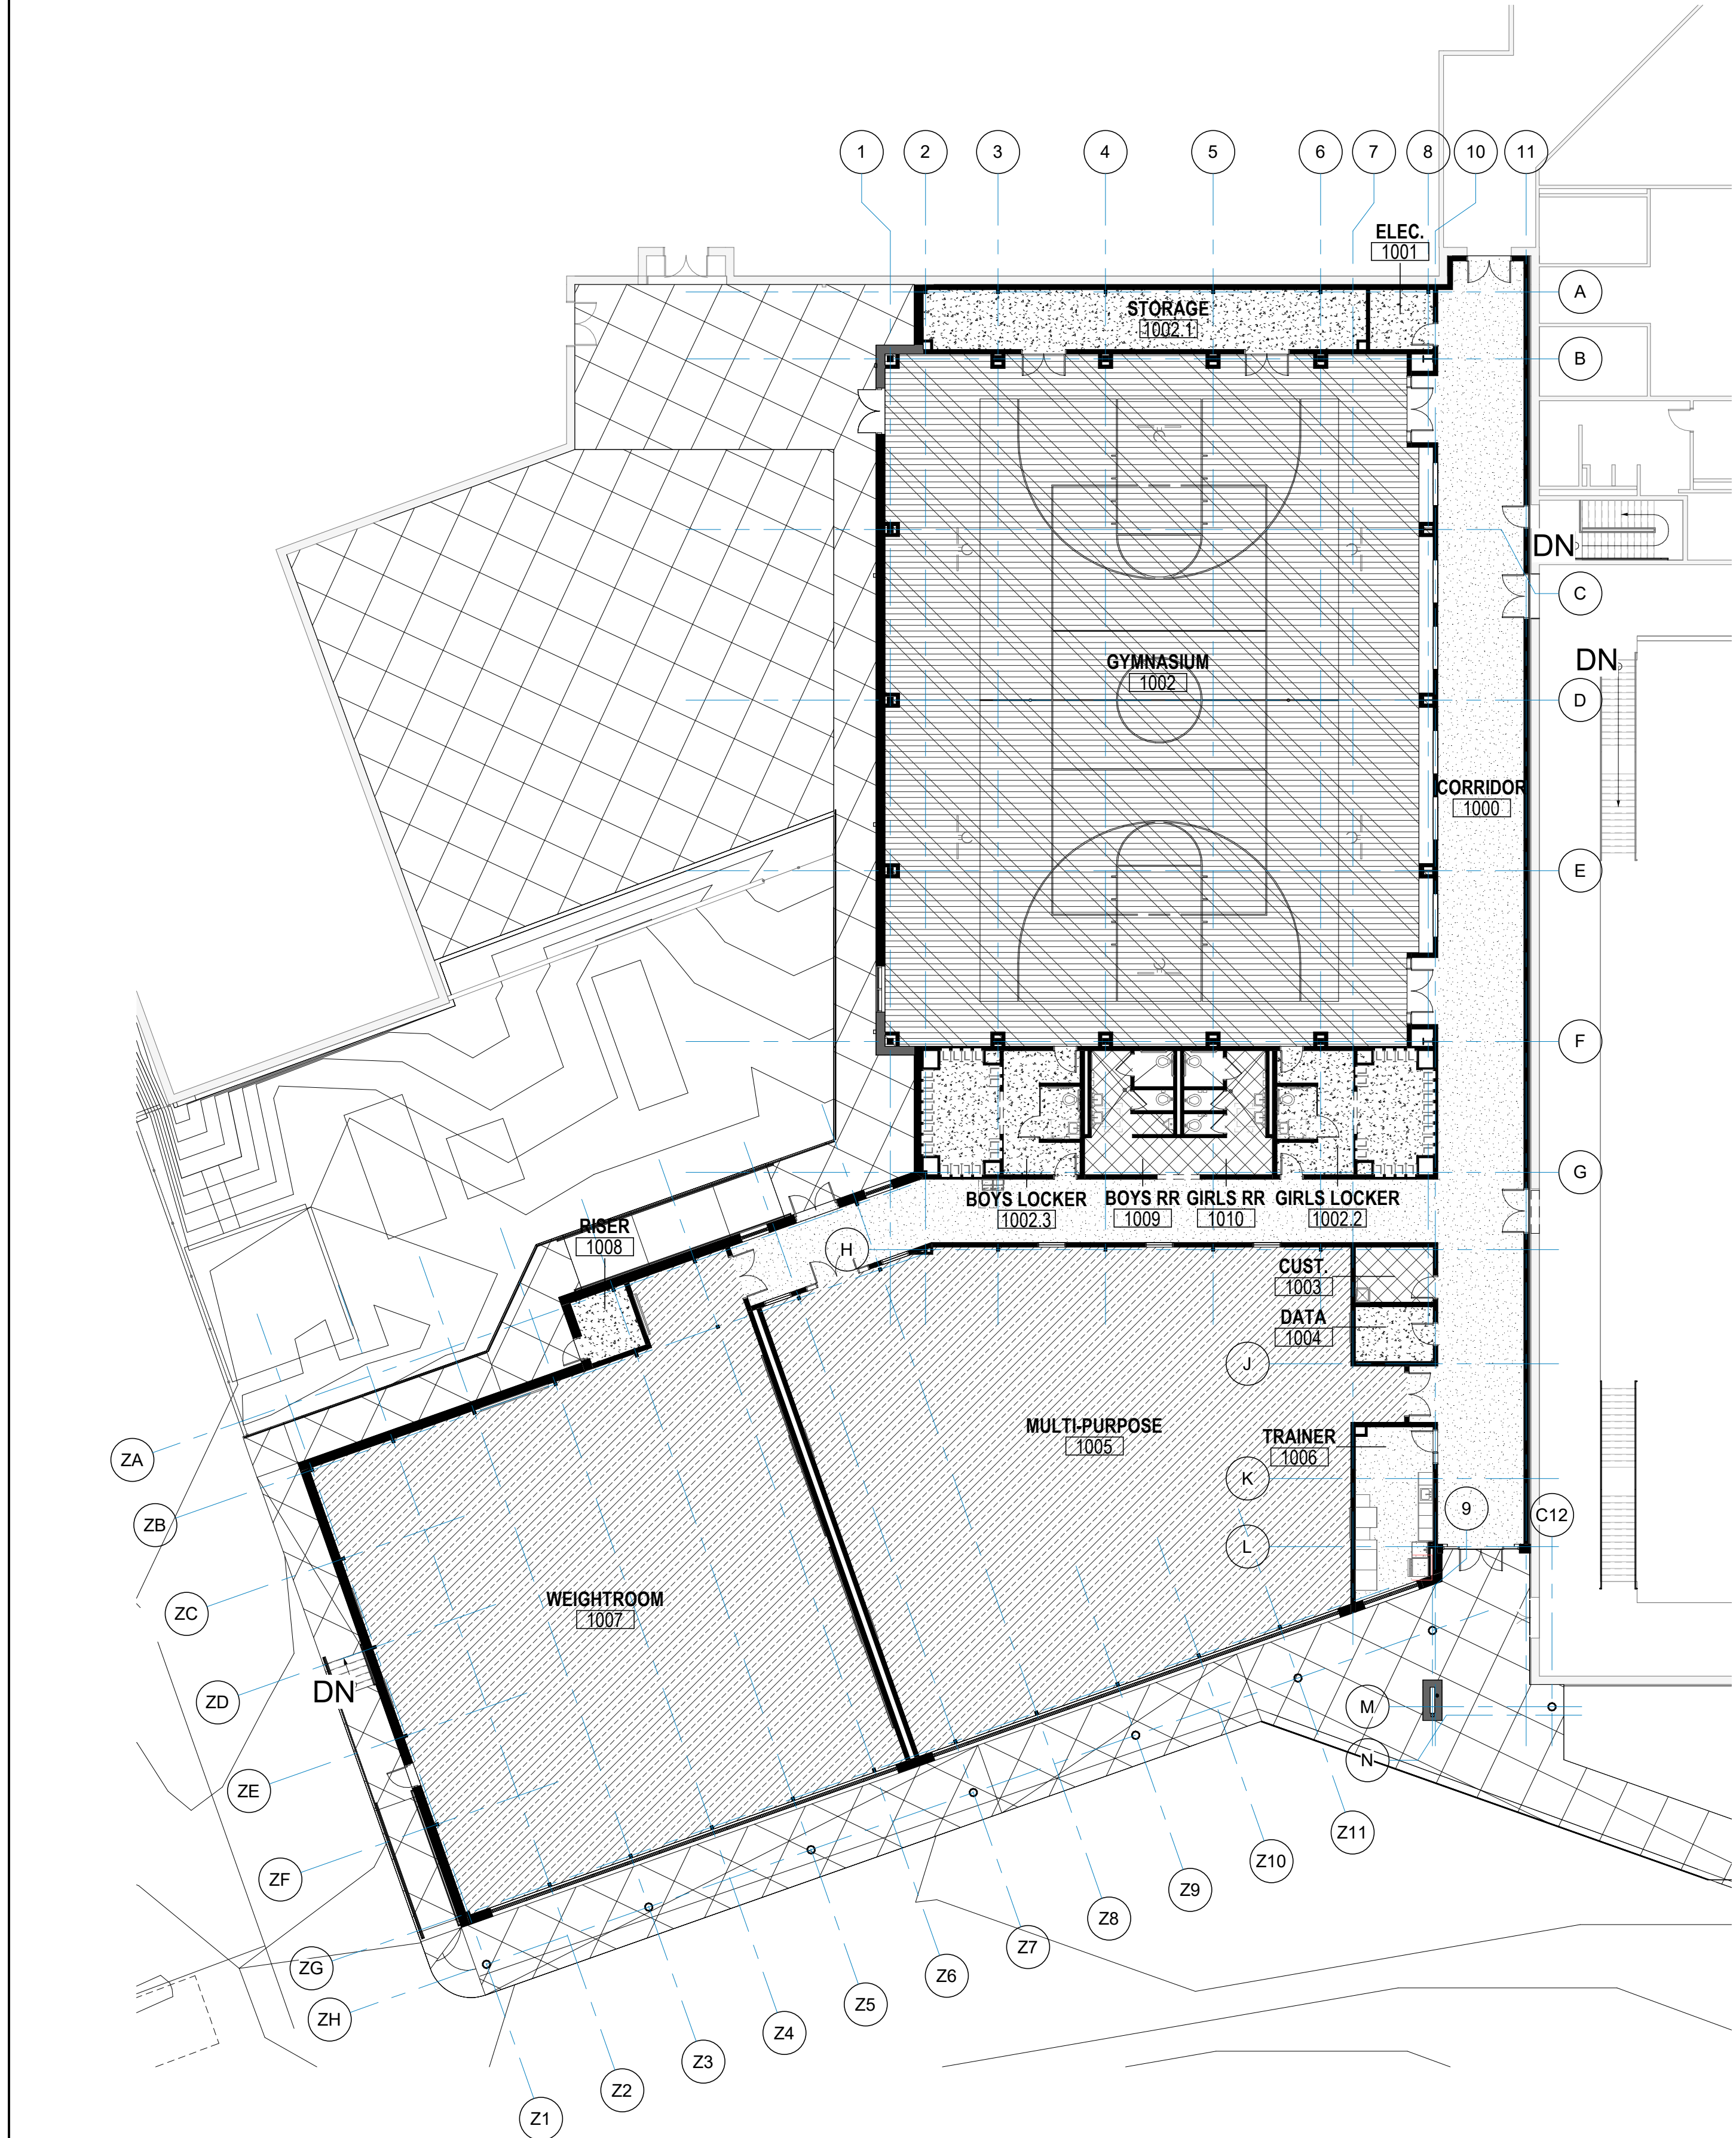

WALL FINISH SCHEDULE										
Level	ROOM DATA			BASE FINISH	WALL FINISH	WALL FINISHES				COMMENTS
	NUMBER	NAME	Area			NORTH	EAST	SOUTH	WEST	
MAIN GYM LOWER LEVEL	S07	WRESTLING ROOM	2,002 SF			CMU-PT	CMU-PT	CMU-PT	CMU-PT	
MAIN GYM LOWER LEVEL	S08	STORAGE	331 SF			CMU-PT	CMU-PT	CMU-PT	CMU-PT	
MAIN GYM LOWER LEVEL	S09	ELEVATOR EQUIP. RM.	71 SF			CMU-PT	CMU-PT	CMU-PT	CMU-PT	
MAIN GYM LOWER LEVEL	S11	LAUNDRY RM.	116 SF			CMU-PT	CMU-PT	CMU-PT	CMU-PT	
MAIN GYM LOWER LEVEL	S12	GIRLS ATHLETIC LOCKER ROOM	668 SF			CMU-PT	CMU-PT	CMU-PT	CMU-PT	
MAIN GYM LOWER LEVEL	S13	TOILET RM.	143 SF			CMU-PT	CMU-PT	CMU-PT	CMU-PT	
MAIN GYM LOWER LEVEL	S14	DRYING	102 SF			CMU-PT	CMU-PT	CMU-PT	CMU-PT	
MAIN GYM LOWER LEVEL	S15	SHOWER RM.	164 SF			CMU-PT	CMU-PT	CMU-PT	CMU-PT	
MAIN GYM LOWER LEVEL	S16	BOYS ATHLETIC LOCKER ROOM	765 SF			CMU-PT	CMU-PT	CMU-PT	CMU-PT	
MAIN GYM LOWER LEVEL	S17	DRYING	122 SF			CMU-PT	CMU-PT	CMU-PT	CMU-PT	
MAIN GYM LOWER LEVEL	S18	TOILET RM.	144 SF			CMU-PT	CMU-PT	CMU-PT	CMU-PT	
MAIN GYM LOWER LEVEL	S19	SHOWER RM.	154 SF			CMU-PT	CMU-PT	CMU-PT	CMU-PT	
MAIN GYM LOWER LEVEL	S20	TRAINING RM.	254 SF			CMU-PT	CMU-PT	CMU-PT	CMU-PT	
MAIN GYM LOWER LEVEL	S21	DANCE ROOM	1,961 SF			CMU-PT	CMU-PT	CMU-PT	CMU-PT	
MAIN GYM LOWER LEVEL	S22	HEAD COACH'S OFFICE	199 SF			CMU-PT	CMU-PT	CMU-PT	CMU-PT	
MAIN GYM LOWER LEVEL	S23	BATHROOM	48 SF			CMU-PT	CMU-PT	CMU-PT	CMU-PT	
MAIN GYM LOWER LEVEL	S24	HEAD COACH'S OFFICE	199 SF			CMU-PT	CMU-PT	CMU-PT	CMU-PT	
MAIN GYM LOWER LEVEL	S25	BATHROOM	48 SF			CMU-PT	CMU-PT	CMU-PT	CMU-PT	
MAIN GYM LOWER LEVEL	S26	ELEVATOR	70 SF			CMU-PT	CMU-PT	CMU-PT	CMU-PT	
AUX GYM LEVEL 1	1000	CORRIDOR	2,171 SF	RB		CMU-PT	CMU-PT	CMU-PT	CMU-PT	
AUX GYM LEVEL 1	1000.1	CORRIDOR	873 SF	RB		CMU-PT	CMU-PT	CMU-PT	CMU-PT	
AUX GYM LEVEL 1	1001	ELEC.	74 SF	RB		CMU-PT	CMU-PT	CMU-PT	CMU-PT	
AUX GYM LEVEL 1	1002	GYMNASIUM	7,091 SF	RB		CMU-PT	CMU-PT	CMU-PT	CMU-PT	
AUX GYM LEVEL 1	1002.1	STORAGE	512 SF	RB		CMU-PT	CMU-PT	CMU-PT	CMU-PT	
AUX GYM LEVEL 1	1002.2	GIRLS LOCKER	366 SF	RB		CMU-PT	CMU-PT	CMU-PT	CMU-PT	
AUX GYM LEVEL 1	1002.3	BOYS LOCKER	368 SF	RB		CMU-PT	CMU-PT	CMU-PT	CMU-PT	
AUX GYM LEVEL 1	1003	CUST.	83 SF	RES		CMU-PT	CMU-PT	CMU-PT	CMU-PT	
AUX GYM LEVEL 1	1004	DATA	83 SF	RB		CMU-PT	CMU-PT	CMU-PT	CMU-PT	
AUX GYM LEVEL 1	1005	MULTI-PURPOSE	4,468 SF	RB		CMU-PT	CMU-PT	CMU-PT	CMU-PT	
AUX GYM LEVEL 1	1006	TRAINER	239 SF	RB		CMU-PT	CMU-PT	CMU-PT	CMU-PT	
AUX GYM LEVEL 1	1007	WEIGHTROOM	4,435 SF	RB		CMU-PT	CMU-PT	CMU-PT	CMU-PT	
AUX GYM LEVEL 1	1008	RISE	73 SF	RB		CMU-PT	CMU-PT	CMU-PT	CMU-PT	
AUX GYM LEVEL 1	1009	BOYS RR	151 SF	RES		CMU-PT	CMU-PT	CMU-PT	CMU-PT	
AUX GYM LEVEL 1	1010	GIRLS RR	135 SF	RES		CMU-PT	CMU-PT	CMU-PT	CMU-PT	
BASEBALL CONCESSIONS LEVEL 1	101	MENS	63 SF							
BASEBALL CONCESSIONS LEVEL 1	102	WOMENS	63 SF							
BASEBALL CONCESSIONS LEVEL 1	103	CONCESSION	261 SF							
BASEBALL CONCESSIONS LEVEL 2	201	SCORE BOOTH	266 SF	WB		T11	T11	T11	T11	
BASEBALL CONCESSIONS LEVEL 2	202	STORAGE	146 SF	WB		T11	T11	T11	T11	
BASEBALL CONCESSIONS LEVEL 2	203	STAIR	144 SF	WB		T11 / GWB	T11	T11	T11	
Grand Total			29,527 SF							



GENERAL FLOOR FINISH NOTES

1. ALL FINISH MATERIALS SHALL MEET THE FLAME SPREAD RATINGS PER THE BUILDING CODE.
2. REFER TO INTERIOR ELEVATIONS FOR SPECIFIC MATERIAL LOCATIONS.
3. PROVIDE TRANSITION STRIPS AT ALL LOCATIONS WHERE CONDITIONS OF DISSIMILAR FLOOR FINISHES AJOIN. REFER TO SPECIFICATIONS FOR TRANSITION TYPES.
4. ALL FLOORING TRANSITIONS AT DOORS SHALL BE LOCATED BELOW THE CENTERLINE OF DOORS. U.N.O.
5. CONTRACTOR WILL BE RESPONSIBLE FOR PROTECTING FINISHED FLOORING SURFACES FROM DAMAGE DURING ALL CONSTRUCTION PHASES.
6. GENERAL CONTRACTOR TO SUBMIT FLOORING PATTERN LAYOUT WITH STRIPING COLORS AND STRIPING WIDTH AND NOTIFY ARCHITECT. CONTRACTOR SHALL NOT PROCEED WITH THE FLOORING INSTALLATION UNTIL LAYOUT IS APPROVED BY ARCHITECT.

FINISH SCHEDULE NOTES AND REMARKS

GENERAL NOTES:

ALL SCHEDULED DIRECTIONS (NORTH, EAST, SOUTH, WEST) ARE PER PLAN DIRECTIONS, NOT TRUE COMPASS DIRECTIONS.

ALL FINISH MATERIALS SHALL MEET FLAME SPREAD RATINGS PER THE BUILDING CODE.

PROTECT ALL FINISHED FLOORING SURFACES FROM DAMAGE DURING ALL CONSTRUCTION PHASES.

PROVIDE AND INSTALL BULLNOSE TRIM AT ALL TRANSITIONS FROM CERAMIC WALL TILE TO OTHER MATERIALS U.N.O.

PAINT ALL H.M. DOORS & FRAMES _____ U.N.O.

REMARKS:

1. PAINT ALL H.M. DOOR FRAMES TO MATCH ADJACENT WALL COLOR U.N.O.
2. 3/4" TREATED PLYWOOD WAINSCOT FULL HEIGHT ALL AROUND, PAINT

BASE:

WB - WOOD WALL BASE - PAINTED

WALL:

T11 - INTERIOR WOOD PANELING - PAINTED
CMU - CONCRETE MASONRY UNITS - PAINTED
GWB - GYPSUM WALL BOARD - PAINTED

FLOOR FINISH LEGEND

	SC1 SEALED CONCRETE		RES RESINOUS FLOORING
	PC1 POLISHED CONCRETE		RAF RESILIENT ATHLETIC FLOORING
	WAF WOOD SPORTS FLOORING		PWF PLYWOOD FLOORING - PAINTED

NOTE: PATTERNS ARE FOR REPRESENTATION ONLY. NOT FOR INSTALLATION.

STARR'S MILL HIGH SCHOOL - AUXILIARY GYM ADDITION


133 PANTHER PATH, FAYETTEVILLE, GA 30215

PBK PROJECT NO. 202309

CONTRACT DRAWINGS



When Excellence and Creativity Merge

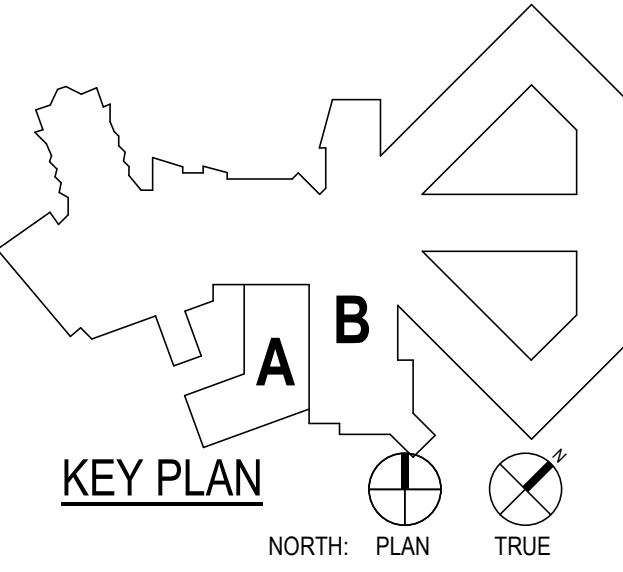

Architectural Registration No. 9020

CLIENT FAYETTE COUNTY		
DATE 2025/05/19	PROJECT NUMBER 202309	
DRAWING HISTORY		
No.	Description	Date
CHECKED BY: RV		
DRAWN BY: KM/ LT		

FINISH & FLOOR PLANS




A-901

01/ A-901 AUX GYM LEVEL 1 - FINISH PLAN

1/16" = 1'-0"

2/ A-901 EX. MAIN GYM LOWER LEVEL - FLOOR PLAN





3/32" = 1'-0"

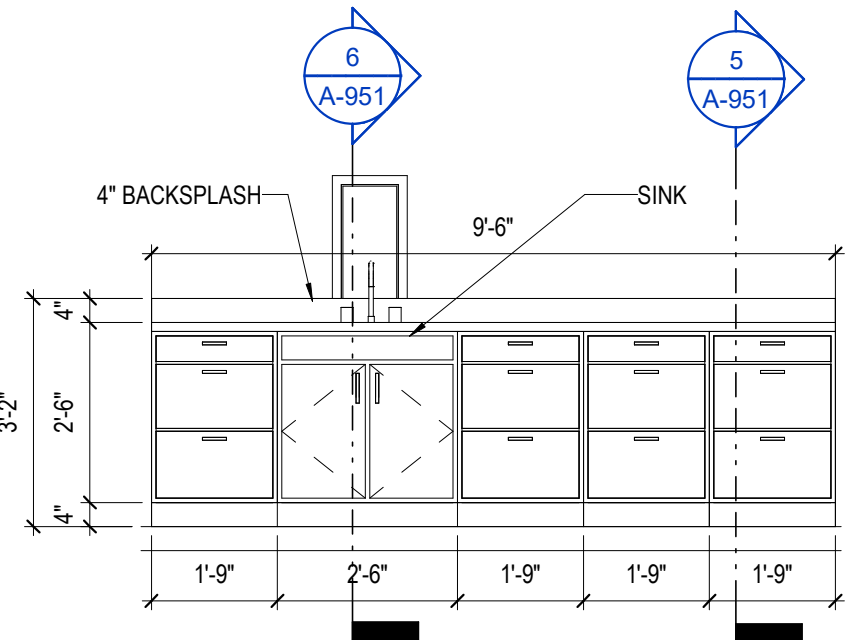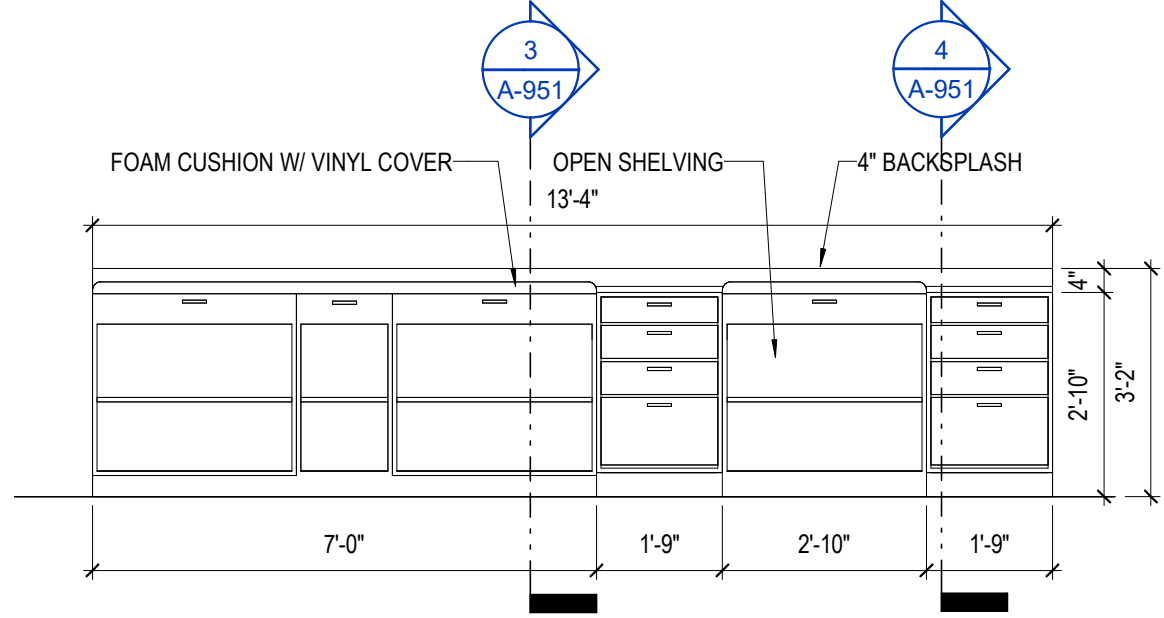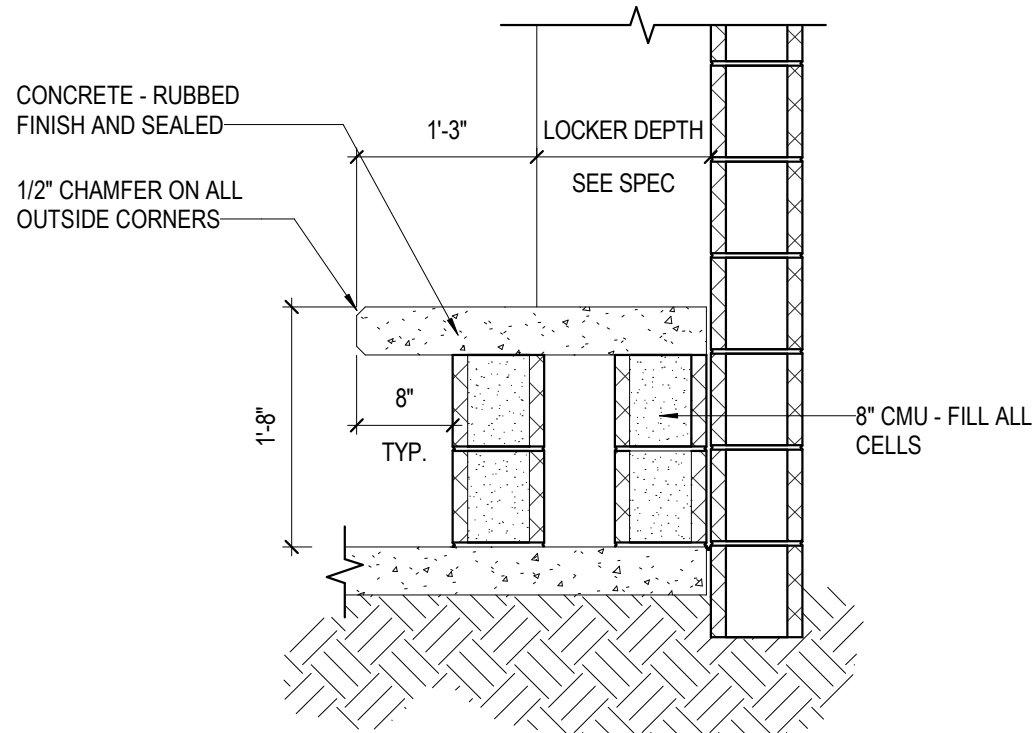

9/ A-951 CASEWORK ELEVATION
3/8" = 1'-0"

8/ A-951 CASEWORK ELEVATION
3/8" = 1'-0"

7/ A-951 LOCKER SECTION DETAIL
3/4" = 1'-0"

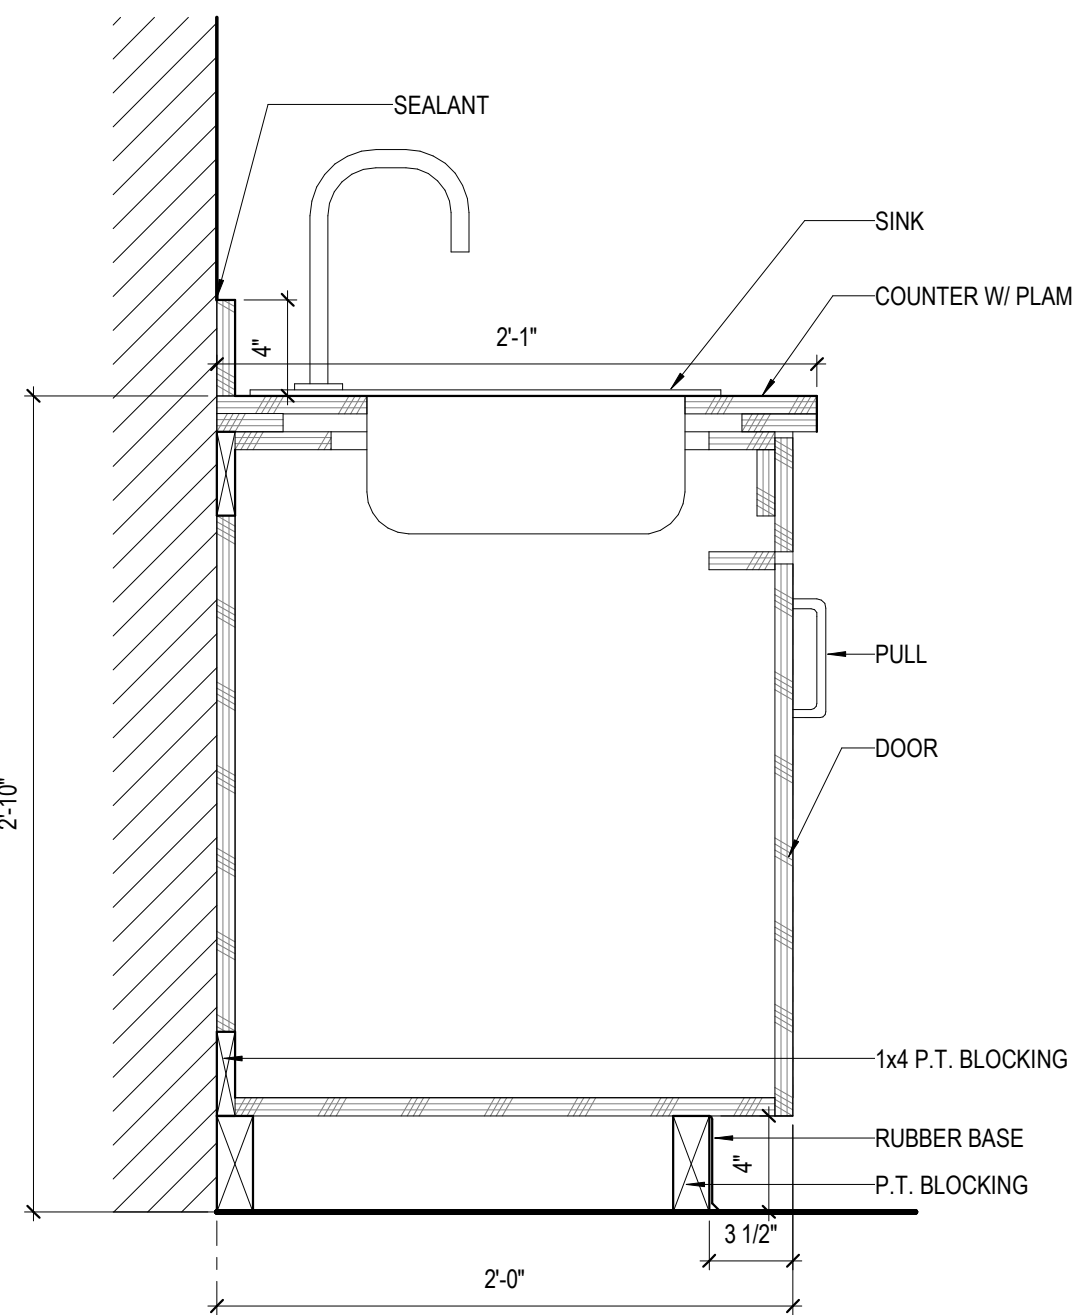
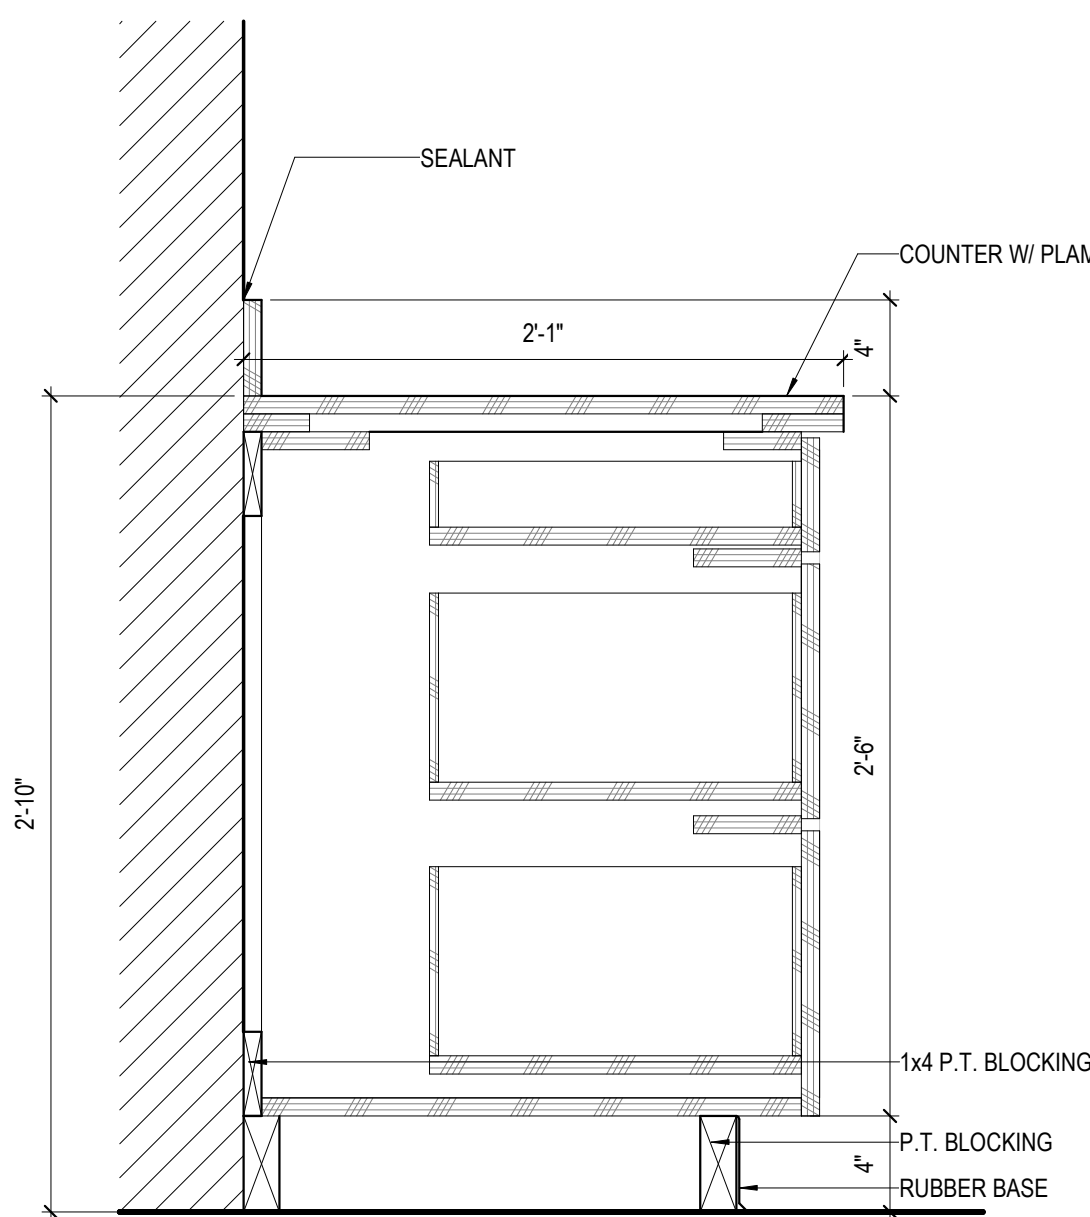
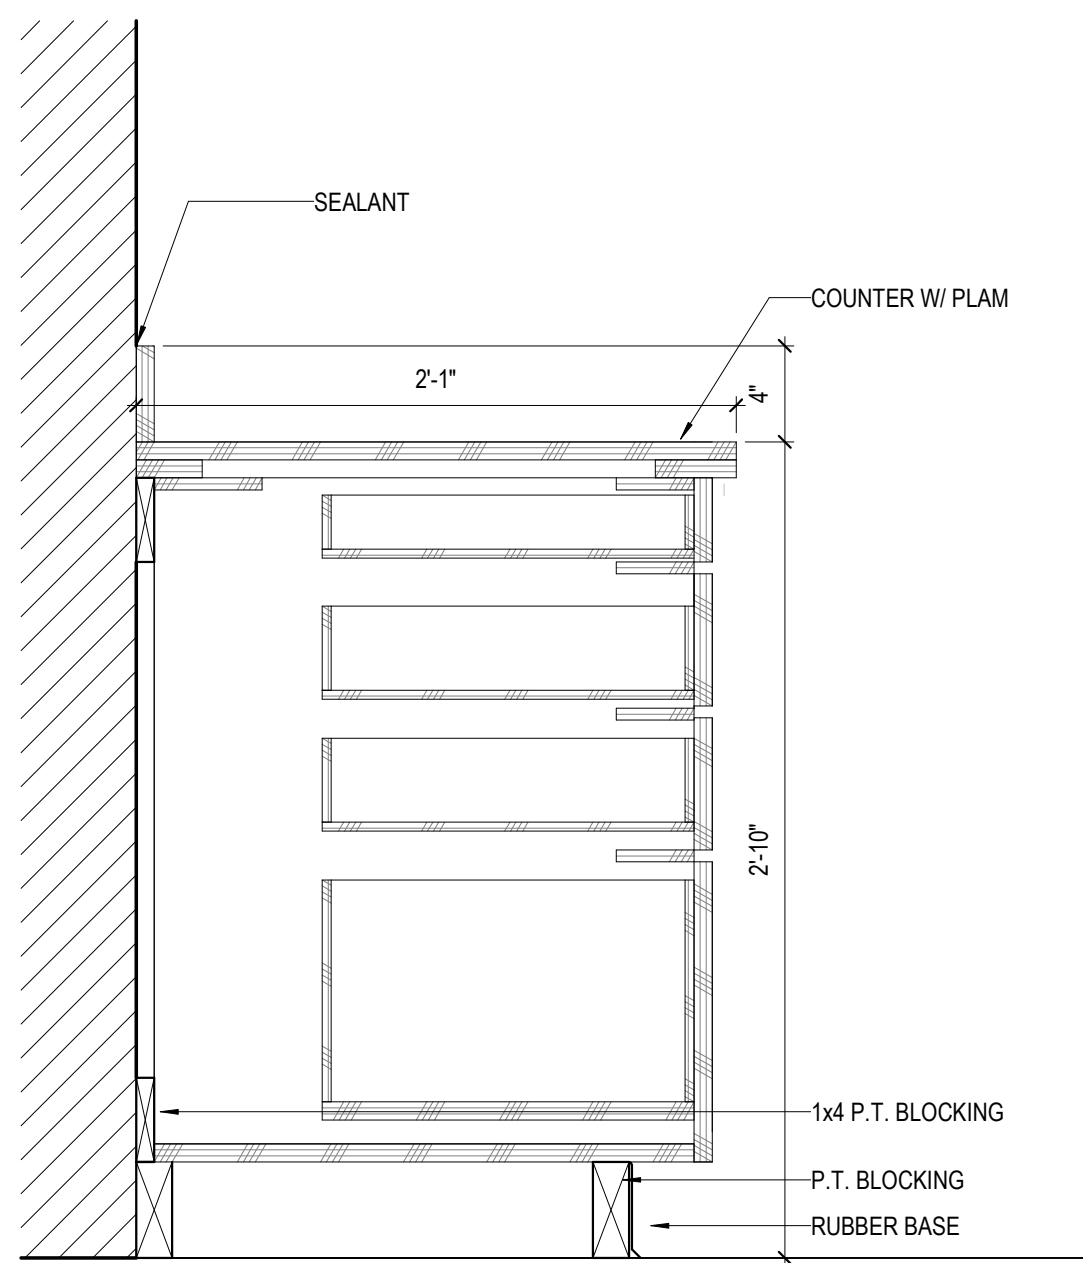
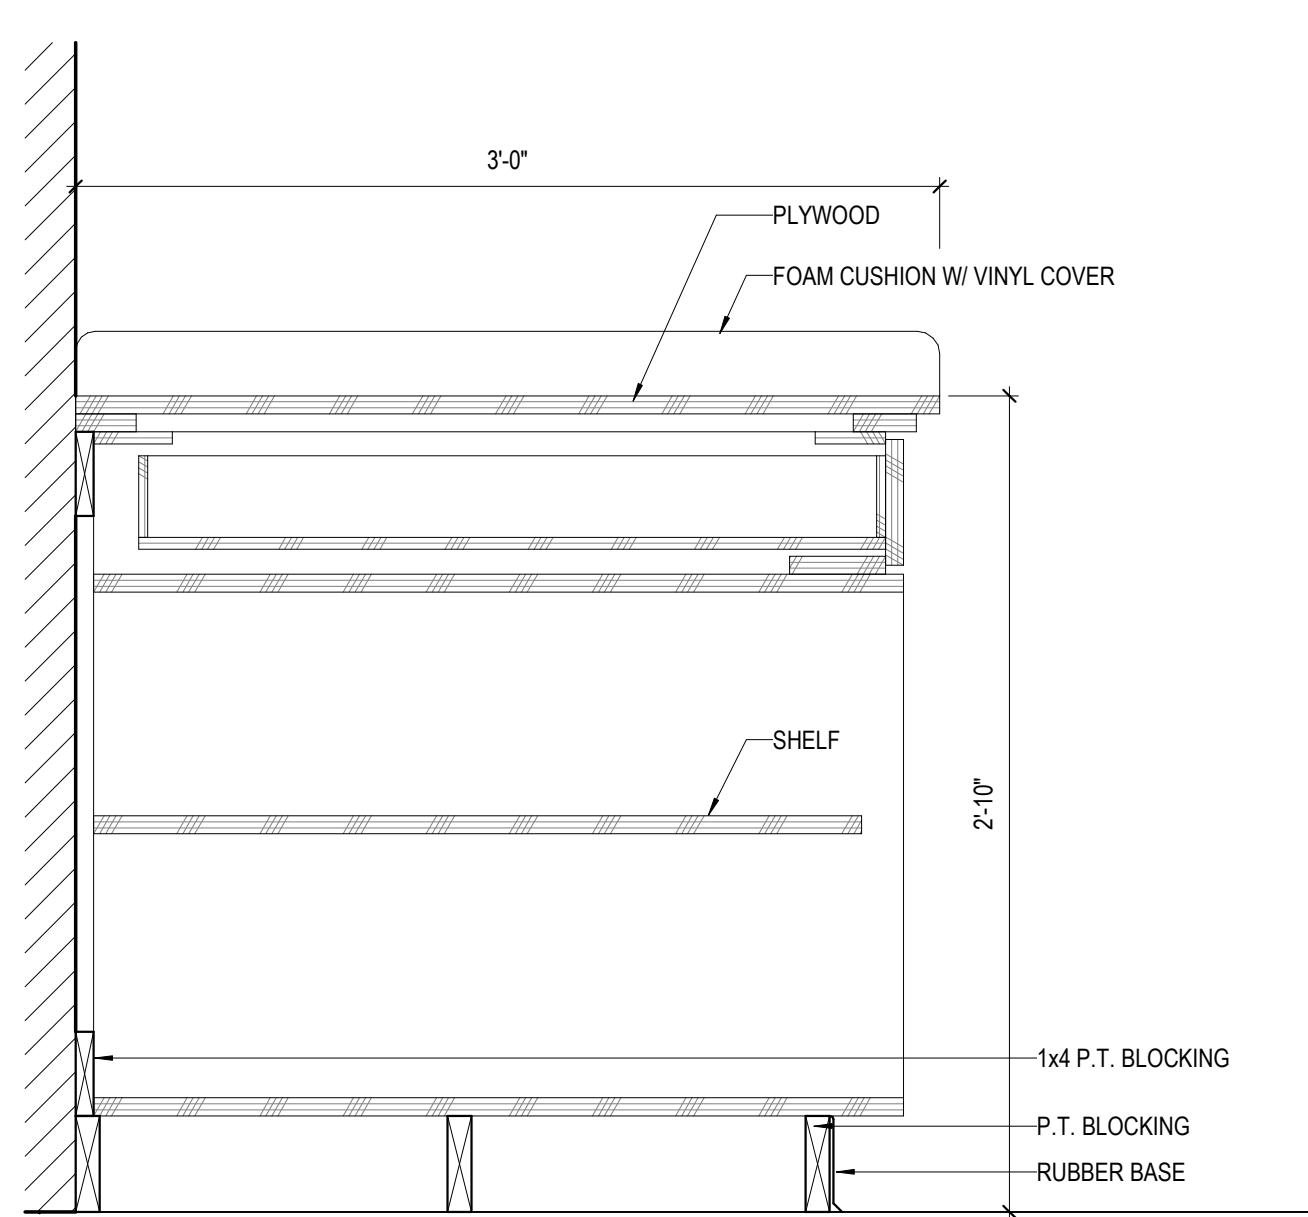


6/ A-951 CASEWORK SECTION
1 1/2" = 1'-0"

5/ A-951 CASEWORK SECTION
1 1/2" = 1'-0"

4/ A-951 CASEWORK SECTION
1 1/2" = 1'-0"


3/ A-951 CASEWORK SECTION
1 1/2" = 1'-0"

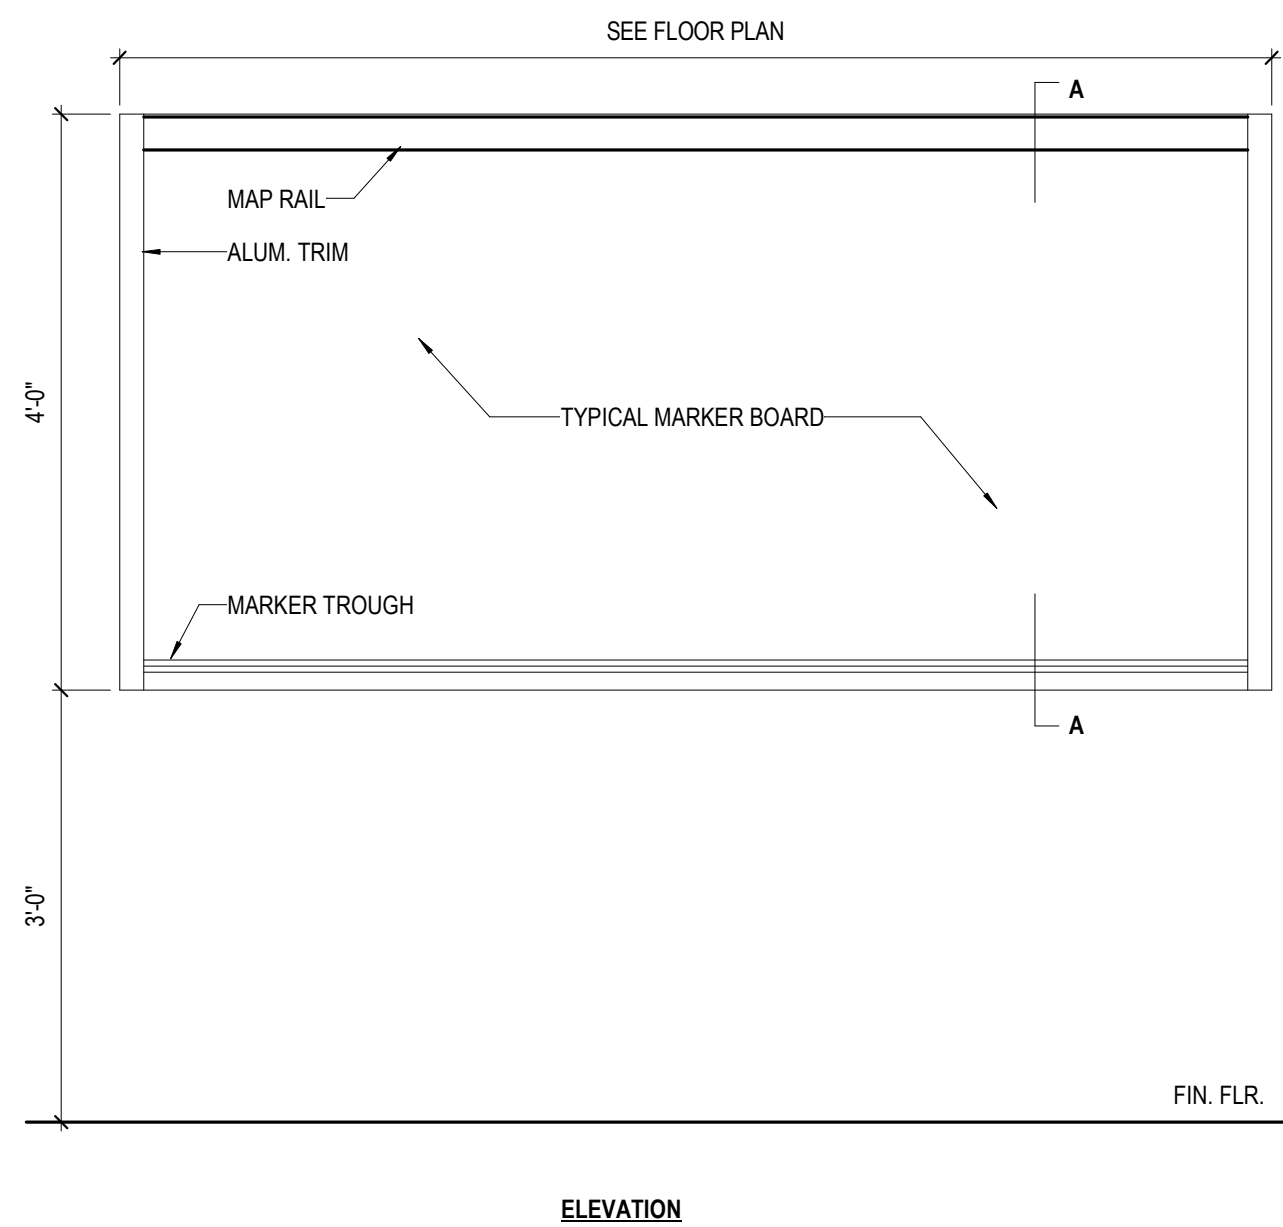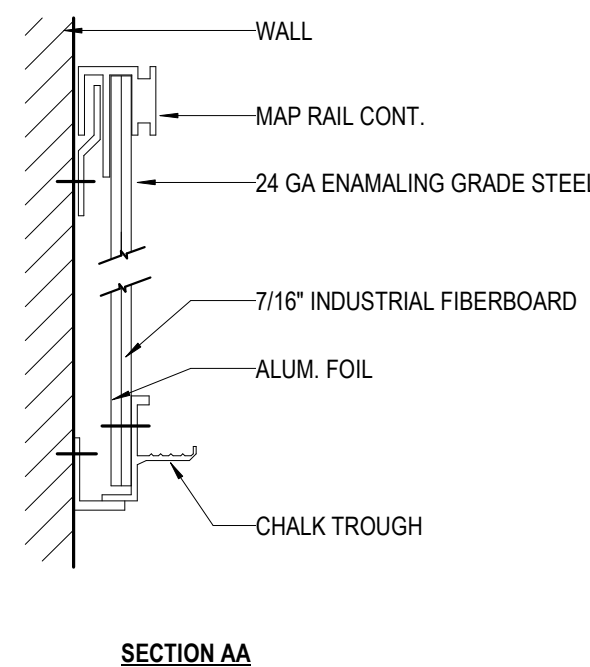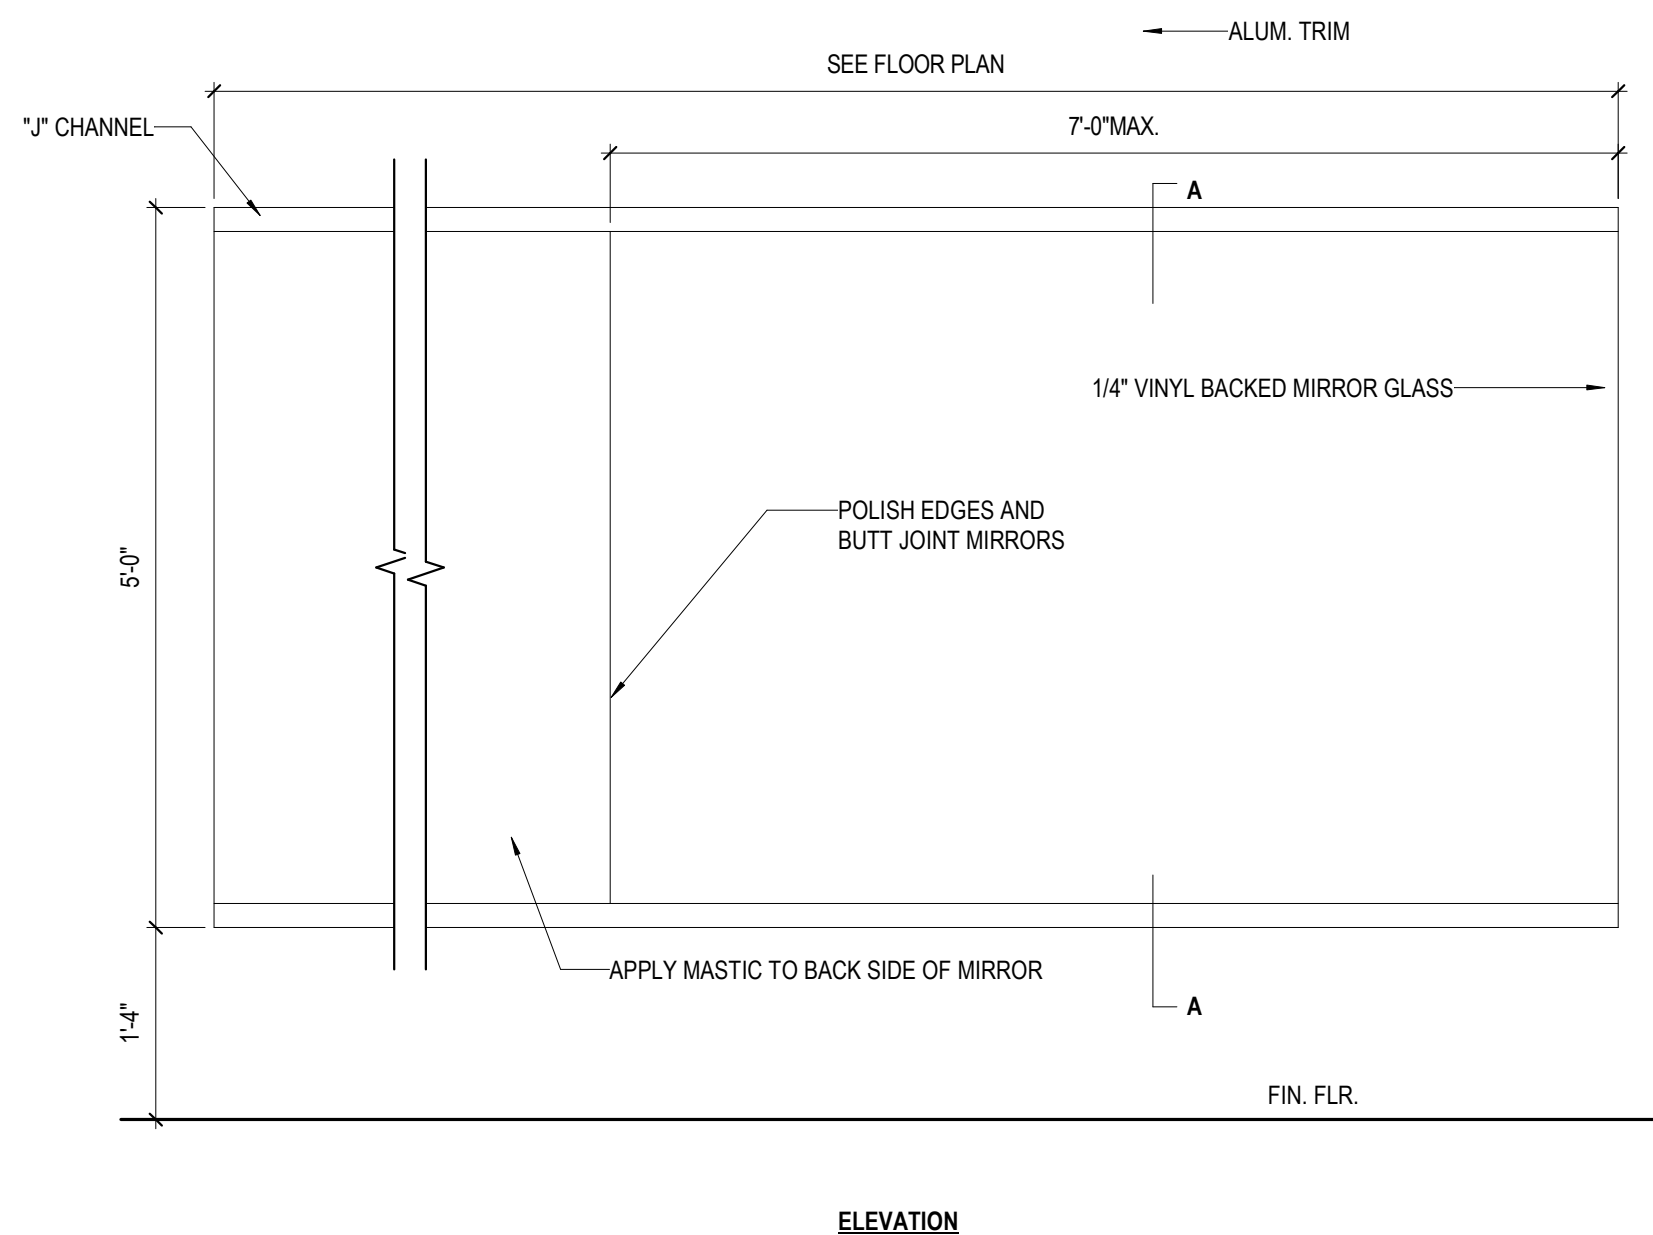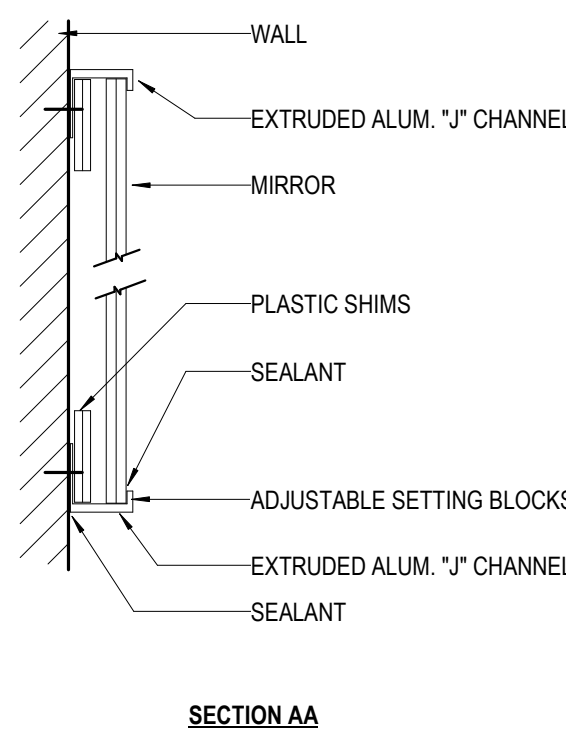

2/ A-951 MARKERBOARD DETAIL
3/4" = 1'-0"

1/ A-951 MIRROR DETAIL
3/4" = 1'-0"

CASEWORK SECTION SYMBOL LEGEND

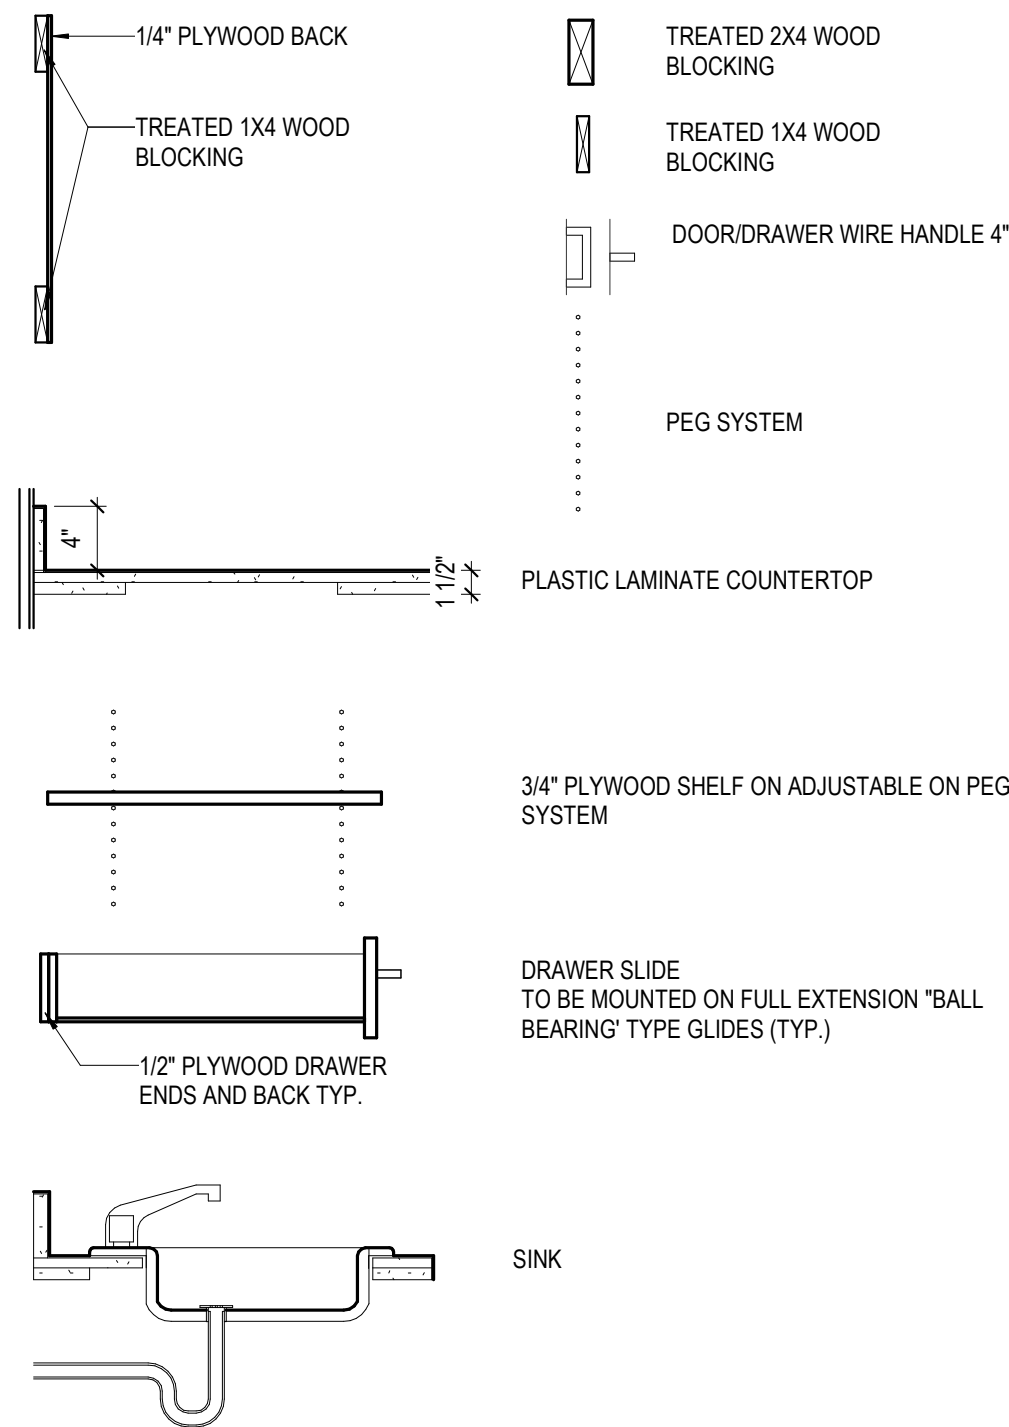

STARR'S MILL HIGH SCHOOL - AUXILIARY GYM ADDITION



Architectural Registration No. 9020

CLIENT FAYETTE COUNTY		
DATE 2025/05/19	PROJECT NUMBER 202309	
DRAWING HISTORY		
No.	Description	Date
CHECKED BY: RV		
DRAWN BY: KM/ LT		




CASEWORK ELEVATIONS, SECTIONS & MISC. DETAILS

A-951

MSSA PBK
BETTER TOGETHER

183 PANTHER PATH, FAYETTEVILLE, GA 30215
FACILITY CODE 656-0198
IUS 93
CONTRACT DRAWINGS
FTE 1800

GREFF, GA
770-227-6473
www.gbk.com

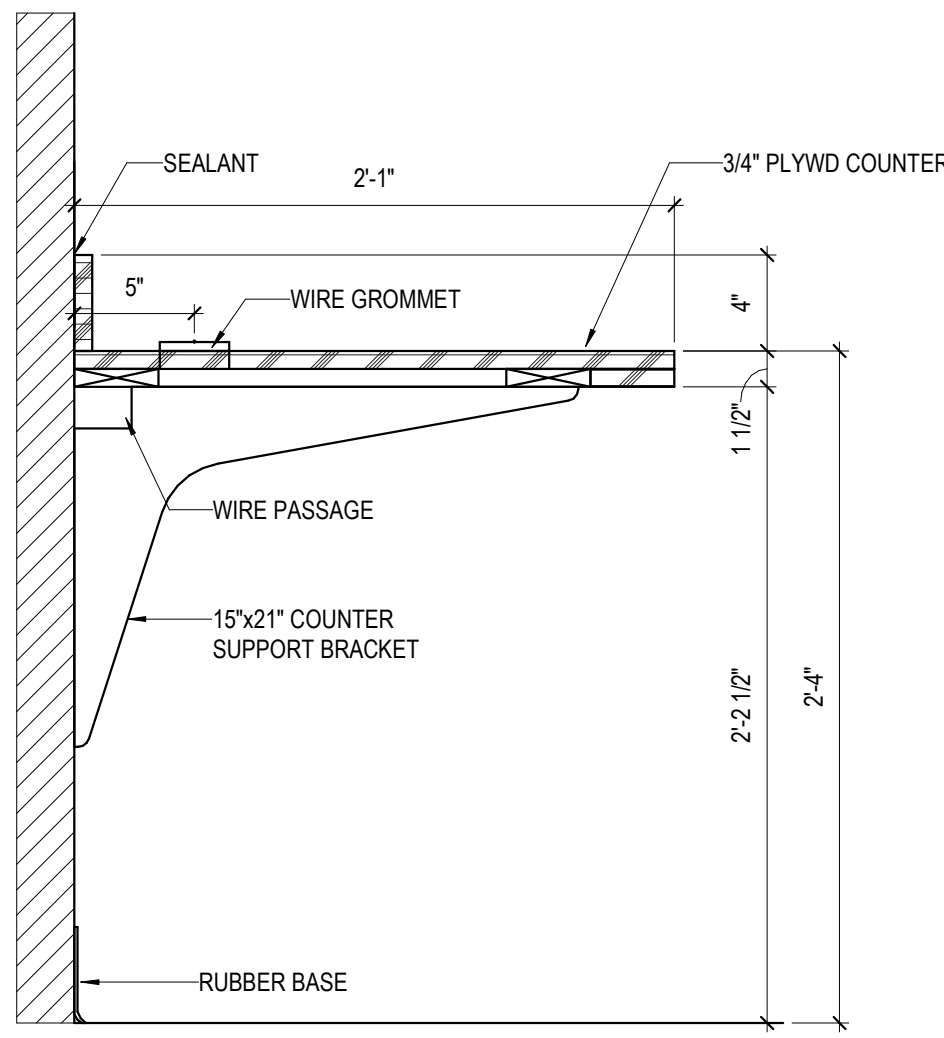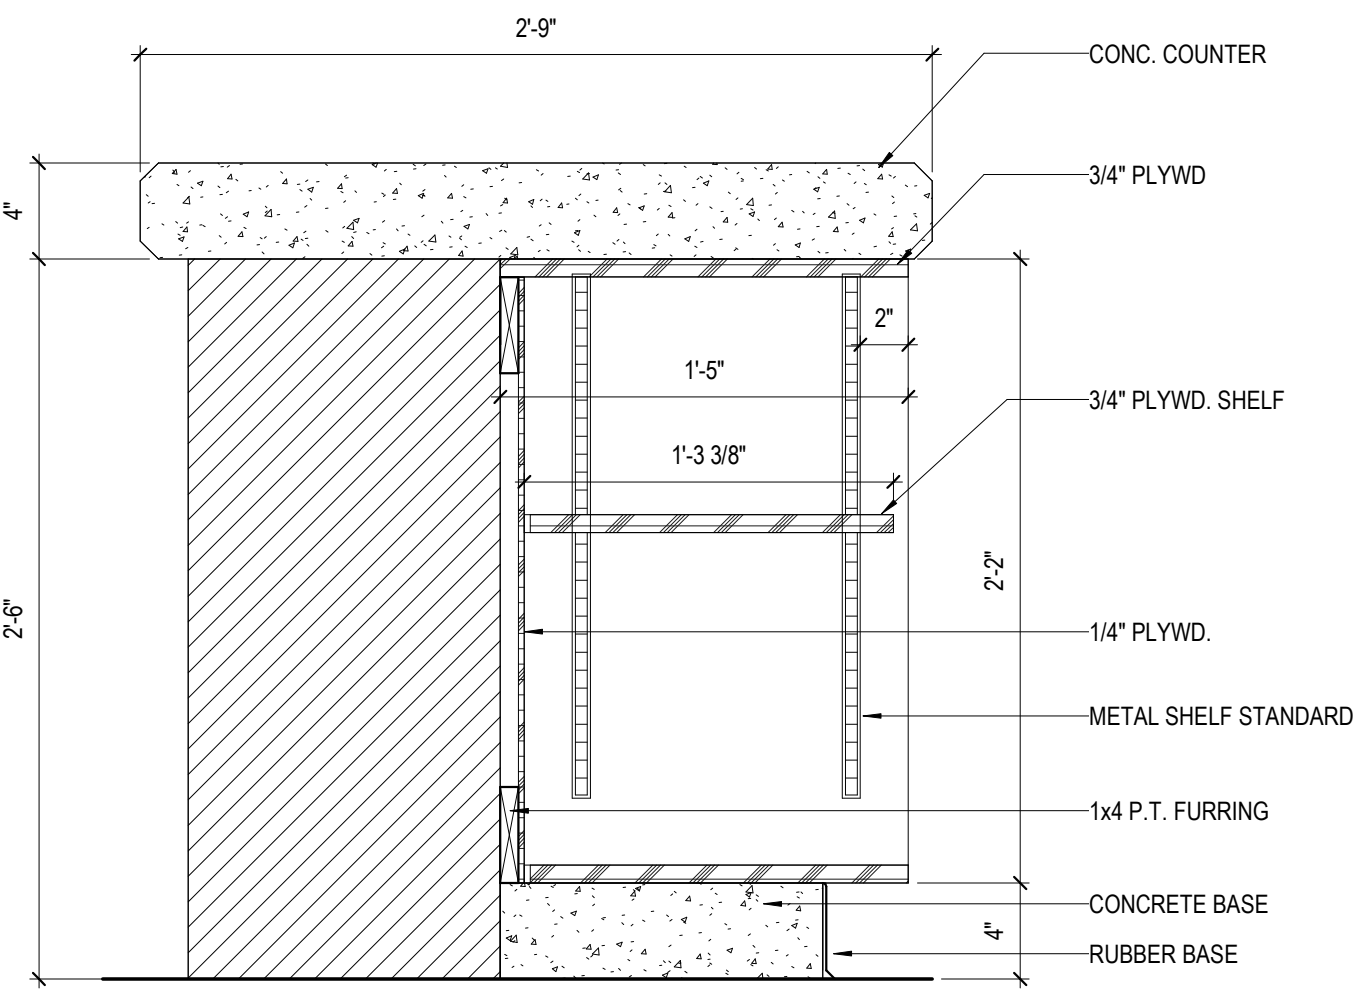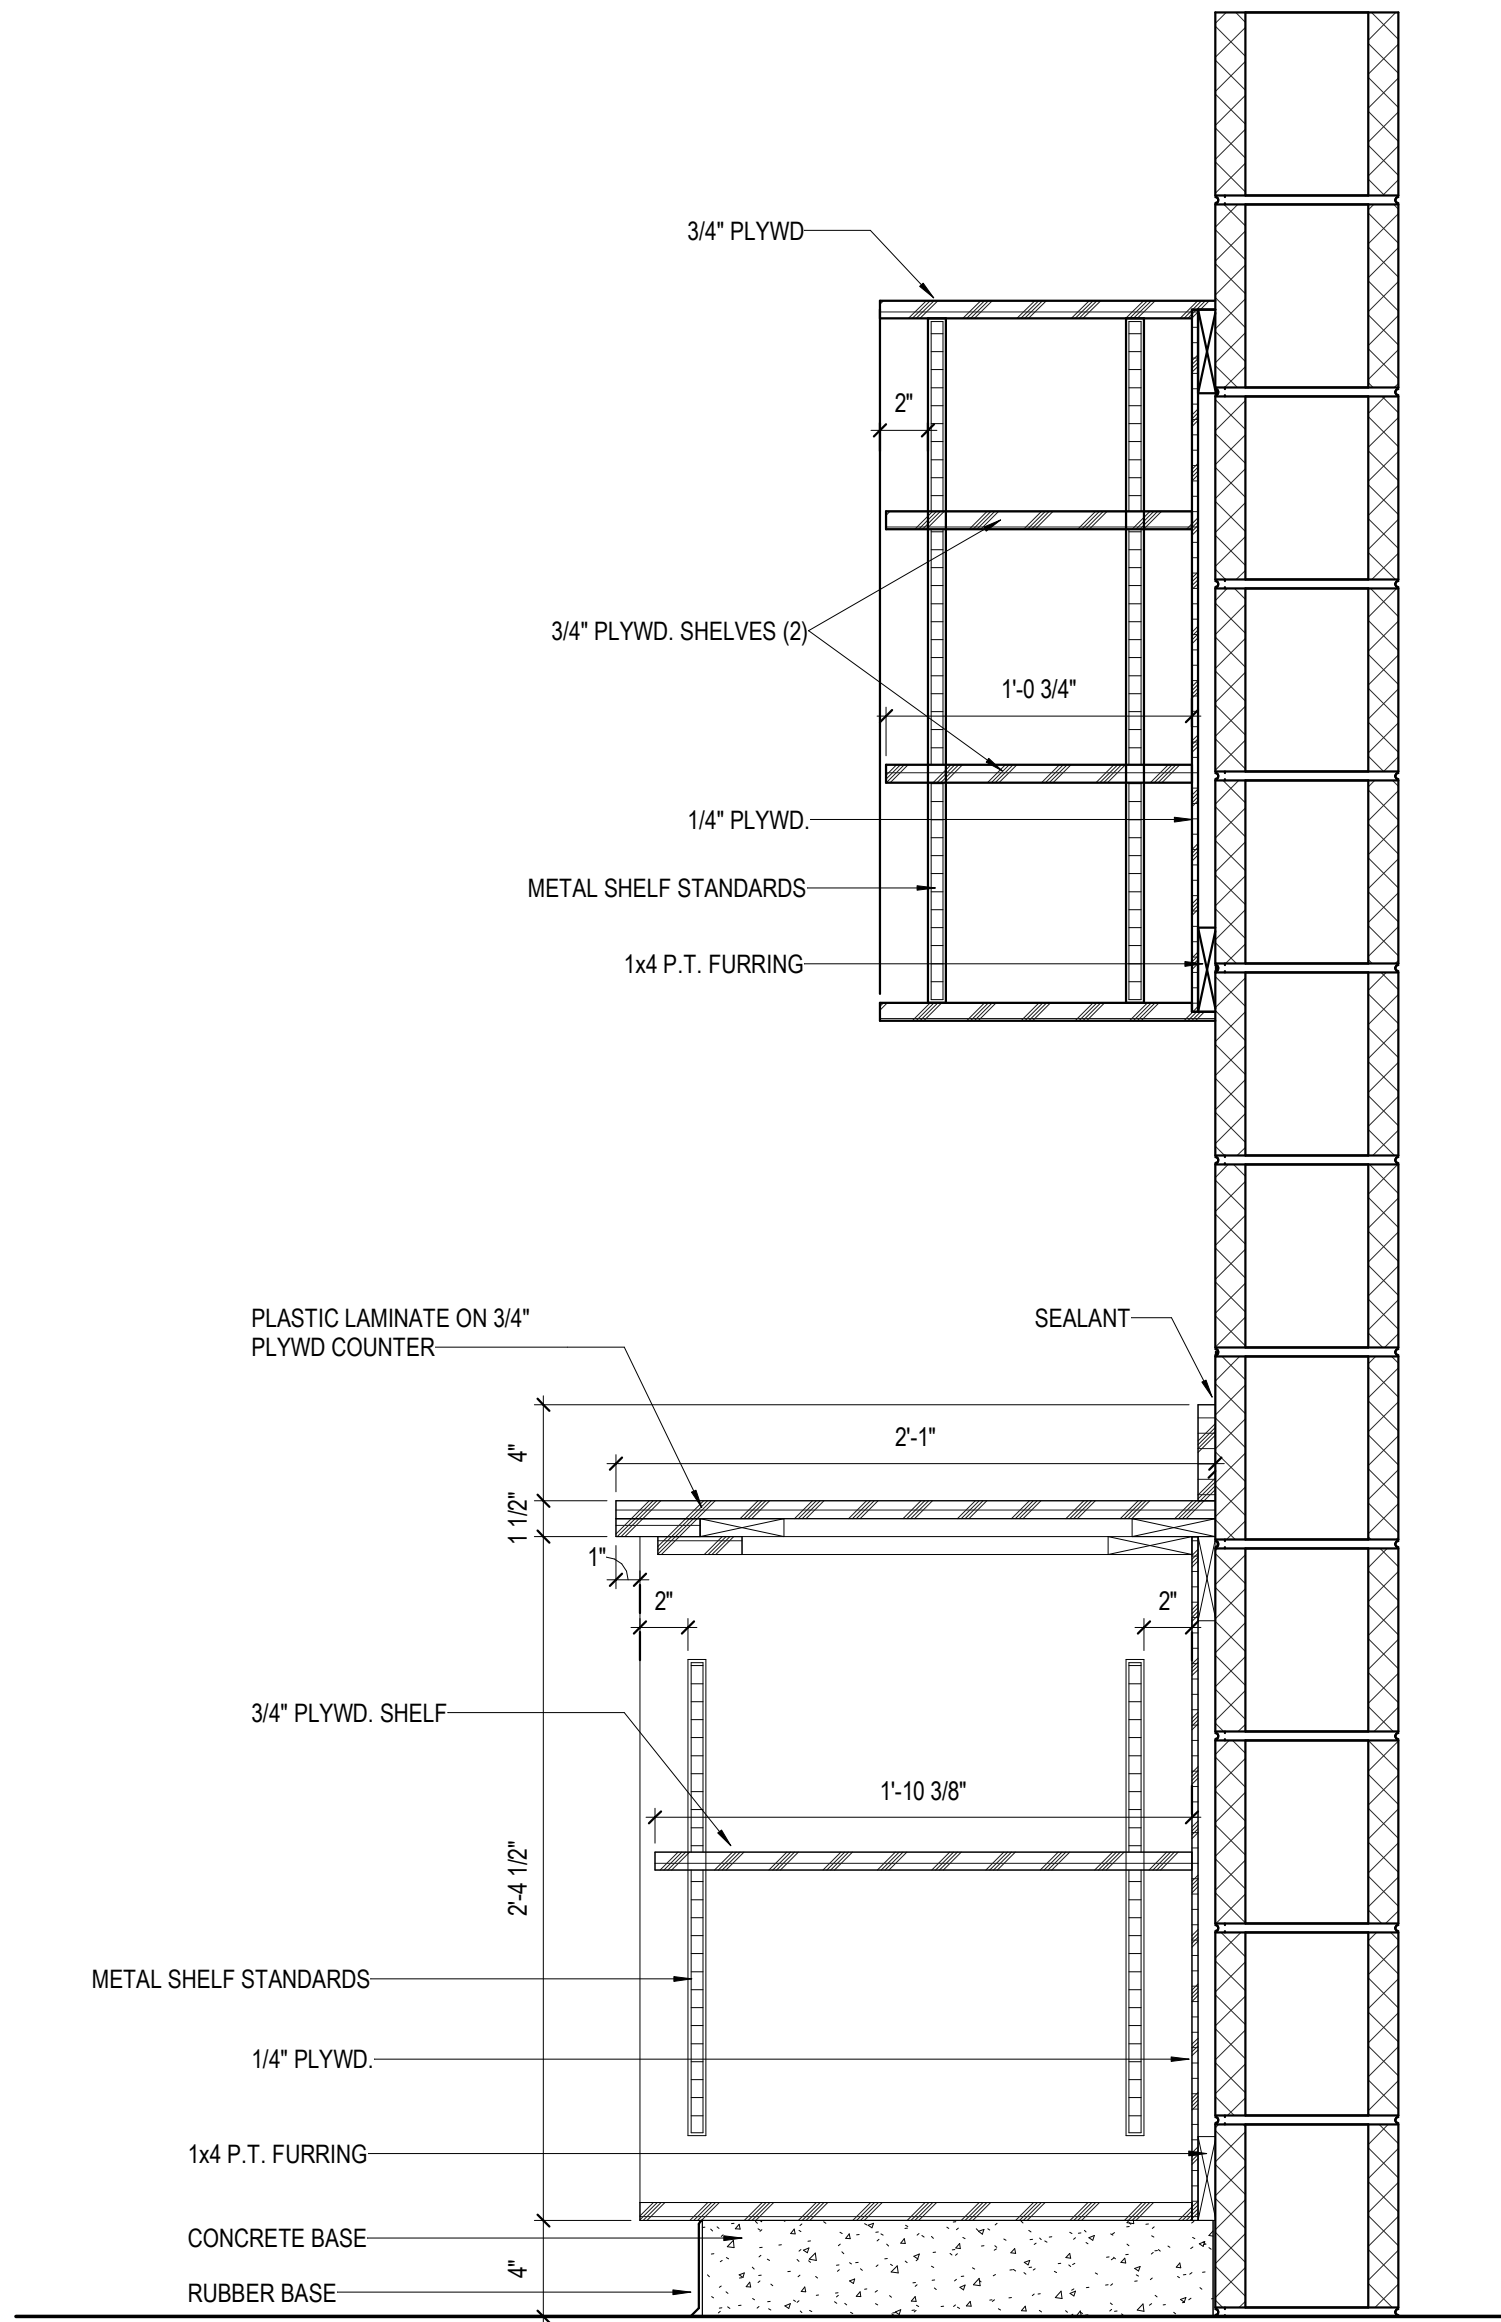

2/ A-961





MILLWORK SECTION
1 1/2" = 1'-0"

3/ A-961

MILLWORK SECTION - UNDER OPENING
1 1/2" = 1'-0"

4/ A-961

MILLWORK SECTION 2
1 1/2" = 1'-0"

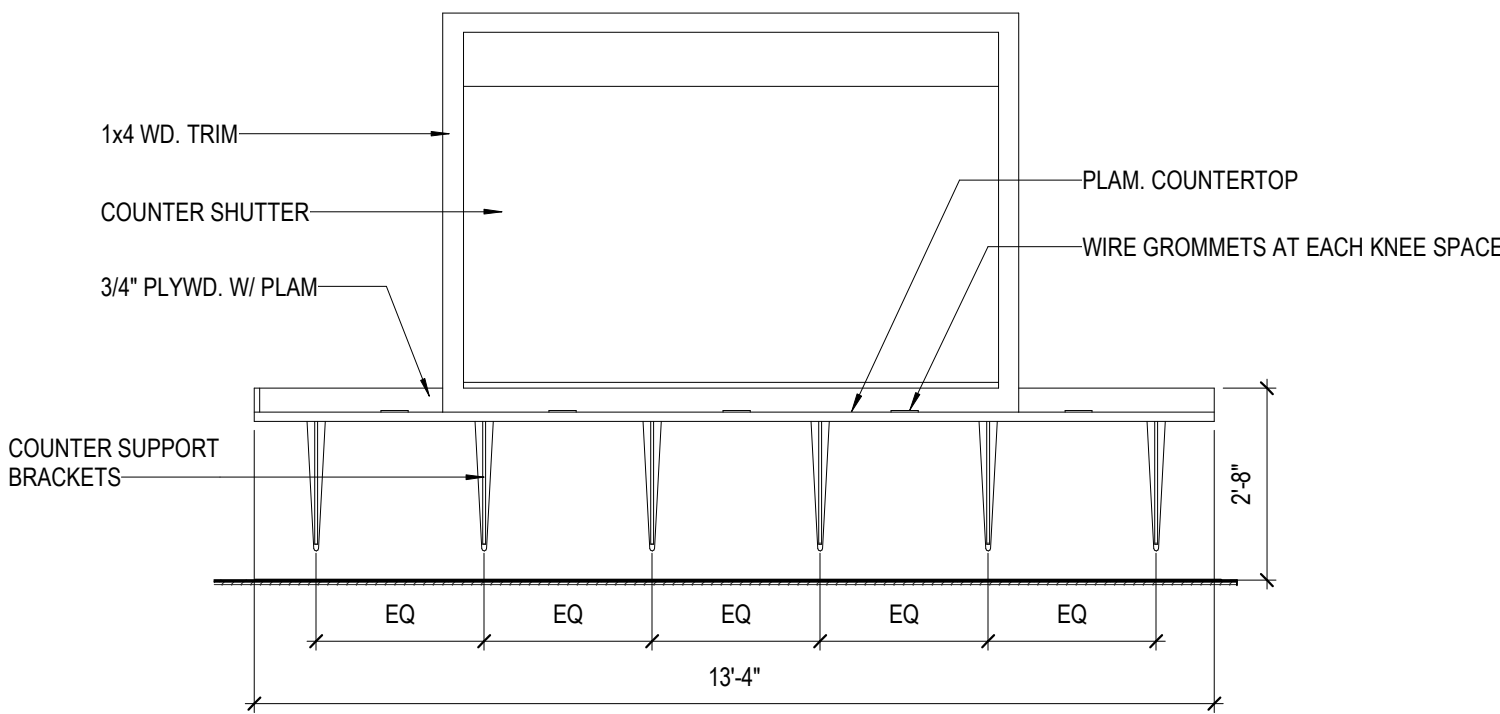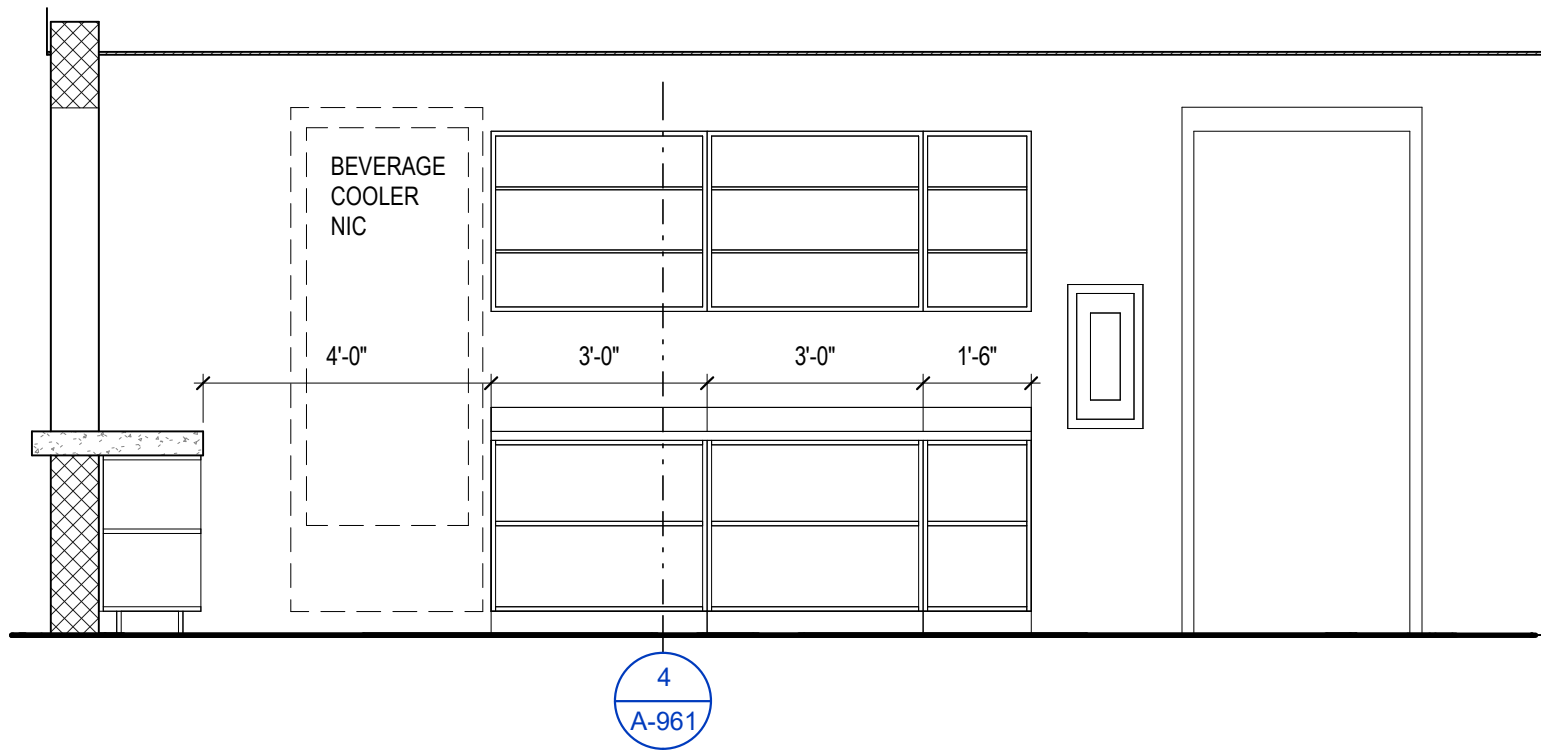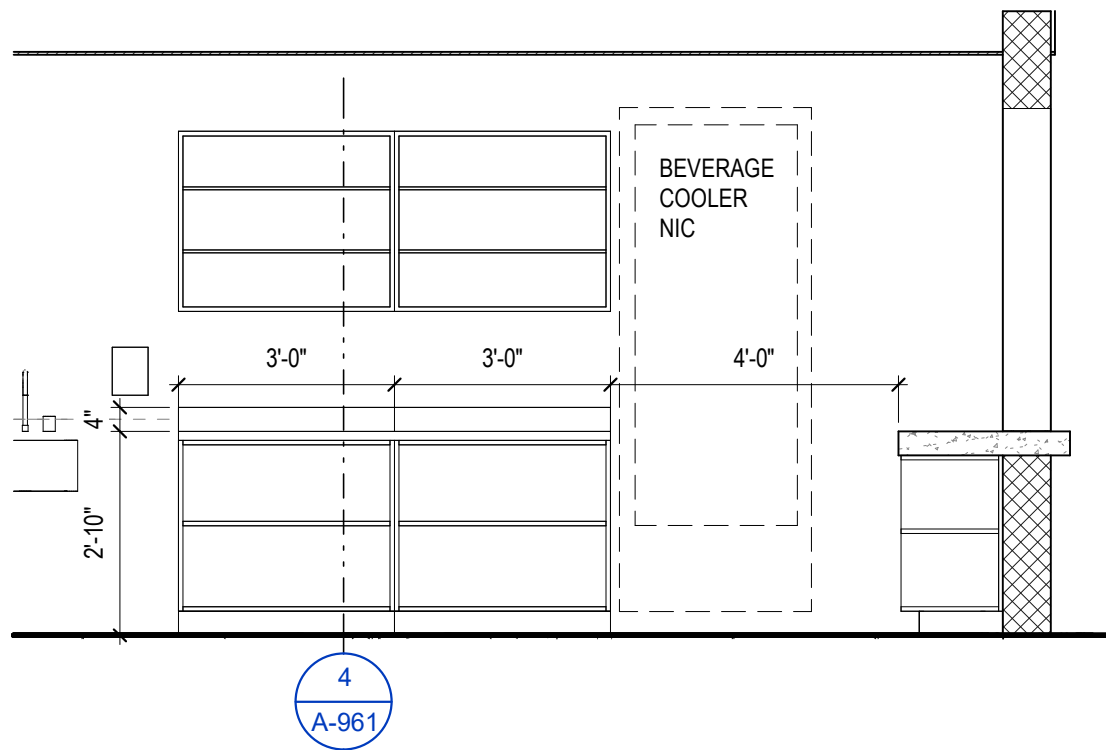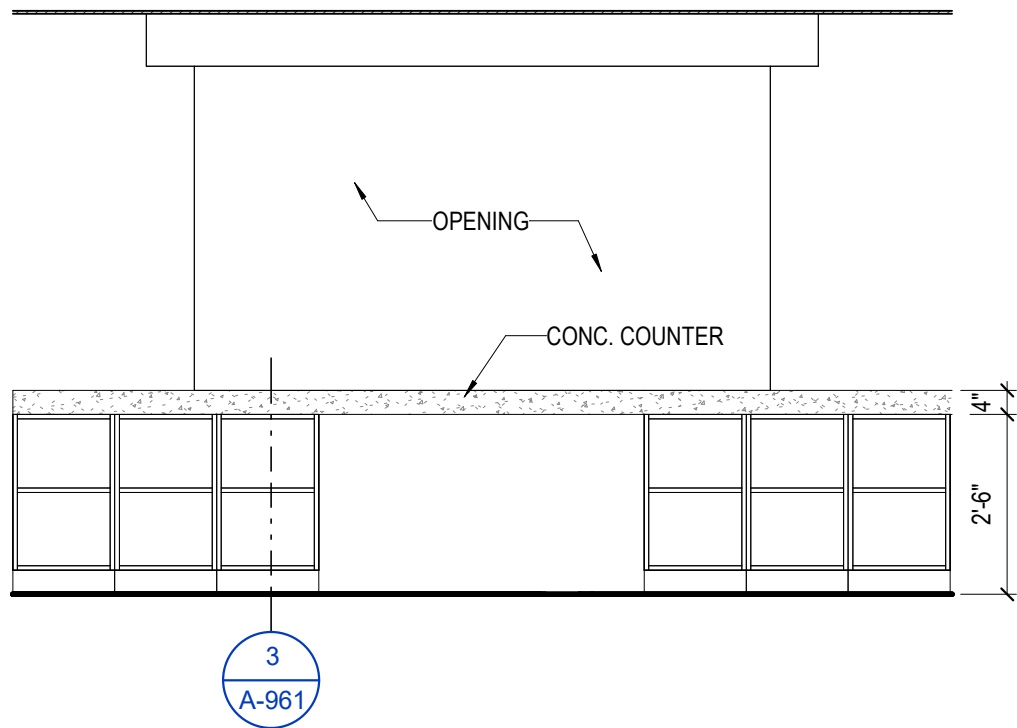

7/ A-961

SCORE BOOTH ELEVATION
3/8" = 1'-0"

6/ A-961

MILLWORK ELEVATION 3
3/8" = 1'-0"

5/ A-961

MILLWORK ELEVATION - CONCESSIONS 2
3/8" = 1'-0"

1/ A-961

MILLWORK ELEVATION
3/8" = 1'-0"

STARR'S MILL HIGH SCHOOL -
AUXILIARY GYM ADDITION



183 PANTHER PATH, FAYETTEVILLE, GA 30215
PBK PROJECT NO. 202309
CONTRACT DRAWINGS



Architectural Registration No. 9020

CLIENT FAYETTE COUNTY		
DATE 2025/05/19	PROJECT NUMBER 202309	
DRAWING HISTORY		
No.	Description	Date
CHECKED BY: RV		
DRAWN BY: KM/ LT		

CASEWORK DETAILS
- BASEBALL
CONCESSIONS

A-961